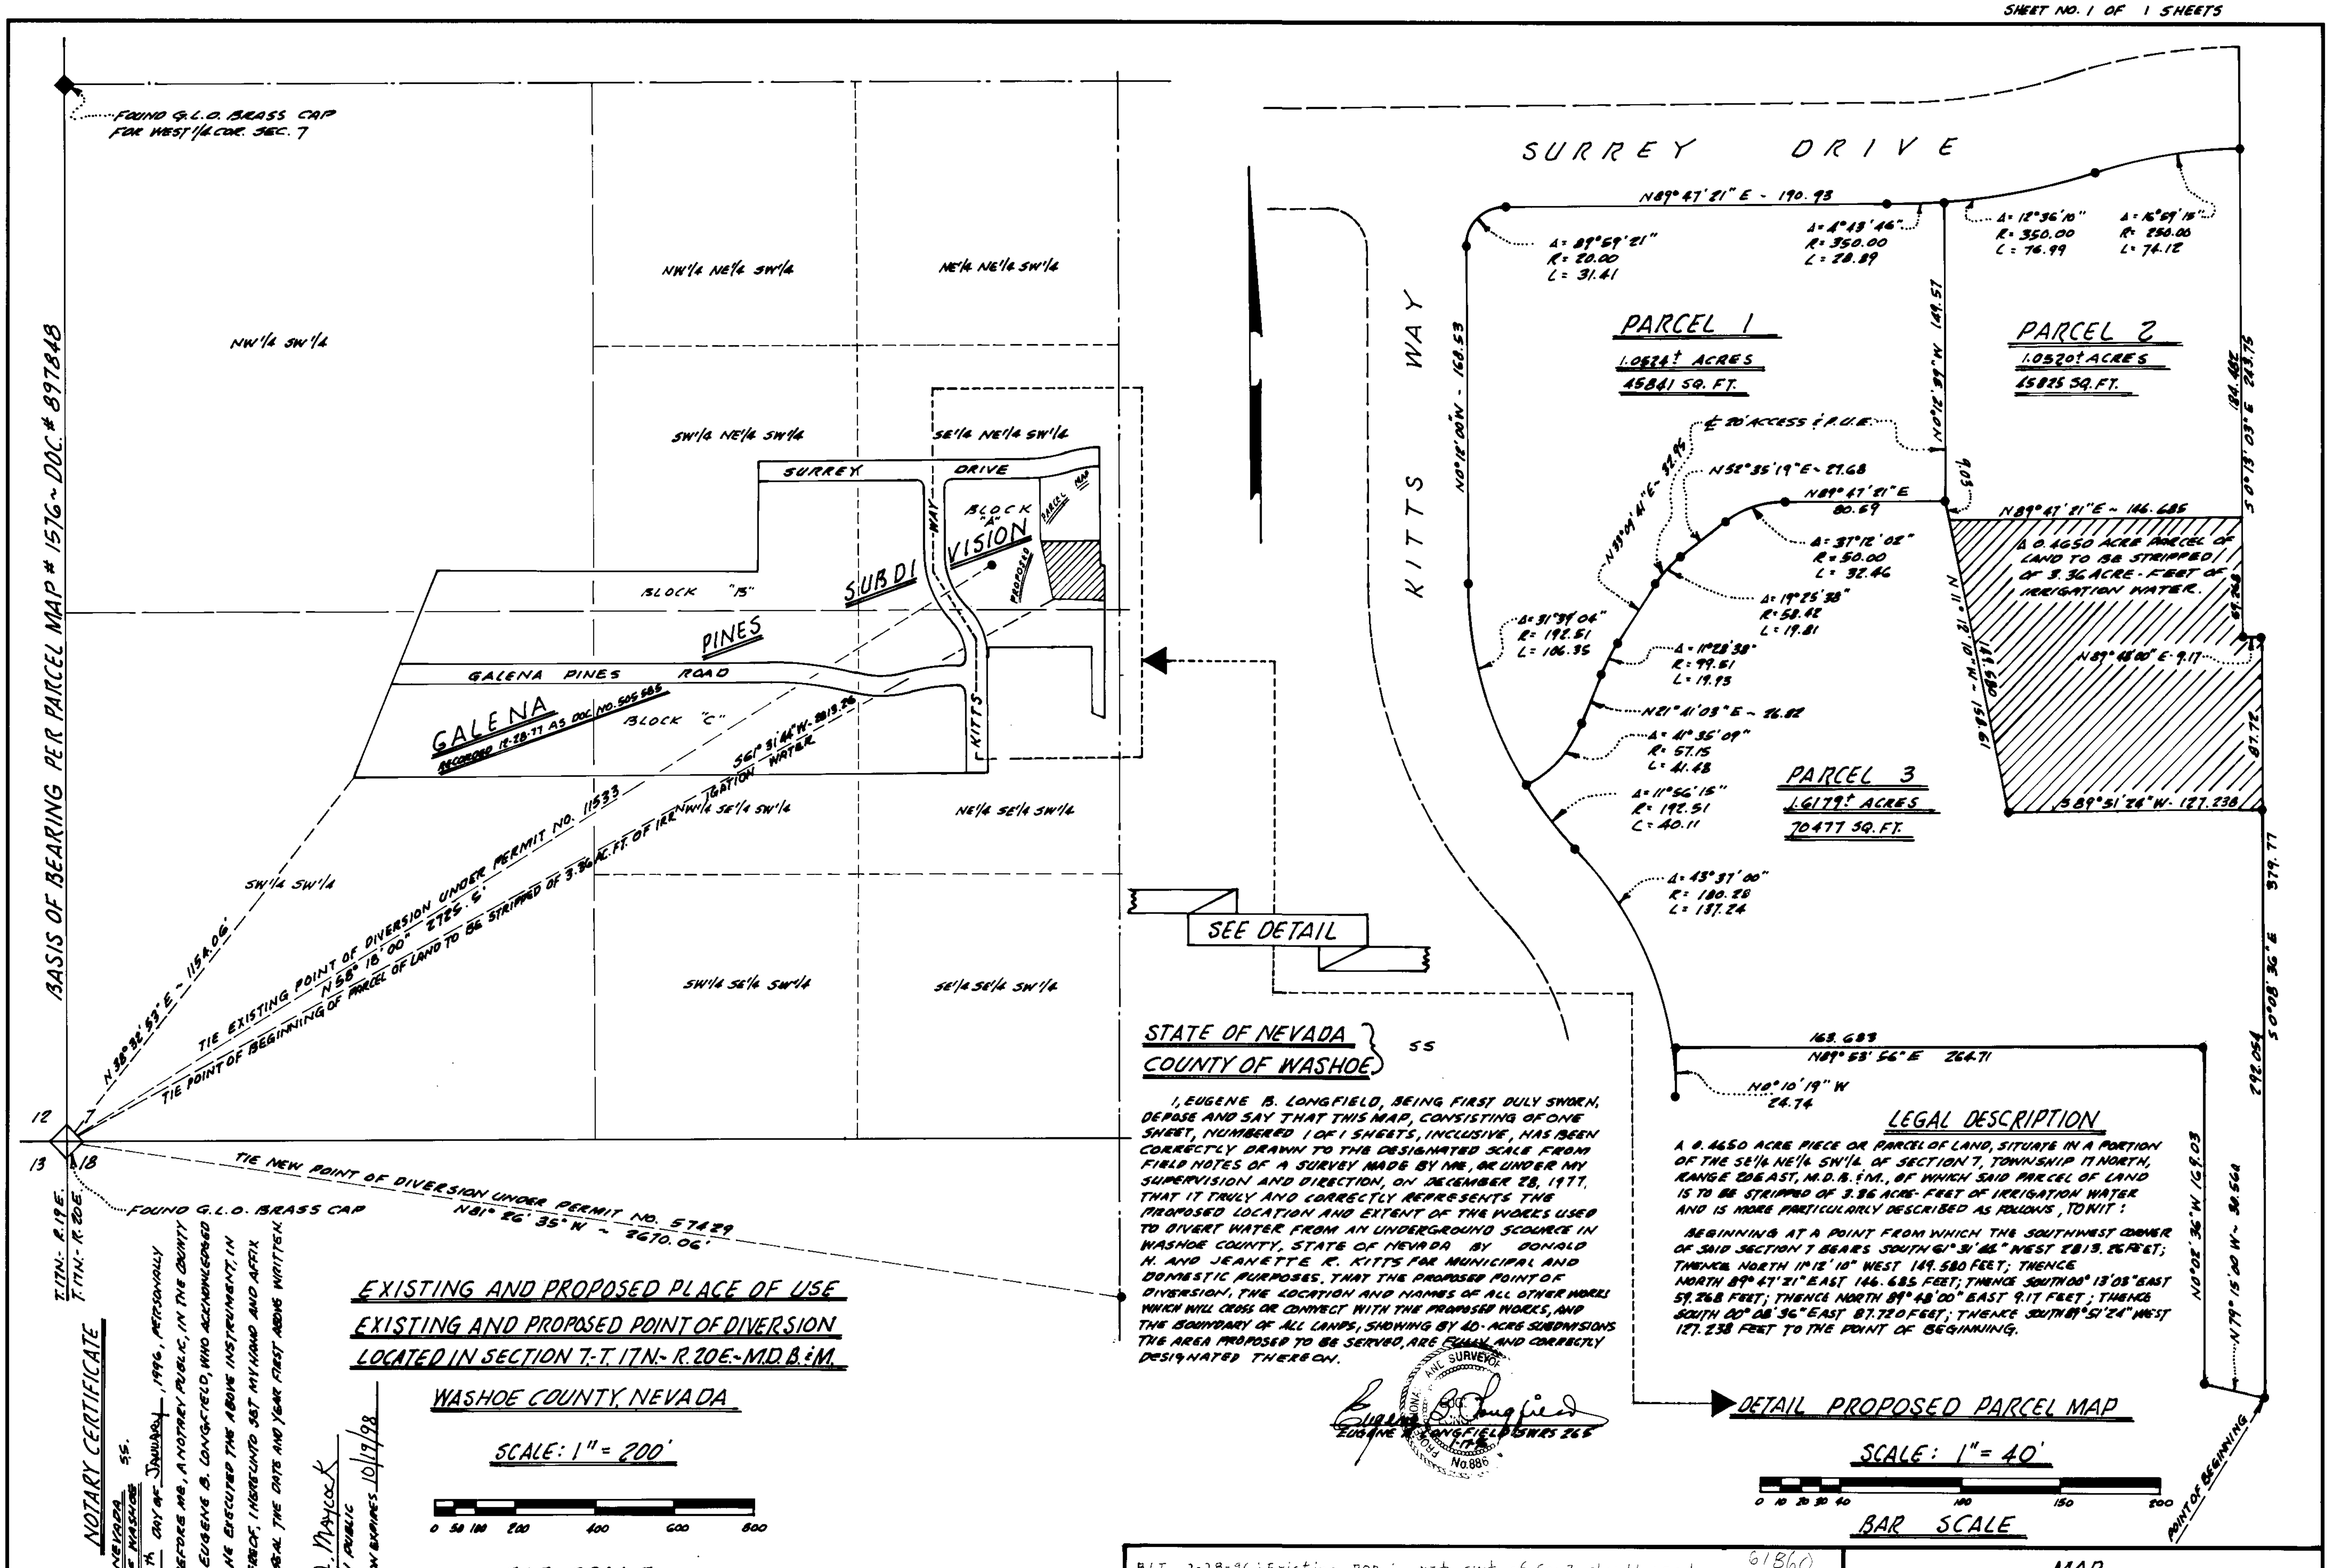

EXISTING AND PROPOSED PLACE OF USE
EXISTING AND PROPOSED POINT OF DIVERSION
LOCATED IN SECTION 7-T.17N.-R.20E.-M.D.B.&M.
WASHOE COUNTY, NEVADA

SCALE: 1" = 200'

0 50 100 200 400 600 800

BAR SCALE

LEGEND

I.P.U.E. = PUBLIC UTILITY EASEMENT.

STATE OF NEVADA } SS
COUNTY OF WASHOE

I, EUGENE B. LONGFIELD, BEING FIRST DULY SWORN, DEPOSE AND SAY THAT THIS MAP, CONSISTING OF ONE SHEET, NUMBERED 1 OF 1 SHEETS, INCLUSIVE, HAS BEEN CORRECTLY DRAWN TO THE DESIGNATED SCALE FROM FIELD NOTES OF A SURVEY MADE BY ME, OR UNDER MY SUPERVISION AND DIRECTION, ON DECEMBER 28, 1977, THAT IT TRULY AND CORRECTLY REPRESENTS THE PROPOSED LOCATION AND EXTENT OF THE WORKS USED TO DIVERT WATER FROM AN UNDERGROUND SOURCE IN WASHOE COUNTY, STATE OF NEVADA BY DONALD H. AND JEANETTE R. KITTS FOR MUNICIPAL AND DOMESTIC PURPOSES, THAT THE PROPOSED POINT OF DIVERSION, THE LOCATION AND NAMES OF ALL OTHER WORKS WHICH WILL CROSS OR CONNECT WITH THE PROPOSED WORKS, AND THE BOUNDARY OF ALL LAKES, SHOWING BY 40-ACRE SUBDIVISIONS THE AREA PROPOSED TO BE SERVED, ARE TRUE AND CORRECTLY DESIGNATED THEREON.

EUGENE B. LONGFIELD NEVADA PROFESSIONAL ENGINEER & LAND SURVEYOR No. 886

EUGENE B. LONGFIELD NV. REG. 266

LEGAL DESCRIPTION

A 0.4650 ACRE PIECE OR PARCEL OF LAND, SITUATE IN A PORTION OF THE SE1/4 NE1/4 SW1/4 OF SECTION 7, TOWNSHIP 17 NORTH, RANGE 20 EAST, M.D.B.&M., OF WHICH SAID PARCEL OF LAND IS TO BE STRIPPED OF 3.36 ACRE-FEET OF IRRIGATION WATER AND IS MORE PARTICULARLY DESCRIBED AS FOLLOWS, TO WIT:

BEGINNING AT A POINT FROM WHICH THE SOUTHWEST CORNER OF SAID SECTION 7 BEARS SOUTH 61° 51' 46" WEST 2819.26 FEET; THENCE NORTH 1° 12' 10" WEST 149.580 FEET; THENCE NORTH 89° 47' 21" EAST 146.685 FEET; THENCE SOUTH 00° 13' 03" EAST 59.268 FEET; THENCE NORTH 89° 48' 00" EAST 9.17 FEET; THENCE SOUTH 00° 08' 36" EAST 87.720 FEET; THENCE SOUTH 89° 51' 24" WEST 127.238 FEET TO THE POINT OF BEGINNING.

DETAIL PROPOSED PARCEL MAP

SCALE: 1" = 40'

0 10 20 30 40 100 150 200

BAR SCALE

NOTARY CERTIFICATE

STATE OF NEVADA } SS.
COUNTY OF WASHOE

ON THIS 17th DAY OF JANUARY, 1996, PERSONALLY APPEARED BEFORE ME, A NOTARY PUBLIC, IN THE COUNTY OF WASHOE, EUGENE B. LONGFIELD, WHO ACKNOWLEDGED TO ME THAT HE EXECUTED THE ABOVE INSTRUMENT. IN WITNESS WHEREOF, I HEREUNTO SET MY HAND AND AFFIX MY OFFICIAL SEAL THE DATE AND YEAR FIRST ABOVE WRITTEN.

Fran A. Maycock
NOTARY PUBLIC
MY COMMISSION EXPIRES 10/19/98

FRAN A. MAYCOCK
Notary Public - State of Nevada
Appointment Recorded in Washoe County
MY APPOINTMENT EXPIRES OCT. 19, 1998

PREPARED BY LONGFIELD ENGINEERING
RENO, NEVADA

RLT 2-28-96: Existing POD in NE¼ SW¼ of Sec 7 should read N 58° 18' 00" E per phone call this date

61860

FILED
JAN 19 1996
STATE ENGINEER'S OFFICE

MAP
TO ACCOMPANY APPLICATION TO CHANGE THE POINT OF DIVERSION, PLACE OF USE AND MANNER OF USE OF A PORTION AS APPROPRIATED UNDER PERMIT 11533-CERTIFICATE 3069 FOR MUNICIPAL PURPOSES BY DONALD H. AND JEANETTE KITTS FROM AN UNDERGROUND SOURCE, WASHOE CO. NEVADA

61860