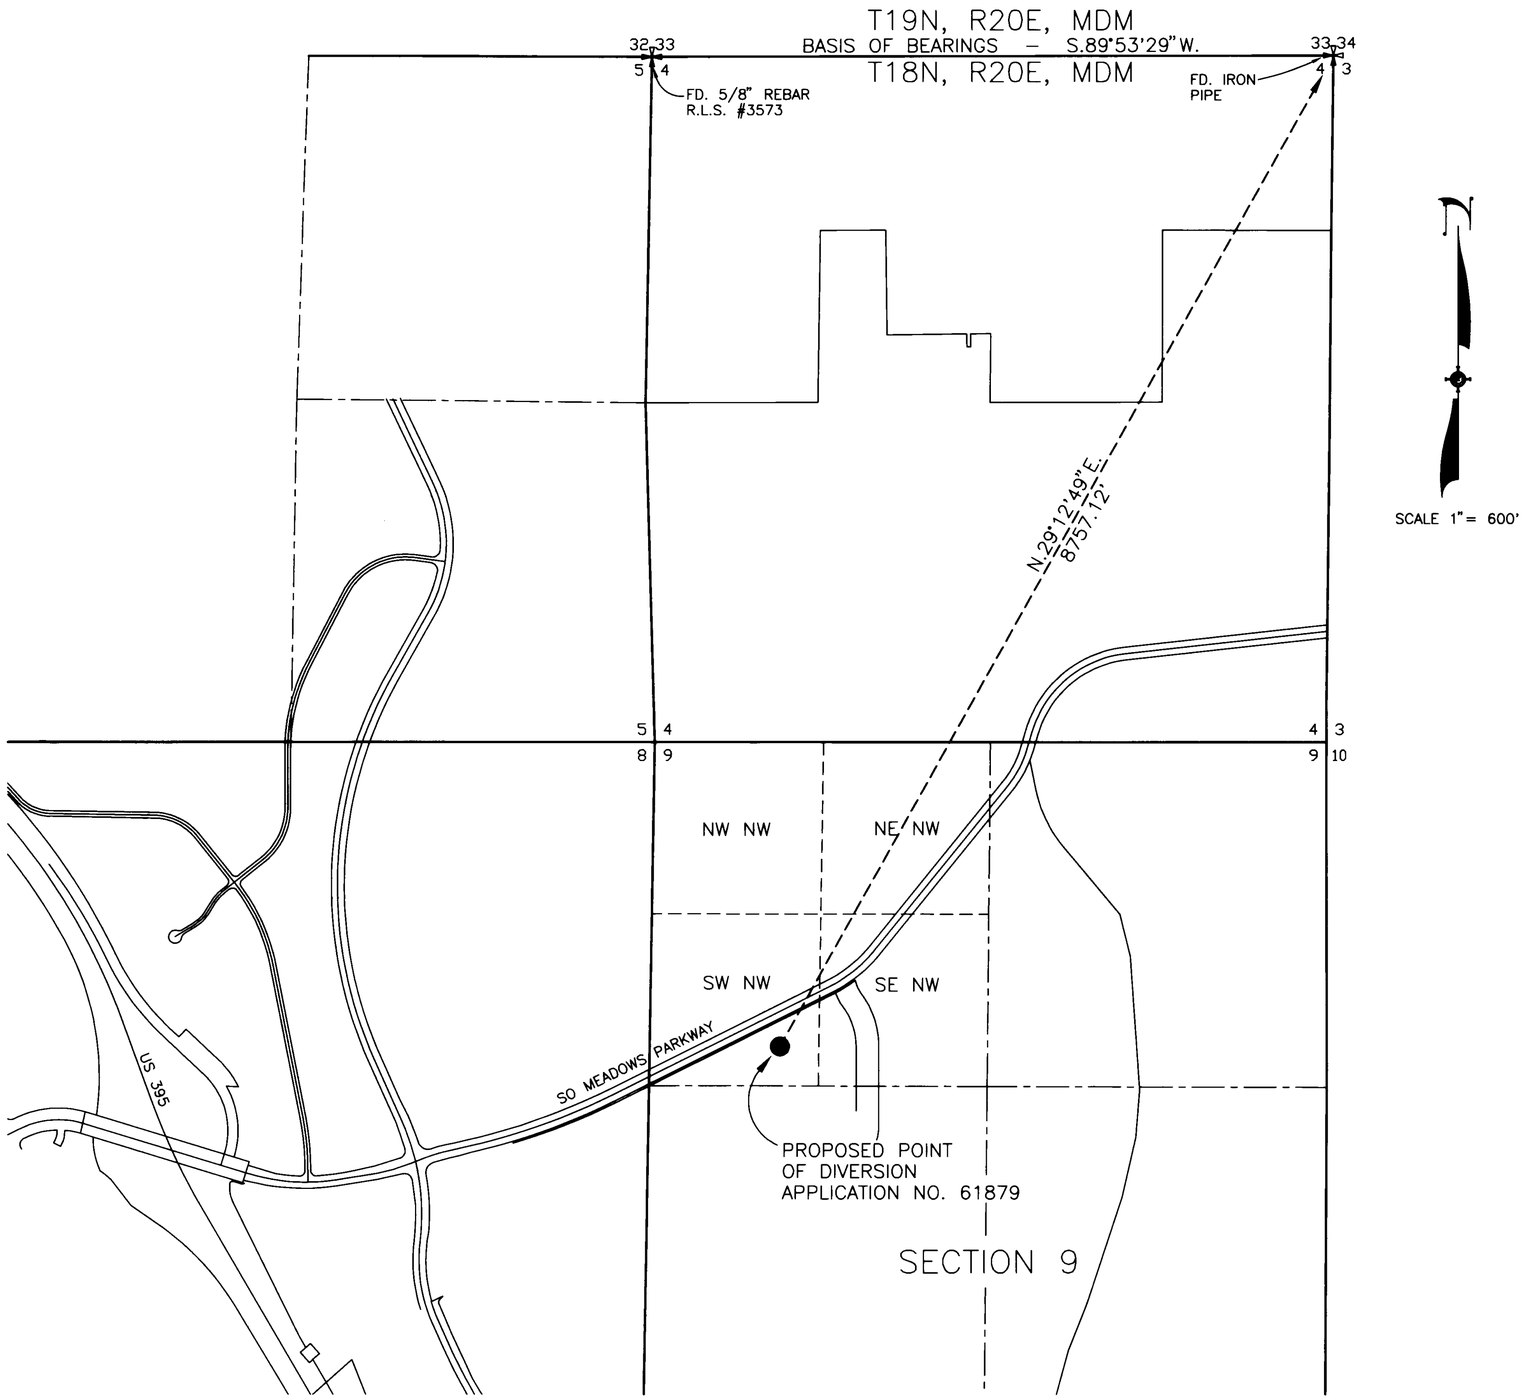

SCALE 1" = 600'

STATE OF NEVADA
SS
COUNTY OF WASHOE

I, MICHAEL D. BUSCHELMAN, BEING FIRST DULY SWORN, DEPOSE AND SAY THAT THIS MAP, CONSISTING OF ONE SHEET HAS BEEN CORRECTLY DRAWN TO THE DESIGNATED SCALE FROM A SURVEY UTILIZING USGS MAPS, ANNEXATION TRACT MAP NO. 2369 AND G.L.O. PLATS, MADE UNDER MY SUPERVISION AND DIRECTION ON OR BEFORE MARCH 1, 1996. THIS MAP IS BEING FILED TO ACCOMPANY THE APPLICATION TO CHANGE THE POINT OF DIVERSION, MANNER OF USE AND PLACE OF USE OF A PORTION OF PERMIT NO. 18019, CERTIFICATE NO. 5117. THIS MAP TRULY AND CORRECTLY REPRESENTS THE PROPOSED POINT OF DIVERSION FROM AN UNDERGROUND SOURCE WITHIN WASHOE COUNTY, NEVADA, FOR MUNICIPAL AND DOMESTIC USE BY SOUTH MEADOWS PROPERTIES LIMITED PARTNERSHIP.

MICHAEL D. BUSCHELMAN, STATE WATER RIGHTS SURVEYOR NO. 792

PROFESSIONAL LAND SURVEYOR
MICHAEL D. BUSCHELMAN
STATE OF NEVADA
3-8-96
No. 7463

SUBSCRIBED AND SWORN TO BEFORE ME THIS 8th DAY OF MARCH, 1996.

LYNN E. WALTERS
Notary Public - State of Nevada
Appointment Recorded in Washoe County
MY APPOINTMENT EXPIRES JAN. 12, 1997

NOTARY PUBLIC IN AND FOR WASHOE COUNTY, NEVADA

NOTE

1. THE FOLLOWING MAP RECORDED IN WASHOE COUNTY, NEVADA WAS USED TO PREPARED THIS SUPPORTING MAP FOR APPLICATION NO. 61879. ANNEXATION TRACT MAP NO. 2396
2. BASIS OF BEARINGS: G.L.O. SURVEY PLAT FOR T18N, R20E, MDM APPROVED ON SEPTEMBER 14, 1863.
3. EXISTING PLACE OF USE MAP IS FILED UNDER APPLICATION TO CHANGE NO. 61615.
4. EXISTING POINT OF DIVERSION MAP IS FILED UNDER PERMIT NO. 18019.

SCALE 1" = 600'
0 600 1200 1800 2400 3000

PROPOSED POINT OF DIVERSION
SW1/4 NW1/4 SECTION 9 T18N, R20N, MDM

J:\DVGS\WATER\J22038\SCHOOL.DVG
SUMMIT ENGINEERING CORPORATION
CONSULTING ENGINEERS AND SURVEYORS
5405 MAE ANNE AVE. RENO, NEVADA 89523
(702) 747-8550

1:09 PM * 08-MAR-1996

STATE ENGINEER'S USE

FILED
MAR 31 1996
STATE ENGINEER'S OFFICE

MAP TO ACCOMPANY APPLICATION TO CHANGE POINT OF DIVERSION, MANNER OF USE AND PLACE OF USE OF A PORTION OF PERMIT NO. 18019, CERT. NO 5117 FOR MUNICIPAL AND DOMESTIC USE BY SOUTH MEADOWS PROPERTIES LIMTIED PARTNERSHIP FROM AN UNDERGROUND SOURCE

RENO WASHOE COUNTY NEVADA

68434 67598 67597T 62060 62059 62058 62057 62056 62055 62054 62053 62052 61879