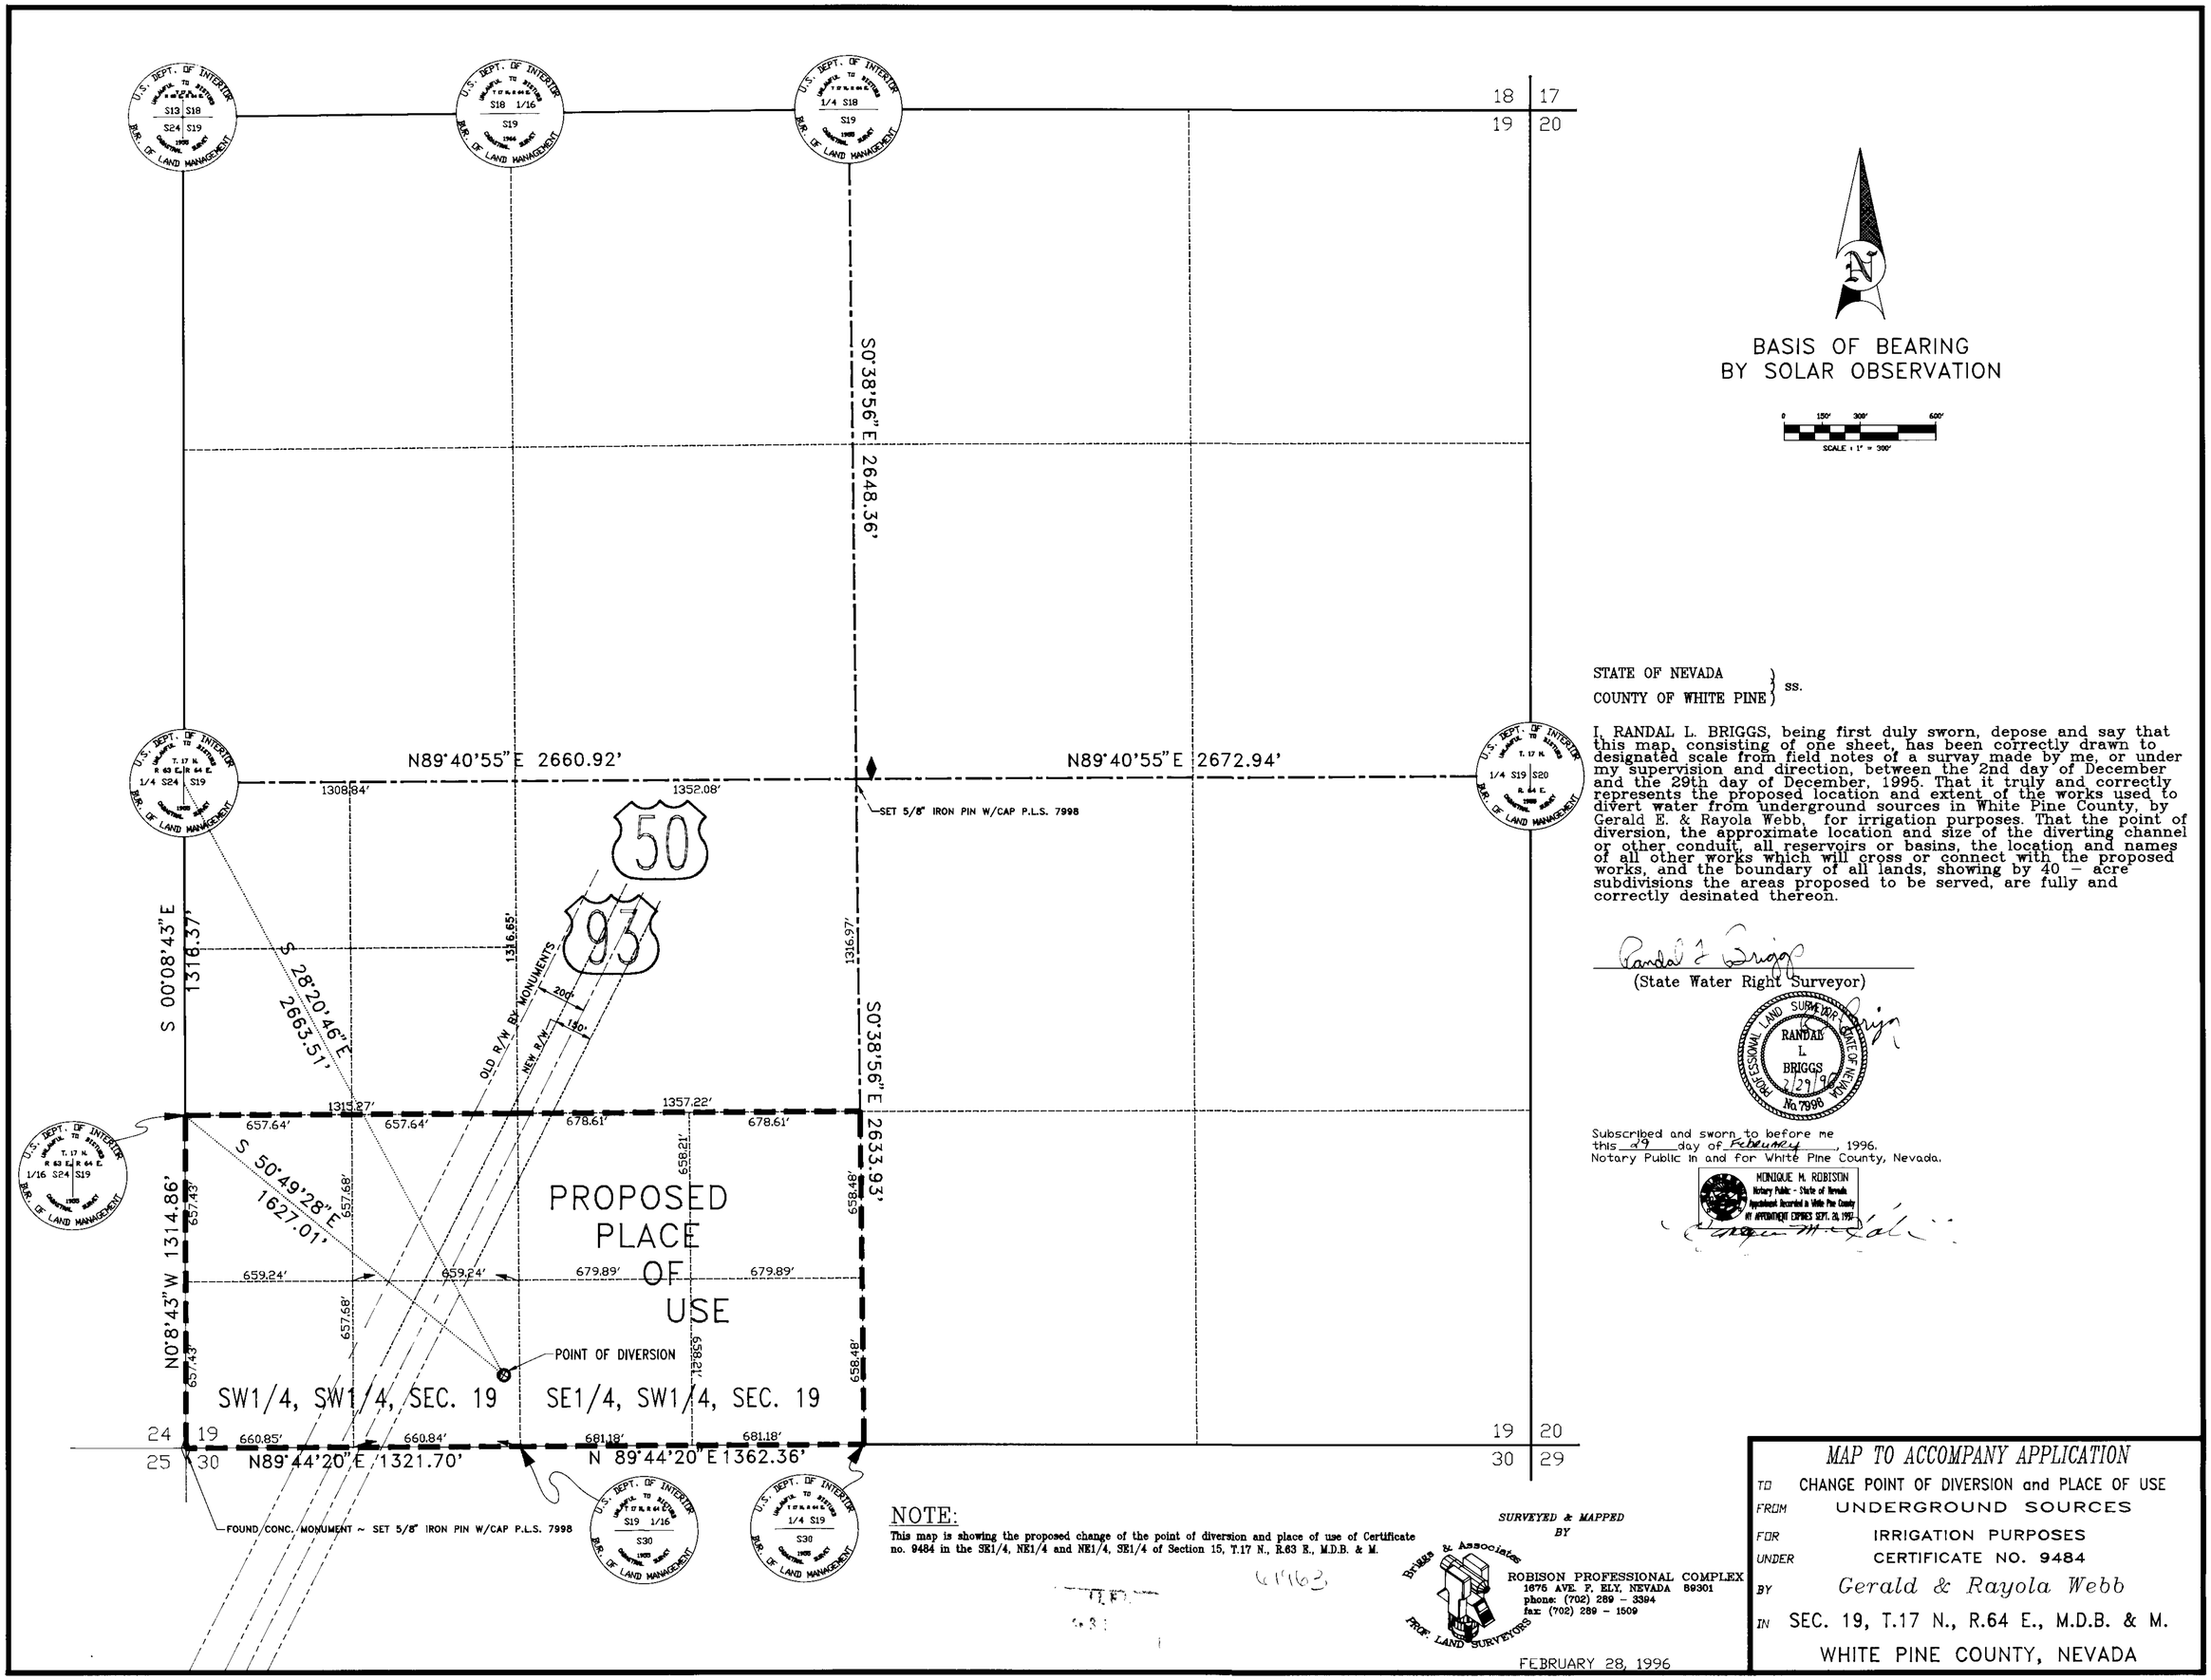

STATE OF NEVADA }
COUNTY OF WHITE PINE } SS.

I, RANDAL L. BRIGGS, being first duly sworn, depose and say that this map, consisting of one sheet, has been correctly drawn to designated scale from field notes of a survay made by me, or under my supervision and direction, between the 2nd day of December and the 29th day of December, 1995. That it truly and correctly represents the proposed location and extent of the works used to divert water from underground sources in White Pine County, by Gerald E. & Rayola Webb, for irrigation purposes. That the point of diversion, the approximate location and size of the diverting channel or other conduit, all reservoirs or basins, the location and names of all other works which will cross or connect with the proposed works, and the boundary of all lands, showing by 40 – acre subdivisions the areas proposed to be served, are fully and correctly desinated thereon.

Randal L. Briggs
(State Water Right Surveyor)

PROFESSIONAL LAND SURVEYOR STATE OF NEVADA
RANDAL L. BRIGGS
2/29/96
No. 7998

Subscribed and sworn to before me
this 29 day of February, 1996.
Notary Public in and for White Pine County, Nevada.

MONIQUE M. ROBISON
Notary Public - State of Nevada
Appointment Recorded in White Pine County
MY APPOINTMENT EXPIRES SEPT. 24, 1997

NOTE:
This map is showing the proposed change of the point of diversion and place of use of Certificate no. 9484 in the SE1/4, NE1/4 and NE1/4, SE1/4 of Section 15, T.17 N., R.63 E., M.D.B. & M.

61963

SURVEYED & MAPPED BY
Briggs & Associates
PROF. LAND SURVEYORS
ROBISON PROFESSIONAL COMPLEX
1675 AVE. F, ELY, NEVADA 89301
phone: (702) 289 – 3394
fax: (702) 289 – 1509

FEBRUARY 28, 1996

MAP TO ACCOMPANY APPLICATION

TO	CHANGE POINT OF DIVERSION and PLACE OF USE
FROM	UNDERGROUND SOURCES
FOR	IRRIGATION PURPOSES
UNDER	CERTIFICATE NO. 9484
BY	*Gerald & Rayola Webb*
IN	SEC. 19, T.17 N., R.64 E., M.D.B. & M.
	WHITE PINE COUNTY, NEVADA

71418 61963