PREPARED BY: PIEDMONT ENGINEERING P.O. BOX 1 SILVER CITY, NV 89428

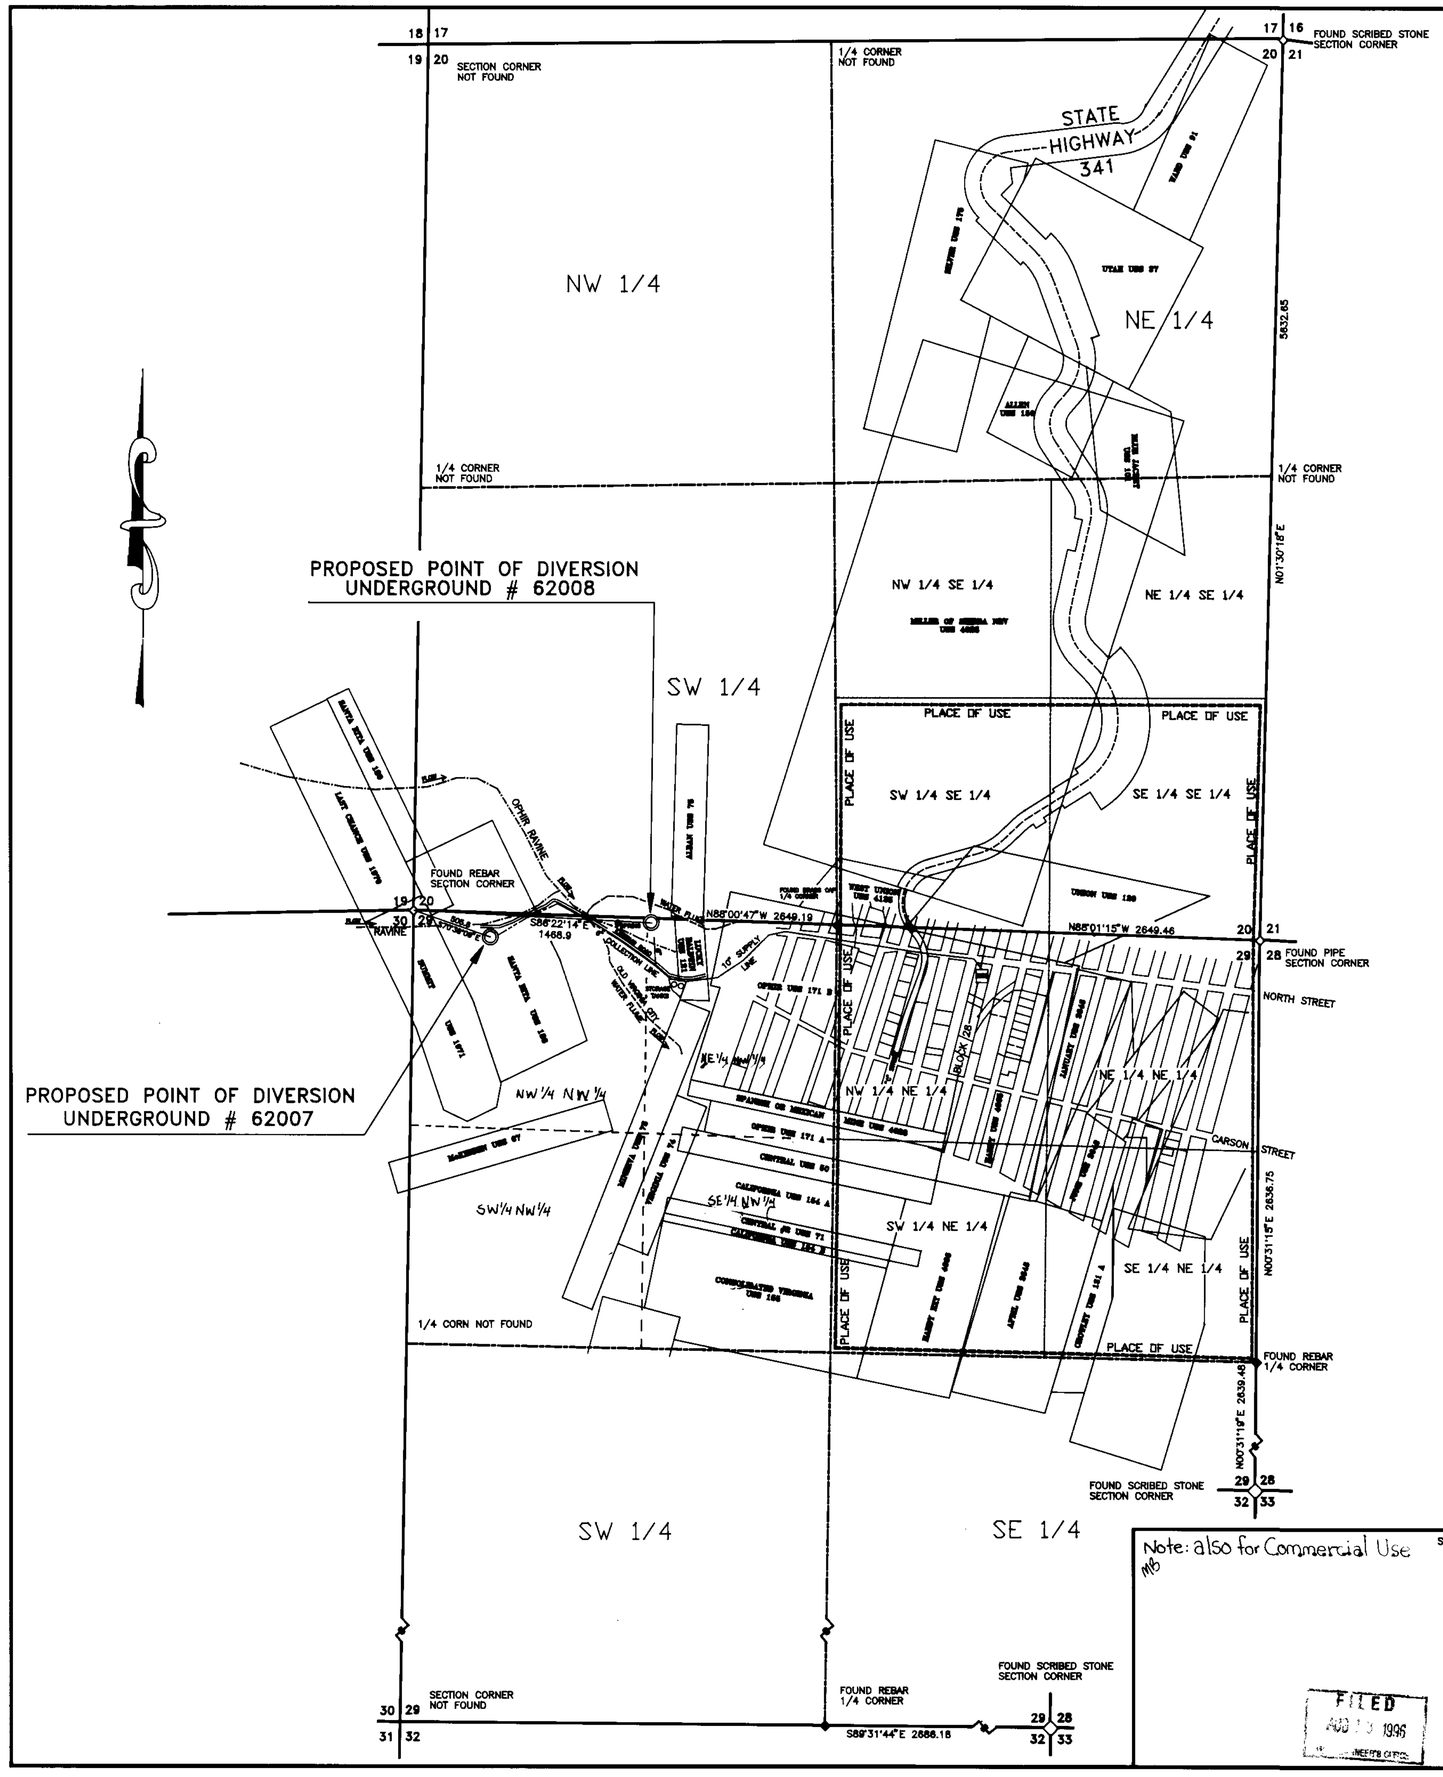

T17N
R21E

STATE OF NEVADA
COUNTY OF STOREY } SS.

I, William Michael Donovan Jr., being first duly sworn, depose and say that this map, consisting of one sheet, has been correctly drawn to the designated scale from field notes of a survey made by me, between the 29th day of July, and the 31st day of July, 1996; that it truly and correctly represents the proposed location and extent of the works used to divert water from an underground source in Storey County, Nevada by Consolidated Virginia Mining Co. and International Hotel Company for fire suppression purposes.

That the proposed point of diversion, the approximate location and size of the diverting channel or other conduit, the place and manner of use, and the location and names of all other works or streams which are crossed by, or connected with the said works are fully and correctly designated theron.

William Michael Donovan Jr.
State Water Right Surveyor NO. 514
PLS No. 2617

SUBSCRIBED AND SWORN TO BEFORE ME
THIS 31st DAY OF July, 1996.
Cindy J. Wiley
NOTARY PUBLIC IN AND FOR Storey COUNTY, NEVADA.
MY COMMISSION EXPIRES Feb 15, 1999.

NOTARY PUBLIC
STATE OF NEVADA
Storey County
CINDY J. WILEY
My Appointment Expires Feb 16, 1999

BASIS OF BEARINGS:

THE BASIS OF BEARING FOR THIS SURVEY IS THE LINE BETWEEN THE NORTHEAST CORNER AND THE NORTH 1/4 CORNER OF SECTION 29, T17N R21E MDB&M. A PIPE AND A BLM BRASS CAP RESPECTIVELY. THAT BEARING BEING N88°01'15"W IN THE NEVADA STATE PLANE COORDINATE SYSTEM, WEST ZONE.

0 125 250 500 1000 1500 2000 2500
SCALE 1" = 500'

Note: also for Commercial Use
MB

STATE ENGINEER'S USE
62007 + 62008

FILED
AUG 1 1996

MAP TO ACCOMPANY APPLICATION
TO APPROPRIATE WATER FOR
FIRE SUPPRESSION
APPLICATION NO.'S 62007 & 62008
BY: CONSOLIDATED VIRGINIA MINING
CO. AND INTERNATIONAL HOTEL
COMPANY
FROM: UNDERGROUND SOURCES
WITHIN: STOREY COUNTY, NEVADA

62008 62007