STATE OF NEVADA }
COUNTY OF ELKO } SS

I, William A. Nisbet, being first duly sworn, depose and say that this map, consisting of one sheet, has been correctly drawn to the designated scale from a field survey made under my supervision and direction, completed on the 1st day of May, 1996, that it truly and correctly represents the proposed location and extent of the works used to divert water from an UNDERGROUND SOURCE in ELKO COUNTY by STEVE HALVERSON for QUASI MUNICIPAL PURPOSES. That the proposed point of diversion, the approximate location and names of all other works or streams which are crossed by, or connected with the said works, are fully and correctly designated thereon.

William A. Nisbet 5/06/96 No. 3865
STATE WATER RIGHT SURVEYOR NO. 448

Subscribed and sworn to before me this 6 day of May 1996.

CORALEE GRISWOLD
NOTARY PUBLIC
STATE OF NEVADA
ELKO COUNTY
My Comm. Expires JUL 12, 1998

Coralee Griswold
NOTARY PUBLIC in and for ELKO COUNTY, NEVADA

BASIS OF BEARING: Map of Lucky Nugget Ranches, Inc., Unit No. 1, on file in the office of Elko Co. Recorder, file #9004, dated July 6th, 1962.

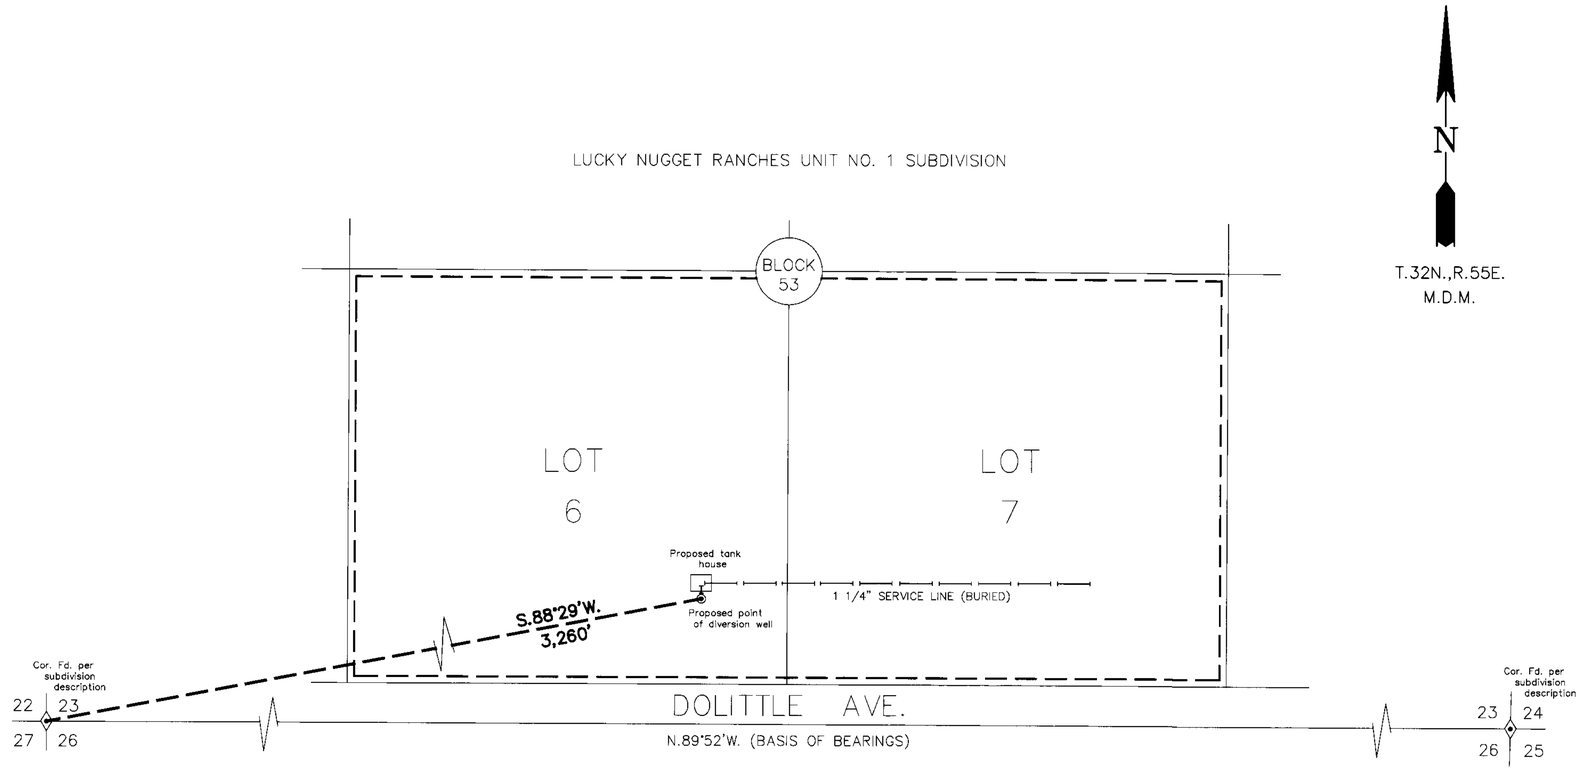

LEGEND

- PLACE OF USE BOUNDARY
- SECTION CORNER
- PROPOSED POINT OF DIVERSION

0 60 120 180 240 300
SCALE: 1"=60'

NO.	BY	DATE	DESCRIPTION	CHK'D	APP'D

REVISIONS

DRAWN BY JFP	APPROVED BY WAN
JOB NO. 2126.001	DATE 5-2-96

CHILTON Engineering and Surveying, LTD
(702) 738-2121 421 Court Street Elko, Nevada 89801

W96035 1/1

STATE ENGINEER'S USE

FILED
MAY 08 1996
STATE ENGINEER'S OFFICE

MAP TO ACCOMPANY
APPLICATION TO APPROPRIATE WATER
FOR **QUASI MUNICIPAL PURPOSES**
BY **STEVE HALVERSON**
FROM an UNDERGROUND SOURCE
IN ELKO COUNTY

W96035

W96035 Fri May 3 10:14:12 1996

62091