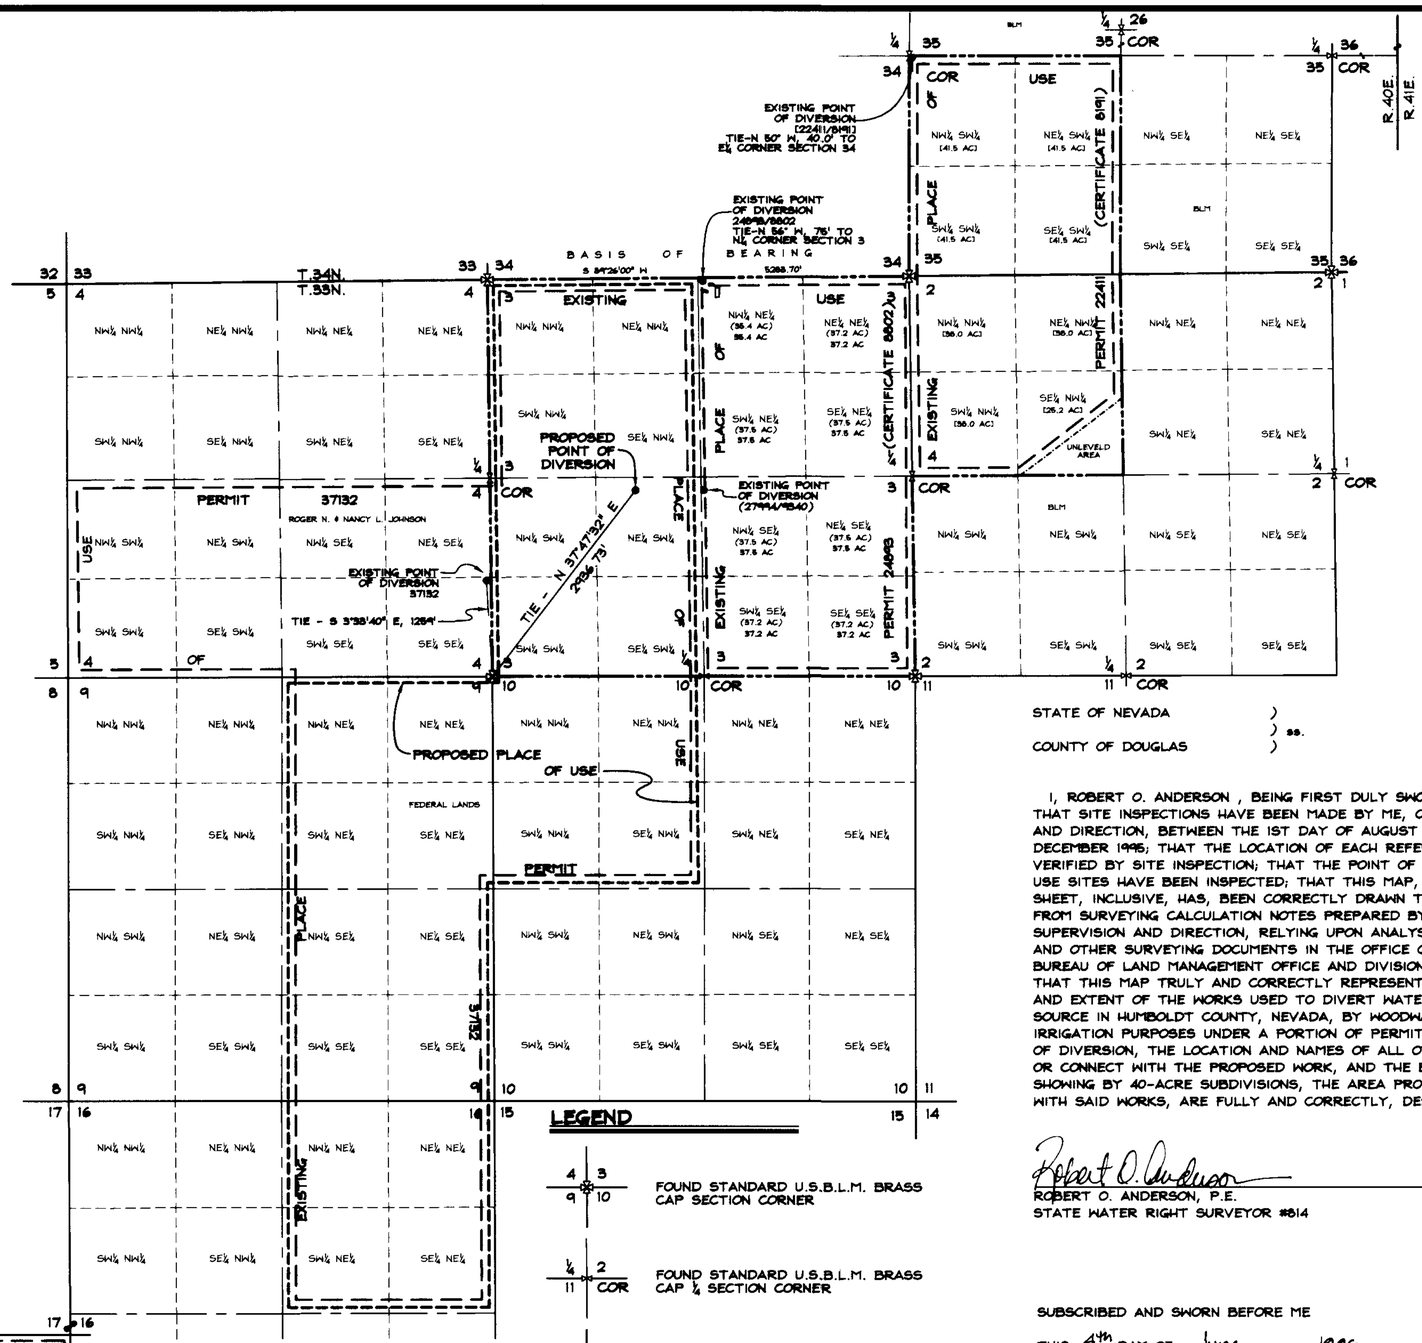

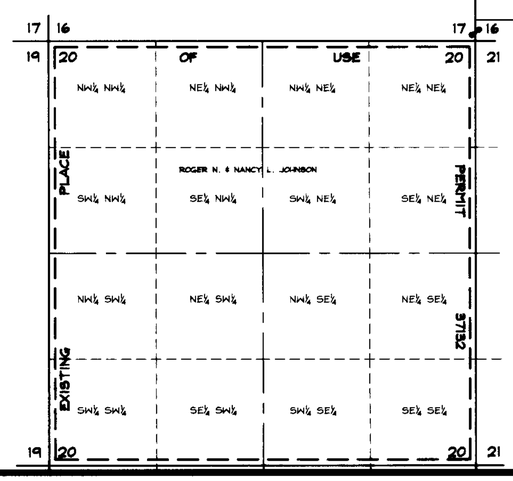

LEGEND

- FOUND STANDARD U.S.B.L.M. BRASS CAP SECTION CORNER
- FOUND STANDARD U.S.B.L.M. BRASS CAP ¼ SECTION CORNER
- STANDARD U.S.B.L.M. BRASS CAP SECTION CORNER (NOT LOCATED)
- EXISTING PLACE OF USE AS SPECIFIED
- PROPOSED PLACE OF USE
- PROPERTY LINE

BASIS OF BEARING

SOUTH 89°26'00" WEST - NORTH LINE SECTION 3, T.33N., R.40E., M.D.M., PER 1910 U.S.B.L.M. TOWNSHIP PLAT

STATE OF NEVADA)
) ss.
COUNTY OF DOUGLAS)

I, ROBERT O. ANDERSON, BEING FIRST DULY SWORN, DEPOSE AND SAY THAT SITE INSPECTIONS HAVE BEEN MADE BY ME, OR UNDER MY SUPERVISION AND DIRECTION, BETWEEN THE 1ST DAY OF AUGUST 1995, AND THE 6TH DAY OF DECEMBER 1995; THAT THE LOCATION OF EACH REFERENCE MONUMENT HAS BEEN VERIFIED BY SITE INSPECTION; THAT THE POINT OF DIVERSION AND PLACE OF USE SITES HAVE BEEN INSPECTED; THAT THIS MAP, CONSISTING OF ONE (1) SHEET, INCLUSIVE, HAS, BEEN CORRECTLY DRAWN TO THE DESIGNATED SCALE FROM SURVEYING CALCULATION NOTES PREPARED BY ME, OR UNDER MY SUPERVISION AND DIRECTION, RELYING UPON ANALYSIS OF TOWNSHIP PLATS AND OTHER SURVEYING DOCUMENTS IN THE OFFICE OF THE UNITED STATES BUREAU OF LAND MANAGEMENT OFFICE AND DIVISION OF WATER RESOURCES; THAT THIS MAP TRULY AND CORRECTLY REPRESENTS THE PROPOSED LOCATION AND EXTENT OF THE WORKS USED TO DIVERT WATER FROM AN UNDERGROUND SOURCE IN HUMBOLDT COUNTY, NEVADA, BY WOODWARD PROPERTIES, LTD. FOR IRRIGATION PURPOSES UNDER A PORTION OF PERMIT NUMBER 37132, THAT THE POINT OF DIVERSION, THE LOCATION AND NAMES OF ALL OTHER WORKS WHICH WILL CROSS OR CONNECT WITH THE PROPOSED WORK, AND THE BOUNDARY OF ALL LANDS SHOWING BY 40-ACRE SUBDIVISIONS, THE AREA PROPOSED TO BE CONNECTED WITH SAID WORKS, ARE FULLY AND CORRECTLY, DESIGNATED THEREON.

Robert O. Anderson
ROBERT O. ANDERSON, P.E.
STATE WATER RIGHT SURVEYOR #814

6-4-96

SUBSCRIBED AND SWORN BEFORE ME
THIS 4th DAY OF June, 1996.
NOTARY PUBLIC IN AND FOR DOUGLAS COUNTY, NEVADA.
MY COMMISSION EXPIRES 09-11, 1998.

LINDA M. BIAGGI
NOTARY PUBLIC - STATE OF NEVADA
PRINCIPAL OFFICE IN DOUGLAS COUNTY
My Commission Exp. Sept. 11, 1998

Linda M. Biaggi

2000 1000 0 1000 2000 3000
SCALE: 1" = 1000'

R.O. ANDERSON ENGINEERING, INC.
1624 10th STREET · P.O. BOX 2294 · MINDEN, NEVADA 89423
(702) 782-2922 · FAX (702) 782-7084

STATE ENGINEER'S USE

JUN 11 1996

MAP
TO ACCOMPANY APPLICATION TO CHANGE THE POINT OF DIVERSION AND PLACE OF USE OF A PORTION OF PERMIT 37132
FOR
IRRIGATION PURPOSES
BY
WOODWARD PROPERTIES, LTD.
FROM
AN UNDERGROUND SOURCE
IN
HUMBOLDT COUNTY, NEVADA

079-14-96 SHEET 1 OF 1

62193