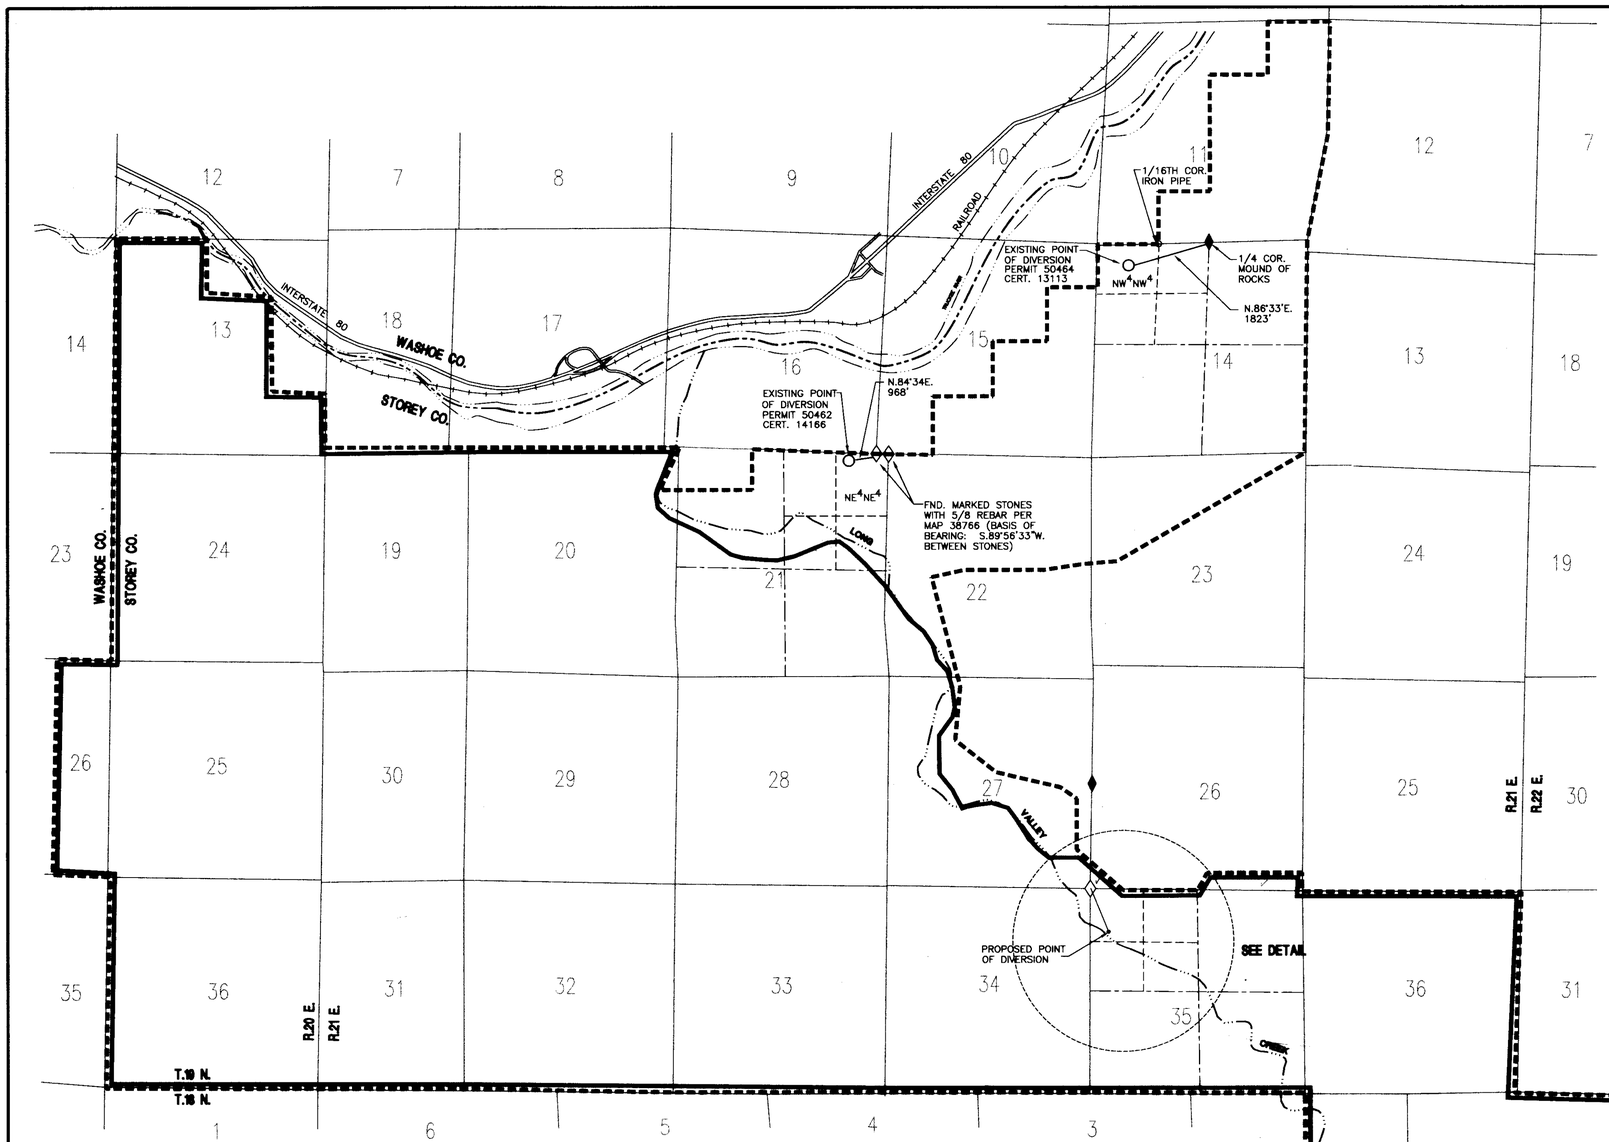

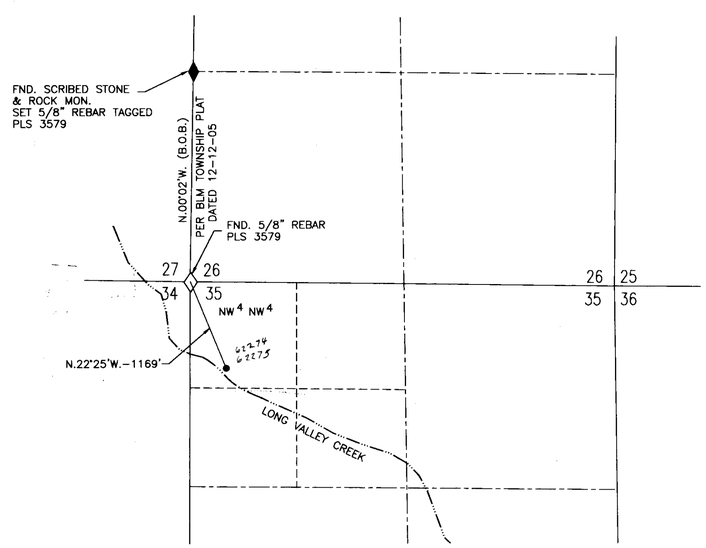

DETAIL

PROPOSED POINT OF DIVERSION
SECTION 35, T.19 N., R.21 E., M.D.M.
SCALE:1"=1000'

NOTE:

THE PROPOSED POINT OF DIVERSION IS WITHIN 25 FEET OR THE EXISTING POINT OF DIVERSION UNDER PERMIT 56923. THE APPLICANT PROPOSES TO UTILIZE WELLS IN BOTH LOCATIONS.

62274 CERTIFICATE NO. 18172 ISSUED 8-31-11
62275 CERTIFICATE NO. 18173 ISSUED 8-31-11

STATE OF NEVADA
CARSON CITY **S.S.**

I, BRUCE R. SCOTT, BEING FIRST DULY SWORN, DEPOSE AND SAY THAT THIS MAP, CONSISTING OF ONE SHEET, HAS BEEN CORRECTLY DRAWN TO THE DESIGNATED SCALE FROM FIELD NOTES OF A SURVEY MADE UNDER MY SUPERVISION AND DIRECTION ON THE 29TH DAY OF OCTOBER, 1991 AND RECORD INFORMATION ON FILE AT THE DIVISION OF WATER RESOURCES; THAT IT TRULY AND CORRECTLY REPRESENTS THE PROPOSED LOCATION AND EXTENT OF THE WORKS USED TO DIVERT WATER FROM AN UNDERGROUND SOURCE IN STOREY COUNTY, NEVADA BY STOREY COUNTY PROPERTIES LIMITED LIABILITY COMPANY FOR INDUSTRIAL AND DOMESTIC PURPOSES; THAT THE PROPOSED POINT OF DIVERSION, THE APPROXIMATE LOCATION AND SIZE OF THE DIVERTING CHANNEL OR OTHER CONDUIT, ALL RESERVOIRS OR BASINS, THE LOCATIONS AND NAMES OF ALL OTHER WORKS WHICH WILL CROSS OR CONNECT WITH THE PROPOSED WORKS, AND THE BOUNDARY OF ALL LANDS, SHOWING BY 40-ACRE SUBDIVISIONS THE AREAS PROPOSED TO BE SERVED, ARE FULLY AND CORRECTLY DESIGNATED THEREON.

Bruce R. Scott
STATE WATER RIGHT SURVEYOR NO. 671

PROFESSIONAL LAND SURVEYOR STATE OF NEVADA BRUCE R. SCOTT No.3579 7/23/96

SUBSCRIBED AND SWORN TO BEFORE ME, ON THIS 23rd DAY OF July, 1996.

Carol L. Walton
NOTARY PUBLIC IN AND FOR CARSON CITY, NEVADA
MY COMMISSION EXPIRES: Nov. 6, 1998

CAROL L. WALTON
NOTARY PUBLIC NEVADA
Appt. Recorded in CARSON CITY
My Appt. Exp. Nov. 6, 1998

EXISTING PLACE OF USE

PROPOSED PLACE OF USE

N

0 2000 4000 6000
FEET
SCALE:1"=2000'

ENGINEERING • PLANNING • RESOURCE MANAGEMENT
RESOURCE CONCEPTS, INC.
340 N. MINNESOTA STREET • CARSON CITY, NEVADA 89703-4152 • OFFICE.702-883-1600 • FAX.702-883-1656

JOB NO.	86-145-01
DATE	6-27-96
DRAWN	MLM
CHECKED	CLW
REVISED	7-23-96

STATE ENGINEER'S USE

FILED
JUL 24 1996
STATE ENGINEER'S OFFICE

MAP

TO ACCOMPANY APPLICATIONS TO CHANGE THE POINT OF DIVERSION & PLACE OF USE UNDER PERMIT 50462, CERTIFICATE 14166 AND TO CHANGE THE POINT OF DIVERSION & PLACE OF USE OF A PORTION UNDER PERMIT 50464, CERTIFICATE 13113 FOR INDUSTRIAL AND DOMESTIC PURPOSES
BY

Storey County Properties
Limited Liability Company

FROM AN UNDERGROUND SOURCE
IN STOREY COUNTY, NEVADA

64735 63525 T 62275 62274