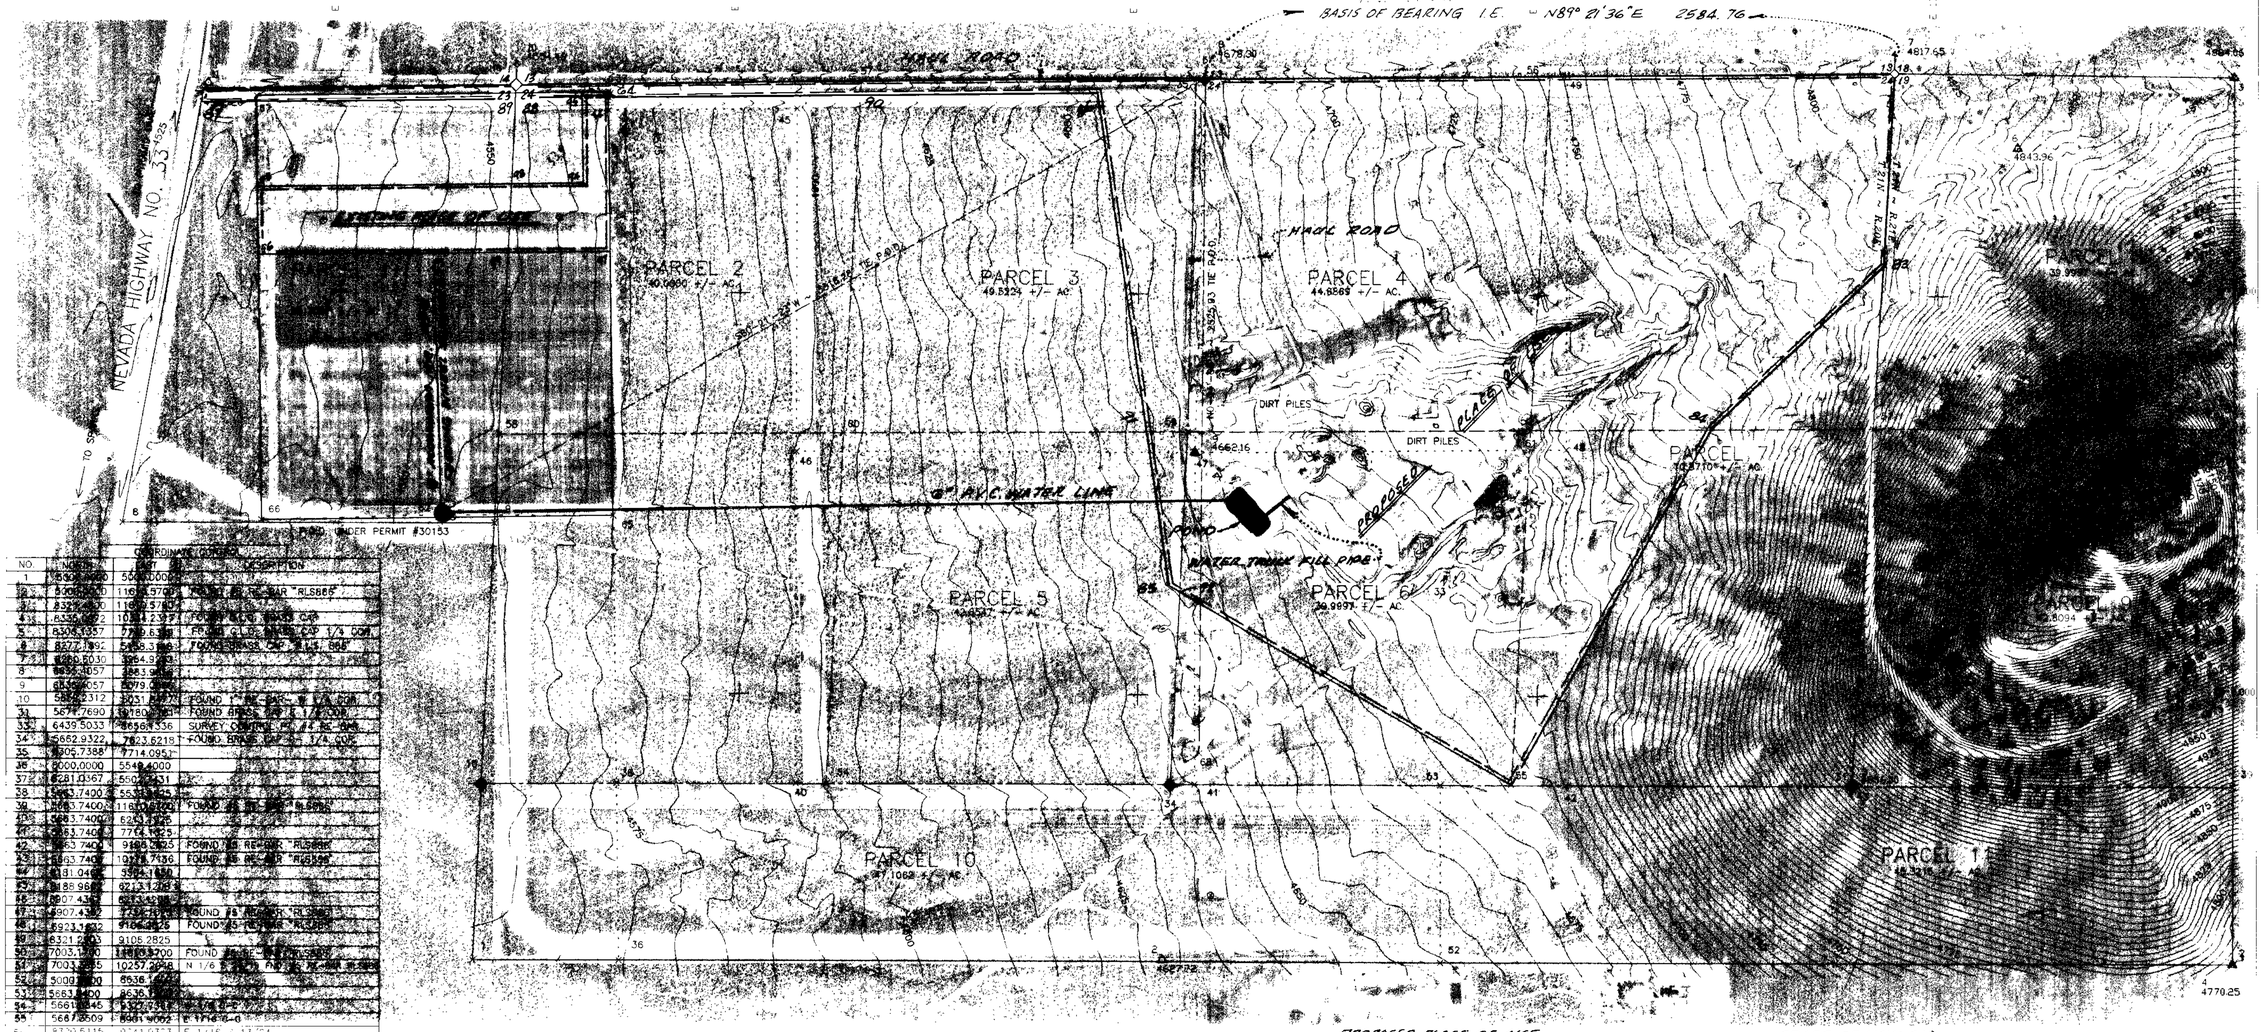

NO.	NORTH	EAST	DESCRIPTION
1	5539.0000	5000.0000	
2	5000.0000	11694.9700	FOUND 5/8" REBAR "RLS865"
3	5322.4900	11694.9700	
4	6336.0972	10314.2397	FOUND GLO BRASS CAP
5	6304.1357	7790.6388	FOUND GLO BRASS CAP 1/4 COR.
6	8277.7892	5458.3186	FOUND BRASS CAP "RLS 865"
7	8280.5030	3984.9293	
8	8656.1057	3883.9288	
9	8656.2057	5079.0000	
10	5882.2312	3031.8979	FOUND 1/2" REBAR "RLS 865"
31	5677.7690	3178.0000	FOUND BRASS CAP 1/4 COR.
33	6439.5033	7656.1336	SURVEY CONTROL POINT #4
34	5662.9322	7823.6218	FOUND BRASS CAP 1/4 COR.
35	4905.7388	7714.0951	
36	6000.0000	5549.4000	
37	6281.0367	5500.2451	
38	5663.7490	5533.1925	
39	5663.7400	11694.9700	FOUND 5/8" REBAR "RLS865"
40	5663.7400	6250.1925	
41	5663.7400	7770.1925	
42	5663.7400	9198.1925	FOUND 1/2" REBAR "RLS865"
43	5663.7400	10778.7436	FOUND 5/8" REBAR "RLS865"
44	6181.0400	5924.1850	
45	6188.9800	8213.2748	
46	6907.4300	6924.1850	
47	6907.4300	7770.1925	FOUND 5/8" REBAR "RLS865"
48	6923.1600	9198.1925	FOUND 1/2" REBAR "RLS865"
49	6321.2003	9105.2825	
50	7003.1700	11694.9700	FOUND 5/8" REBAR "RLS865"
51	7003.1695	10257.2048	N 1/16 CORNER
52	5000.0000	8636.1000	
53	5663.1400	8636.1000	
54	5661.1845	9322.7341	E 1/16 CORNER
55	5667.2509	8981.9002	E 1/16 CORNER
56	8720.5115	9041.9323	E 1/16 S 13/24
57	8251.6625	6493.9938	W 1/16 S 13/24
58	6968.2103	5091.0787	N 1/16 S 23/24
59	6984.5742	7686.6277	N 1/16
60	6476.3779	6390.8533	NW 1/16
61	6993.1663	8971.4175	NE 1/16
62	6964.9039	4867.6537	PLACE OF APP. NW 30153
63	8281.6337	5602.8231	TIE N 1/4 COR SEC 24
64	4[illegible].2894	5602.1465	TIE NE COR 48.12 AC IRR FIELD
65	4984.2899	6[illegible].1268	TIE COR 48.12 AC IRR FIELD
66	6845.6267	4205.8593	SW COR 48.12 AC IRR FIELD
67	8233.9272	4183.2799	NW COR 48.12 AC IRR FIELD
68	[illegible].2680	7731.9005	PLACE APP. NW 30153

BOUNDARY			
1	35	36	5
2	44.6869 +/- ACRES	41.1067 +/- ACRES	39.1574 +/- ACRES
3	PARCEL 5	PARCEL 11	NE 1/4 NE 1/4 SECTION 24
4	46	53	54
5	40	52	4
6	41	5	51
7	42	39	61
8	42F	53	56
9	42.854 +/- ACRES	45.32.5 +/- ACRES	39.3036 +/- ACRES
1			
544.4312 +/- ACRES	PARCEL 6	NW 1/4 NW 1/4 SECTION 24	SE 1/4 NE 1/4 SECTION 24
	47	5	61
PARCEL 7	41	58	5
2	42	60	3
8	48	57	55
9	47	6	61
1	39.9497 +/- ACRES	39.0156 +/- ACRES	39.0982 +/- ACRES
36			
4	PARCEL 7	NE 1/4 NW 1/4 SECTION 24	SW 1/4 NE 1/4 SECTION 24
2	49	6	59
3	42	60	61
81.7597 +/- ACRES	43	59	65
4	4	1	34
	49	61	49
PARCEL 2	70.5710 +/- ACRES	39.2017 +/- ACRES	38.9520 +/- ACRES
49			
38			
40	PARCEL 8	SE 1/4 NW 1/4 SECTION 24	
45	4	50	
44	51	59	
46.0006 +/- ACRES	50	62	
	3	54	
PARCEL 3	4	50	
4	39.9497 +/- ACRES	39.1158 +/- ACRES	
44			
45	PARCEL 9	SW 1/4 NW 1/4 SECTION 24	
46	51	58	
47	47	60	
35	35	54	
37	50	36	
49.5224 +/- ACRES	51	58	
	42.8094 +/- ACRES	39.0081 +/- ACRES	
PARCEL 4			
35	PARCEL 10	NW 1/4 NE 1/4 SECTION 24	
4	38	5	
48	36	56	
49	54	61	
5	53	59	

93	7898.1645	4188.1029	CALCULATED
94	7911.5118	5407.9796	"
95	8250.6675	5403.1566	"
96	7639.3902	4191.1259	"
97	7658.1594	5511.5925	"
83	7614.2121	10292.5377	"
84	6998.9159	9647.2279	"
85	6610.0000	7610.0000	"
86	8251.5456	7339.0038	"
87	8210.3659	3975.6382	"
88	8227.1932	5158.9093	"
89	8227.1498	5155.8972	"
90	8241.6325	6451.5728	"
91	6983.5201	7525.6025	"
92	6382.4598	7657.9240	"

5140.4666	98
5128.1486	99
7981.7076	
7652.7047	

COMPILATION OF EXISTING PLACE OF USE

1. PARCEL G7-64-65-66-67 IS ORIGINAL 48.12± ACRE FIELD.
2. PARCEL G7-93-94-95-G7 CONTAINS 9.50± ACRES AND WAS PREVIOUSLY STRIPPED OF 9.5 x 4.0 AC.FT./AC.= 38 AC.FT. OF IRRIGATION WATER.
3. PARCEL 93-94-95-64-97-96-93 IS THE EXISTING PLACE OF USE FOR THIS APPLICATION CONTAINING 8.50± ACRES AND IS TO BE STRIPPED OF 8.50 x 4.0 AC.FT./AC. = 34.0 ACRE FEET.
4. PARCEL 96-97-65-66-96, CONTAINING 30.12± ACRES IS TO REMAIN AS AN IRRIGATED ALFALFA FIELD WITH 120.48 AC.FT. APPURTENANT.
5. SUMMATION: ORIGINAL FIELD 48.12AC. x 4.0AC.FT./AC.= 192.48 AC.FT.
   PREVIOUSLY STRIPPED = 9.5 AC. x 4.0 AC.FT./AC = 38.0 AC.FT.
   THIS APPLICATION = 8.50 AC. x 4.0 AC.FT./AC. = 34.0 AC.FT.
   IRRIGATED FIELD = 30.12 AC. x 4.0 AC.FT./AC = 120.48 AC.FT.
   ∴ 38.0 + 34.0 + 120.48 = 192.48 AC.FT.
   96 + 8.5 + 30.12 = 48.12 ACRES.

PROPOSED PLACE OF USE

THE TOTAL PROPOSED PLACE OF USE IS PARCEL 7-6-4-83-84-55-85-86-88-87-7 = 126.90± AC.

PARCEL	SECTION	SUBDIVISION	TWNSHIP	RANGE	ACRES	DUST CONTROL	RECLAMATION
A	23	NE1/4 NE1/4	21N	20E	1.35	●	●
B	24	NW1/4 NW1/4	21N	20E	1.49	●	●
C	24	NE1/4 NW1/4	21N	20E	9.79	●	●
D	24	NW1/4 NE1/4	21N	20E	39.16	●	●
E	24	NE1/4 NE1/4	21N	20E	35.03	●	●
F	24	SE1/4 NE1/4	21N	20E	10.28	●	●
G	24	SW1/4 NE1/4	21N	20E	28.40	●	●
H	24	SE1/4 NW1/4	21N	20E	1.40	●	●

NAM
Nevada Aerial Mapping

PARCEL DESCRIPTIONS
A - 7-6-89-87-7
B - 6-57-90-88-89-6
C - 57-5-59-91-86-90-57
D - 5-56-61-59-5
E - 56-4-83-84-61-56
F - 61-84-55-61
G - 59-61-55-92-59
H - 91-59-92-85-91

PROPOSED PLACE OF USE TABULATION

GENERAL NOTES

1. THIS MAP TO BE USED TO SUPPORT THE PROOF OF BENEFICIAL USE.

STATE ENGINEER'S USE

STATE OF NEVADA)
COUNTY OF WASHOE) S.S.

I, EUGENE B. LONGFIELD, BEING FIRST DULY SWORN, DEPOSE AND SAY THAT THIS MAP, CONSISTING OF ONE SHEET, NUMBERED 1 OF 1, INCLUSIVE, HAS BEEN CORRECTLY DRAWN TO THE DESIGNATED SCALE FROM FIELD NOTES OF A SURVEY MADE BY ME, BETWEEN JANUARY 1972 AND NOT COMPLETED AS OF JUNE 1996, THAT IT TRULY AND CORRECTLY REPRESENTS THE PROPOSED LOCATION AND EXTENT OF THE WORKS USED TO DIVERT WATER FROM AN UNDERGROUND SOURCE IN WASHOE COUNTY, NEVADA BY RICHARD T. AND RUTH H. DONOVAN FOR COMMERCIAL AND DOMESTIC USES.

Eugene B. Longfield
STATE WATER RIGHT SURVEYOR

SUBSCRIBED AND SWORN TO BEFORE ME THIS 24th DAY OF June, 1996.

NOTARY PUBLIC
MY COMMISSION EXPIRES 1/4/97

0 100 200 300 600 900 1200 1500 1800

BAR SCALE
SCALE: 1" = 300'

MAP

TO ACCOMPANY APPLICATION TO CHANGE THE PLACE AND MANNER OF USE OF A PORTION OF PERMIT NO. 30153, CERTIFICATE NO. 9225 FOR COMMERCIAL AND DOMESTIC USES BY RICHARD T. AND RUTH H. DONOVAN FROM AN UNDERGROUND SOURCE IN WASHOE COUNTY, NEVADA