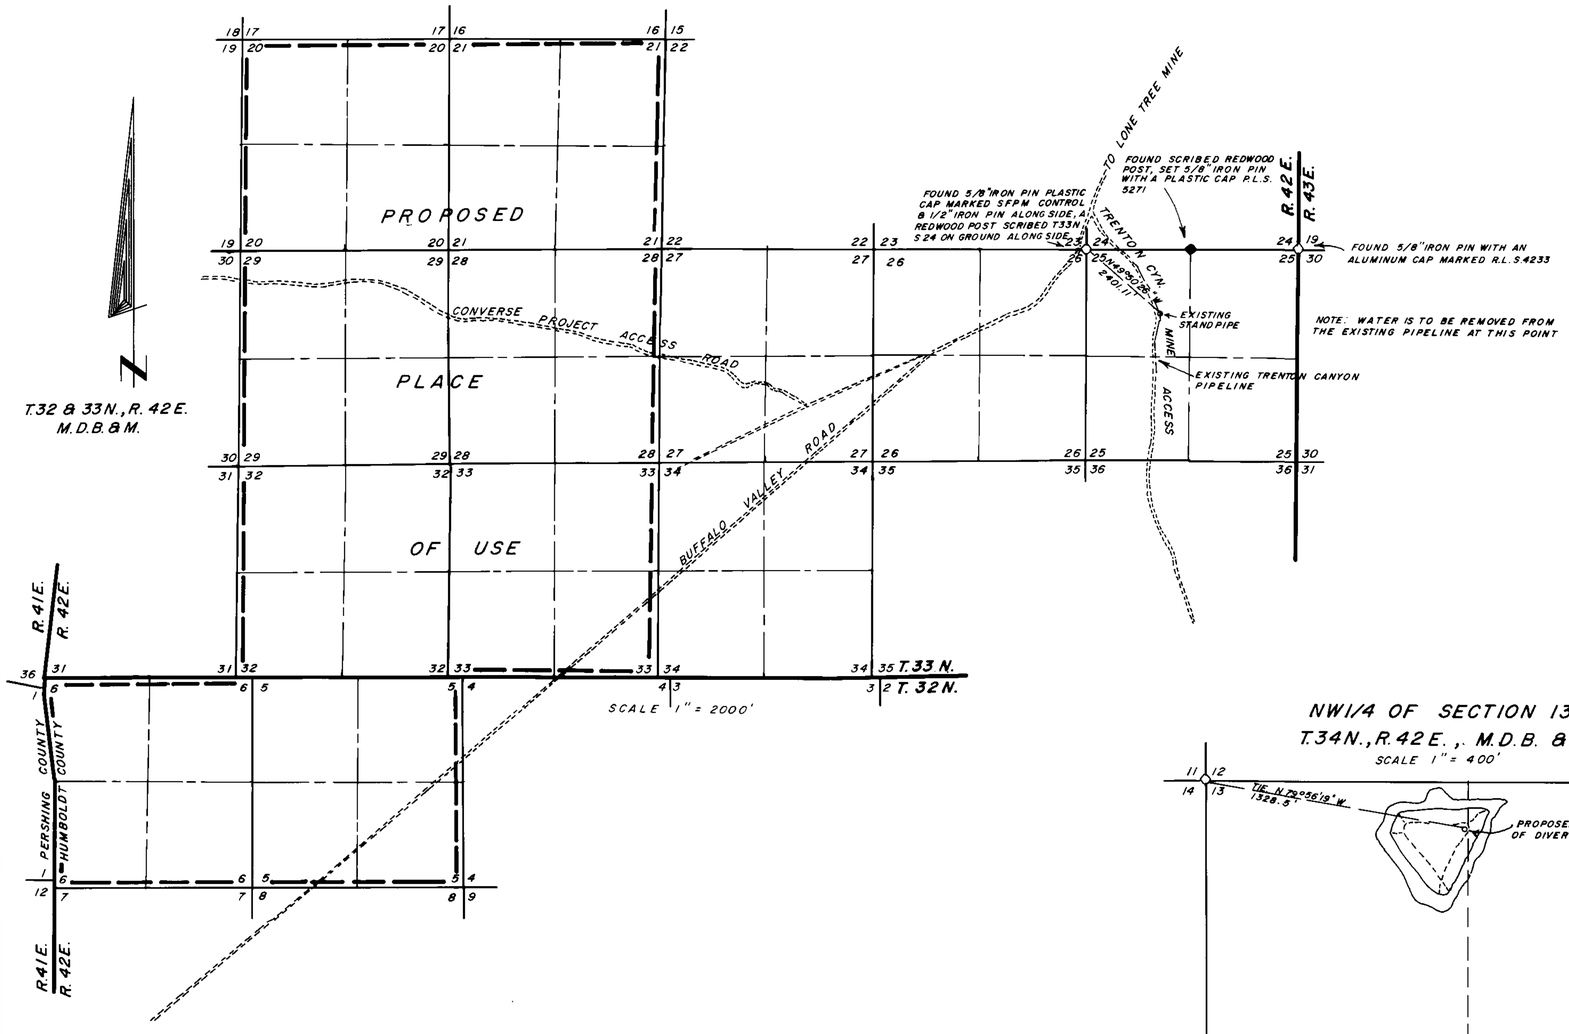

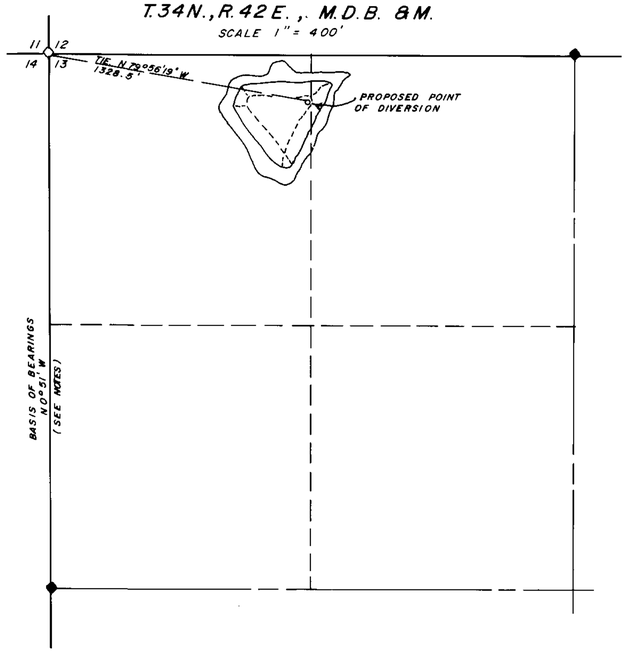

STATE OF NEVADA
COUNTY OF HUMBOLDT

I, JOHN H. MILTON III, being first duly sworn, depose and say that this map, consisting of one sheet, numbered from 1 to 1, inclusive, has been correctly drawn to the designated scale from field notes of a survey made by me, or under my supervision and direction, between the 4th day of March, and the 5th day of March, 1998; that it truly and correctly represents the proposed location and extent of the works used to divert water from underground (mine dewatering discharge) in Humboldt County, Nevada by SANTA FE PACIFIC GOLD CORP., Converse Joint Venture, for mineral exploration purposes.

That the proposed point of diversion and return, the location of the mine, and approximate size of the diverting channel or conduit, and the location and names of all other works or streams which are crossed by or connected with said works, are fully and correctly designated hereon.

PROFESSIONAL LAND SURVEYOR STATE OF NEVADA JOHN H. MILTON III No.5271

State Water Right Surveyor No. 573

3-11-98

Subscribed and sworn to before me this 11th day of March, 1998.

Doris A. Twichell

DORIS A. TWICHELL
Notary Public in and for Humboldt County, State of Nevada.
My commission expires on May 28th, 2001.

DORIS A. TWICHELL
Notary Public - State of Nevada
Humboldt County
My appointment expires May 28, 2001
#93-3552-9

SCALE 1" = 400'

400 0 400 800 1200 1600

NOTES:

◇ Indicates a found section corner, an iron pipe with a B.L.M. brass cap, unless otherwise noted.

● Indicates a found 1/4 section corner, an iron pipe with a B.L.M. brass cap, unless otherwise noted.

Basis of Bearings was taken from the B.L.M. Dependent Resurvey of T.34N., R.42E., M.D.B. & M. dated January 9th, 1974. The line between the W1/4 corner and the NW corner of Section 13, T.34N., R.42E., M.D.B. & M. was assumed to be N 0°51'W. The bearing of this line has also been reported as S 0°43' 52" E from Map To Accompany Application to Appropriate Water prepared by Robert E. Morley, P.L.S. 6203, S.W.R.S. 668 of High Desert Engineering which was prepared for Rayrock Mines, Inc. dba Marigold Mining Company of a field survey made during July 1991.

STATE ENGINEER'S USE

FILED
MAR 23 1998

Desert Mountain Surveying
Land and Water Right Surveyors
146 West Second Street
WINNEMUCCA, NEVADA 89445 (702) 623-4414

MAP TO ACCOMPANY APPLICATION TO APPROPRIATE WATER BY SANTA FE PACIFIC GOLD CORP., Converse Joint Venture

FOR MINERAL EXPLORATION PURPOSES FROM MINE DEWATERING DISCHARGE IN HUMBOLDT COUNTY, NEVADA

62320-S05