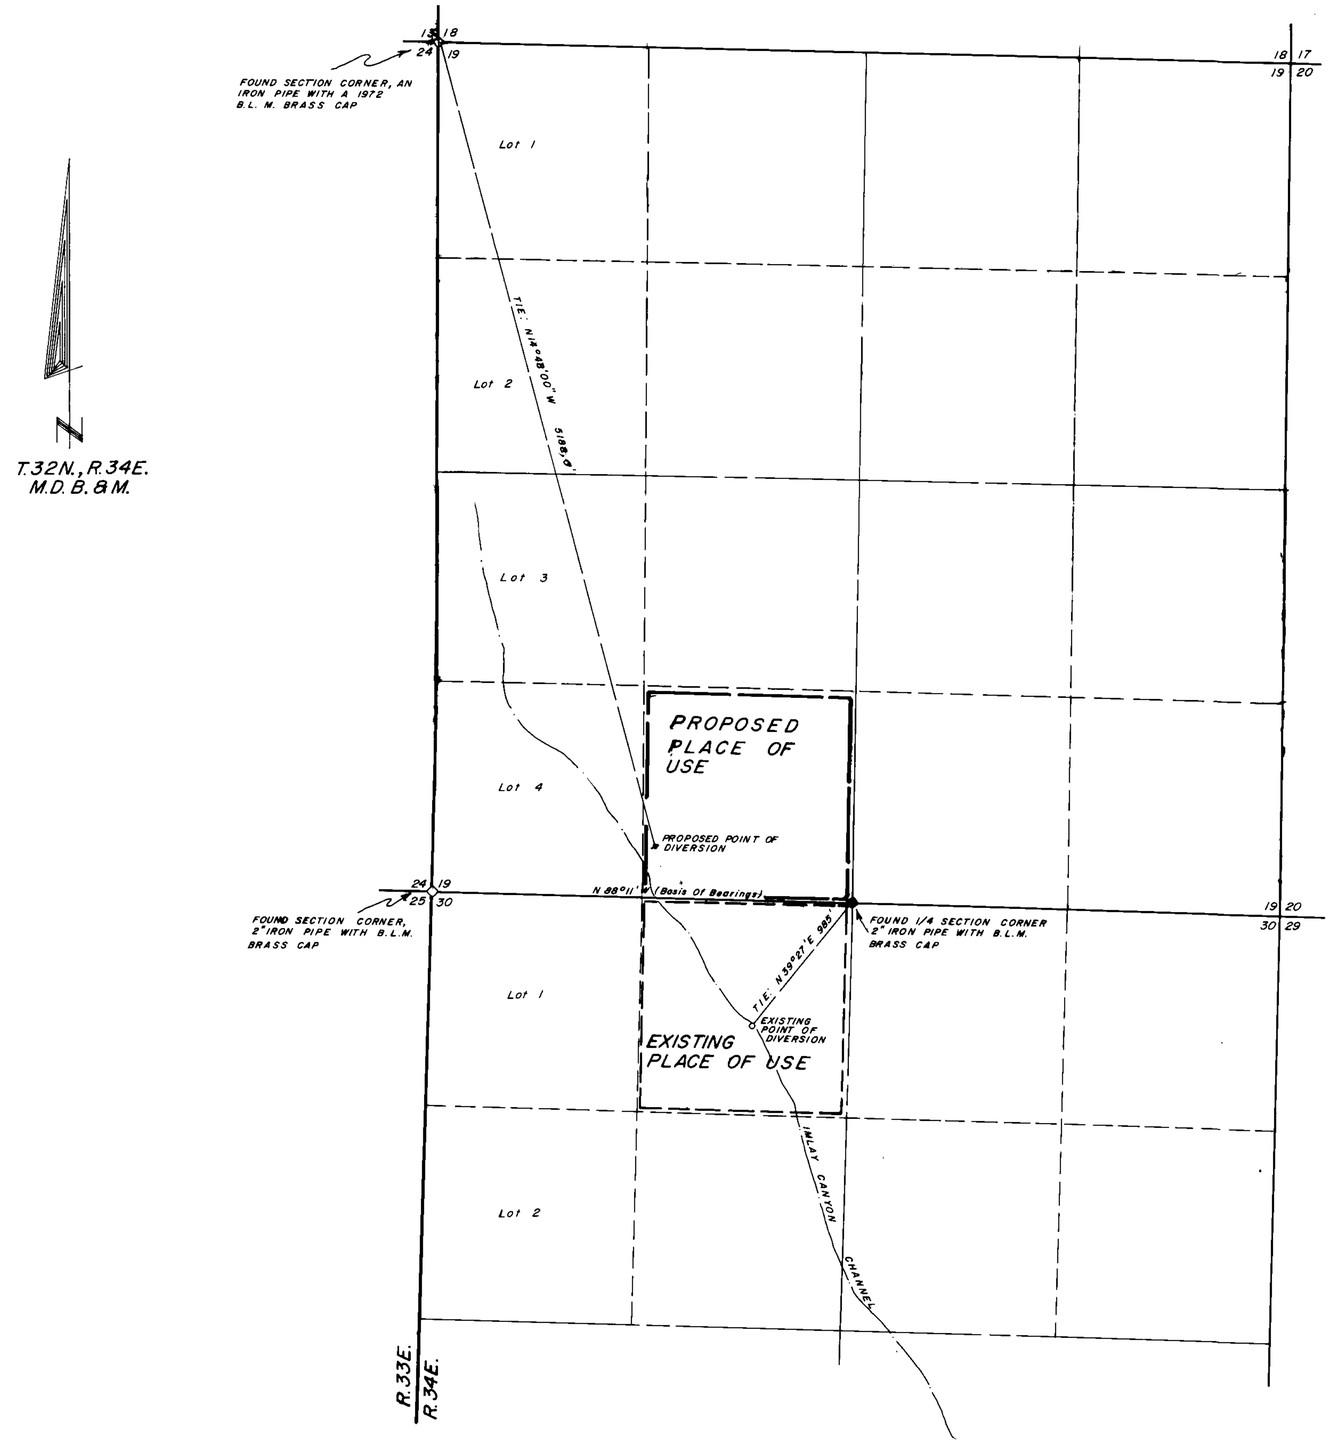

STATE OF NEVADA
COUNTY OF HUMBOLDT

I, JOHN H. MILTON III, being first duly sworn, depose and say that this map, consisting of one sheet, numbered from 1 to 1, inclusive, has been correctly drawn to the designated scale from field notes of a survey made by me, or under my supervision and direction, between the 24th day of June, and the 25th day of June, 1996; that it truly and correctly represents the proposed location and extent of the works used to divert water from underground in Pershing County, Nevada by ROGER WAGNER, for mining, milling and domestic purposes.

That the proposed point of diversion and return, the location of the mine, and approximate size of the diverting channel or conduit, and the location and names of all other works or streams which are crossed by or connected with said works, are fully and correctly designated hereon.

JOHN H. MILTON III
State Water Right Surveyor No. 573

PROFESSIONAL LAND SURVEYOR STATE OF NEVADA JOHN H. MILTON III No.5271

6-25-96

Subscribed and sworn to before me this 25th day of June, 1996.

Doris A. Twichell
DORIS A. TWICHELL
Notary Public in and for Humboldt County, State of Nevada.
My commission expires on May 28th, 1997.

DORIS A. TWICHELL
NOTARY PUBLIC
HUMBOLDT Co., NEVADA
My Appointment Expires
MAY 28 1997

NOTES:

◇ Indicates a found section corner as noted.

◆ Indicates a found 1/4 section corner as noted.

— — — — Indicates the boundary of the existing place of use.

——— Indicates the boundary of the proposed place of use.

Basis of Bearings was taken from the B.L.M. Dependent Resurvey Plat of T.32N., R.34E., M.D.B. & M., dated April 29th, 1975. The line between the NW corner of Section 24 and the N1/4 section corner of Section 24 was assumed to be N 88°11' W.

SCALE 1" = 500'

500 0 500 1000 1500 2500

Desert Mountain Surveying
Land and Water Right Surveyors
146 West Second Street
WINNEMUCCA, NEVADA 89445 (702) 623-4414

ADD, 8/16/96
Per Fax sent on 8/16/96 by John H. Milton III
Basis of Bearing is for Sec. 30 not Sec. 24 as stated on Note on Map.

STATE ENGINEER'S USE

62330

FILED
AUG 16 1996
STATE ENGINEER'S OFFICE

RECEIVED
JUL 29 1996
STATE ENGINEER'S OFFICE

MAP TO ACCOMPANY APPLICATION TO CHANGE THE POINT OF DIVERSION, AND PLACE OF USE UNDER PERMIT NO. 54311 BY ROGER WAGNER
For Mining, Milling & Domestic
FROM UNDERGROUND
IN PERSHING COUNTY, NEVADA

62330