T.16 N., R.63 E., M.D.B.& M.

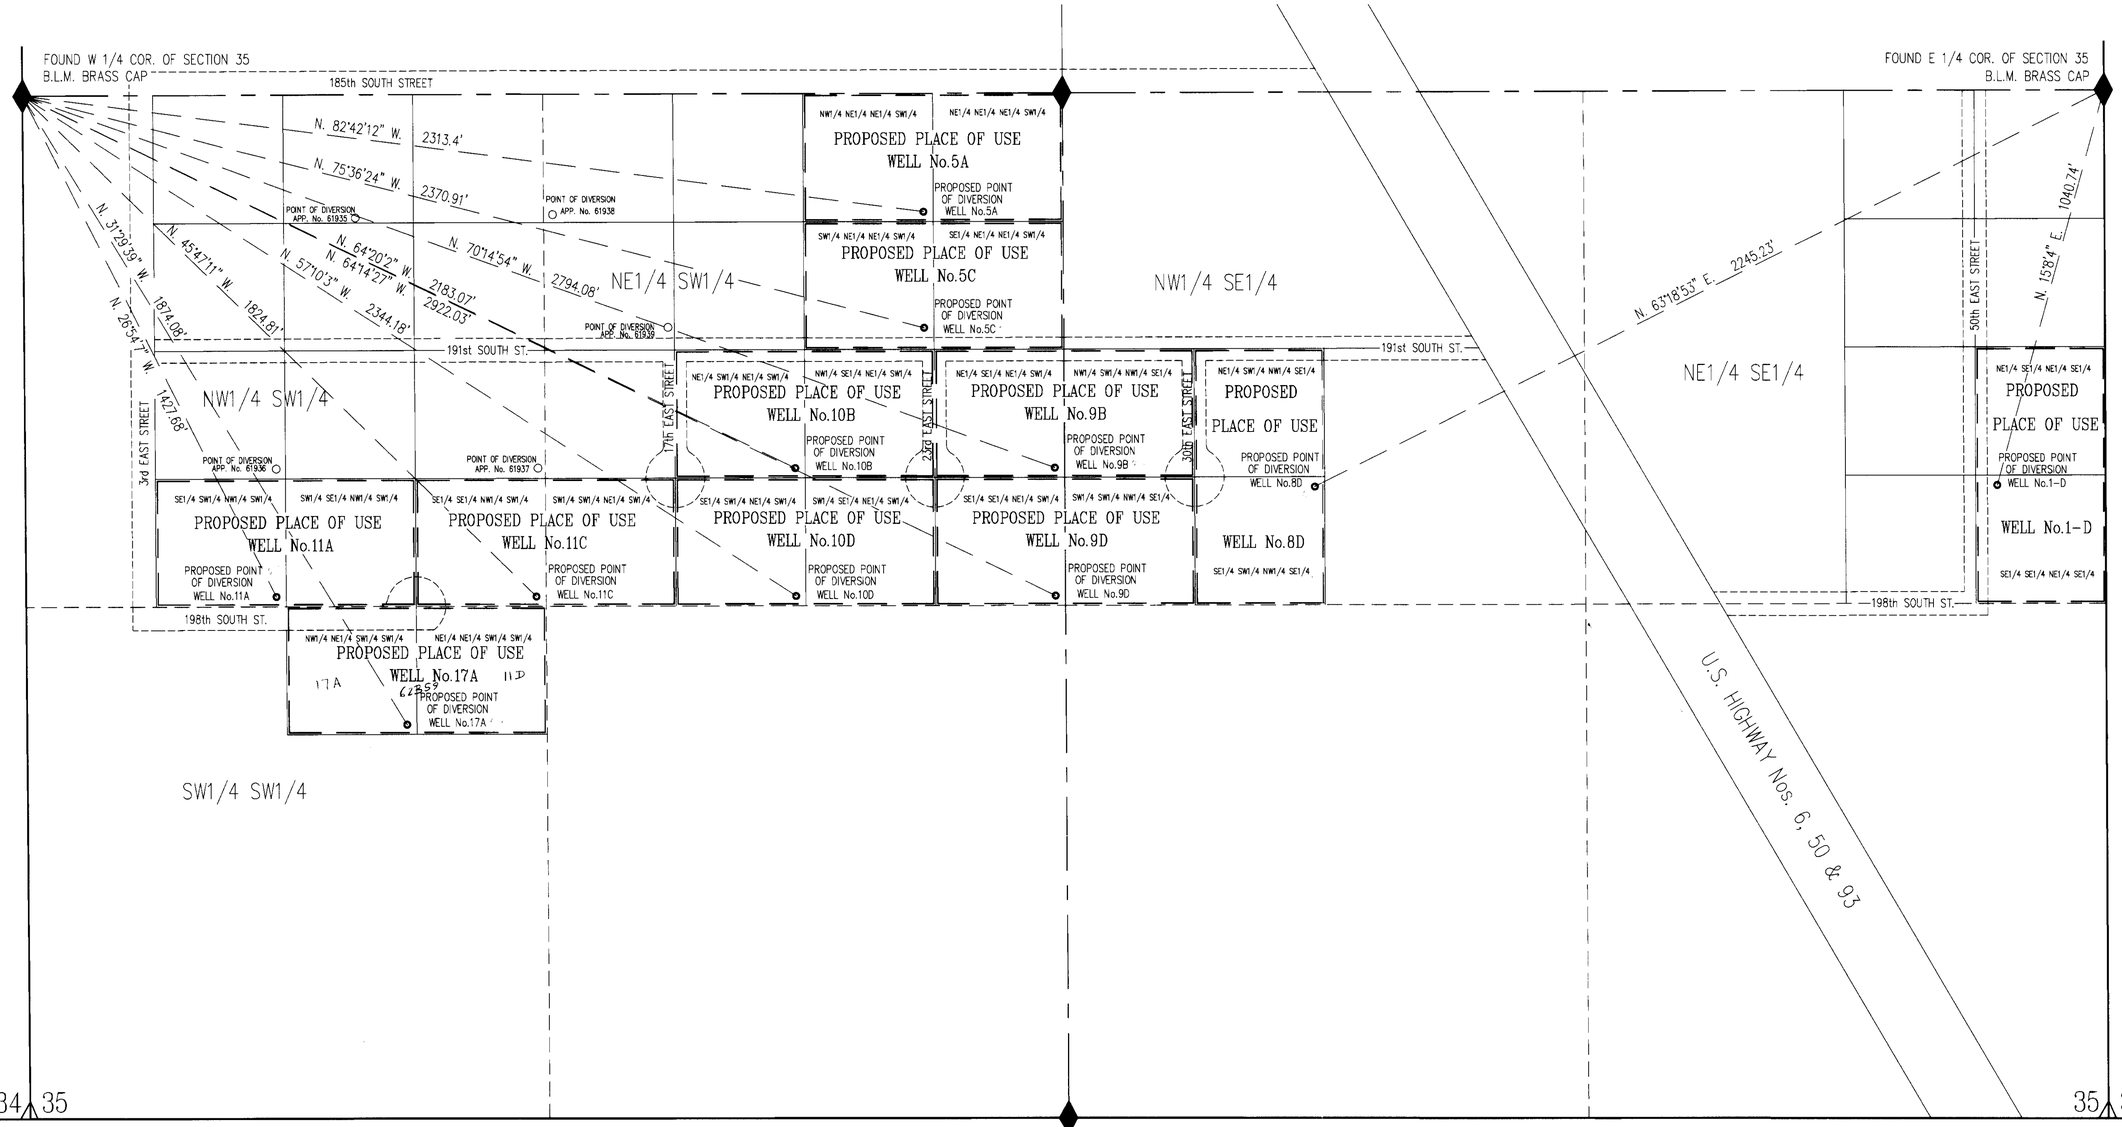

STATE OF NEVADA
County of White Pine } ss.

I, Richard W. Forman, being first duly sworn, depose and say that this map, consisting of one sheet, has been correctly drawn to the designated scale from field notes of a survey made under my supervision and direction between the 6th day of July, 1996 and the 10th day of July, 1996; that it truly and correctly represents the proposed location and extent of the works used to divert water from Underground sources, in White Pine County, Nevada by Blue Diamond Oil Corp. for Quasi-Municipal purposes. That the proposed point of diversion, the approximate location and size of the diverting channel or other conduit, the place and manner of use, and the location and names of all other works or streams which are crossed by, or connected with the said works, are fully and correctly designated thereon.

Richard W. Forman
State Water Right Surveyor No. 420

Subscribed and sworn to before me this 1st day of August, 1996.

Debbie Godard
Notary Public in and for White Pine County, Nevada.

DEBBIE GODARD
Notary Public – State of Nevada
Appointment Recorded in White Pine County
MY APPOINTMENT EXPIRES NOV. 5, 1999

PROFESSIONAL LAND SURVEYOR
RICHARD W. FORMAN
8-1-96
No.2898
STATE OF NEVADA

62360 CERTIFICATE NO. 16491 ISSUED 4/20/05
62356 CERTIFICATE NO. 16831 ISSUED 6-25-07
62358 CERTIFICATE NO. 16832 ISSUED 6-25-07
69168 CERTIFICATE NO. 17477 ISSUED 11-19-09

N
BASIS OF BEARING BY SOLAR OBSERVATION

0 200 400 600 800
SCALE 1" = 200'

JOB #9607078W

BFI
BOUNDY & FORMAN, INC.
ELY, NEVADA
AUGUST, 1996.
CIVIL ENGINEERS, LAND & WATER RIGHT SURVEYORS

STATE ENGINEER'S USE

FILED
AUG
STATE ENGINEER'S OFFICE

MAP TO ACCOMPANY
APPLICATION TO APPROPRIATE WATER

FOR *QUASI-MUNICIPAL*
BY BLUE DIAMOND OIL CORP.
FROM *UNDERGROUND SOURCES*
IN WHITE PINE COUNTY, NEVADA

84091
78741

78740 71192 71191 71190 69168 62360 62359 62358 62357 62356 62355 62354 62353 62352 62351 62350