SURVEYOR'S AFFIDAVIT

STATE OF NEVADA)
) ss.
COUNTY OF ELKO)

I, WILLIAM F. MUELLER, being first duly sworn, depose and say that site inspections have been made by me, or under my supervision and direction, between the 6th day of May, 1996 and the 10th day of May, 1996; that the location of each reference monument has been verified by site inspection; that the point of diversion and place of use sites have been inspected; that this map, consisting of one sheet, numbered from 1 to 1, inclusive, has been correctly drawn to the designated scale from field surveys and surveying calculation notes prepared by me, or under my supervision and direction, relying on field survey notes and analysis of recorded survey maps and other recorded surveying documents in the office of the U.S.D.O.I. Bureau of Land Management; that this map truly and correctly represents the proposed location and extent of the works used to divert water from an underground source, in Elko County, Nevada, by CHARLES L. BISPO AND LOIS A. BISPO for stockwatering and domestic purposes. That the point of diversion, the approximate location and size of the diverting channel or other conduit, the place and manner of use, and the location and names of all other works or streams which are crossed by, or connected with the said works, are fully and correctly designated thereon.

William F. Mueller
Nevada State Water Right Surveyor No. 433

SUBSCRIBED and SWORN to before me
this 7th day of August, 1996.

Katherine S. Hearon
Notary Public in and for
Elko County, Nevada
My Commission Expires July 20, 2000

PROFESSIONAL LAND SURVEYOR - STATE OF NEVADA
8/1/96
WILLIAM F. MUELLER
No. 3535

OFFICIAL SEAL
KATHERINE S. HEARON
Notary Public, Nevada
Elko County
My Commission Expires
JULY 20, 2000

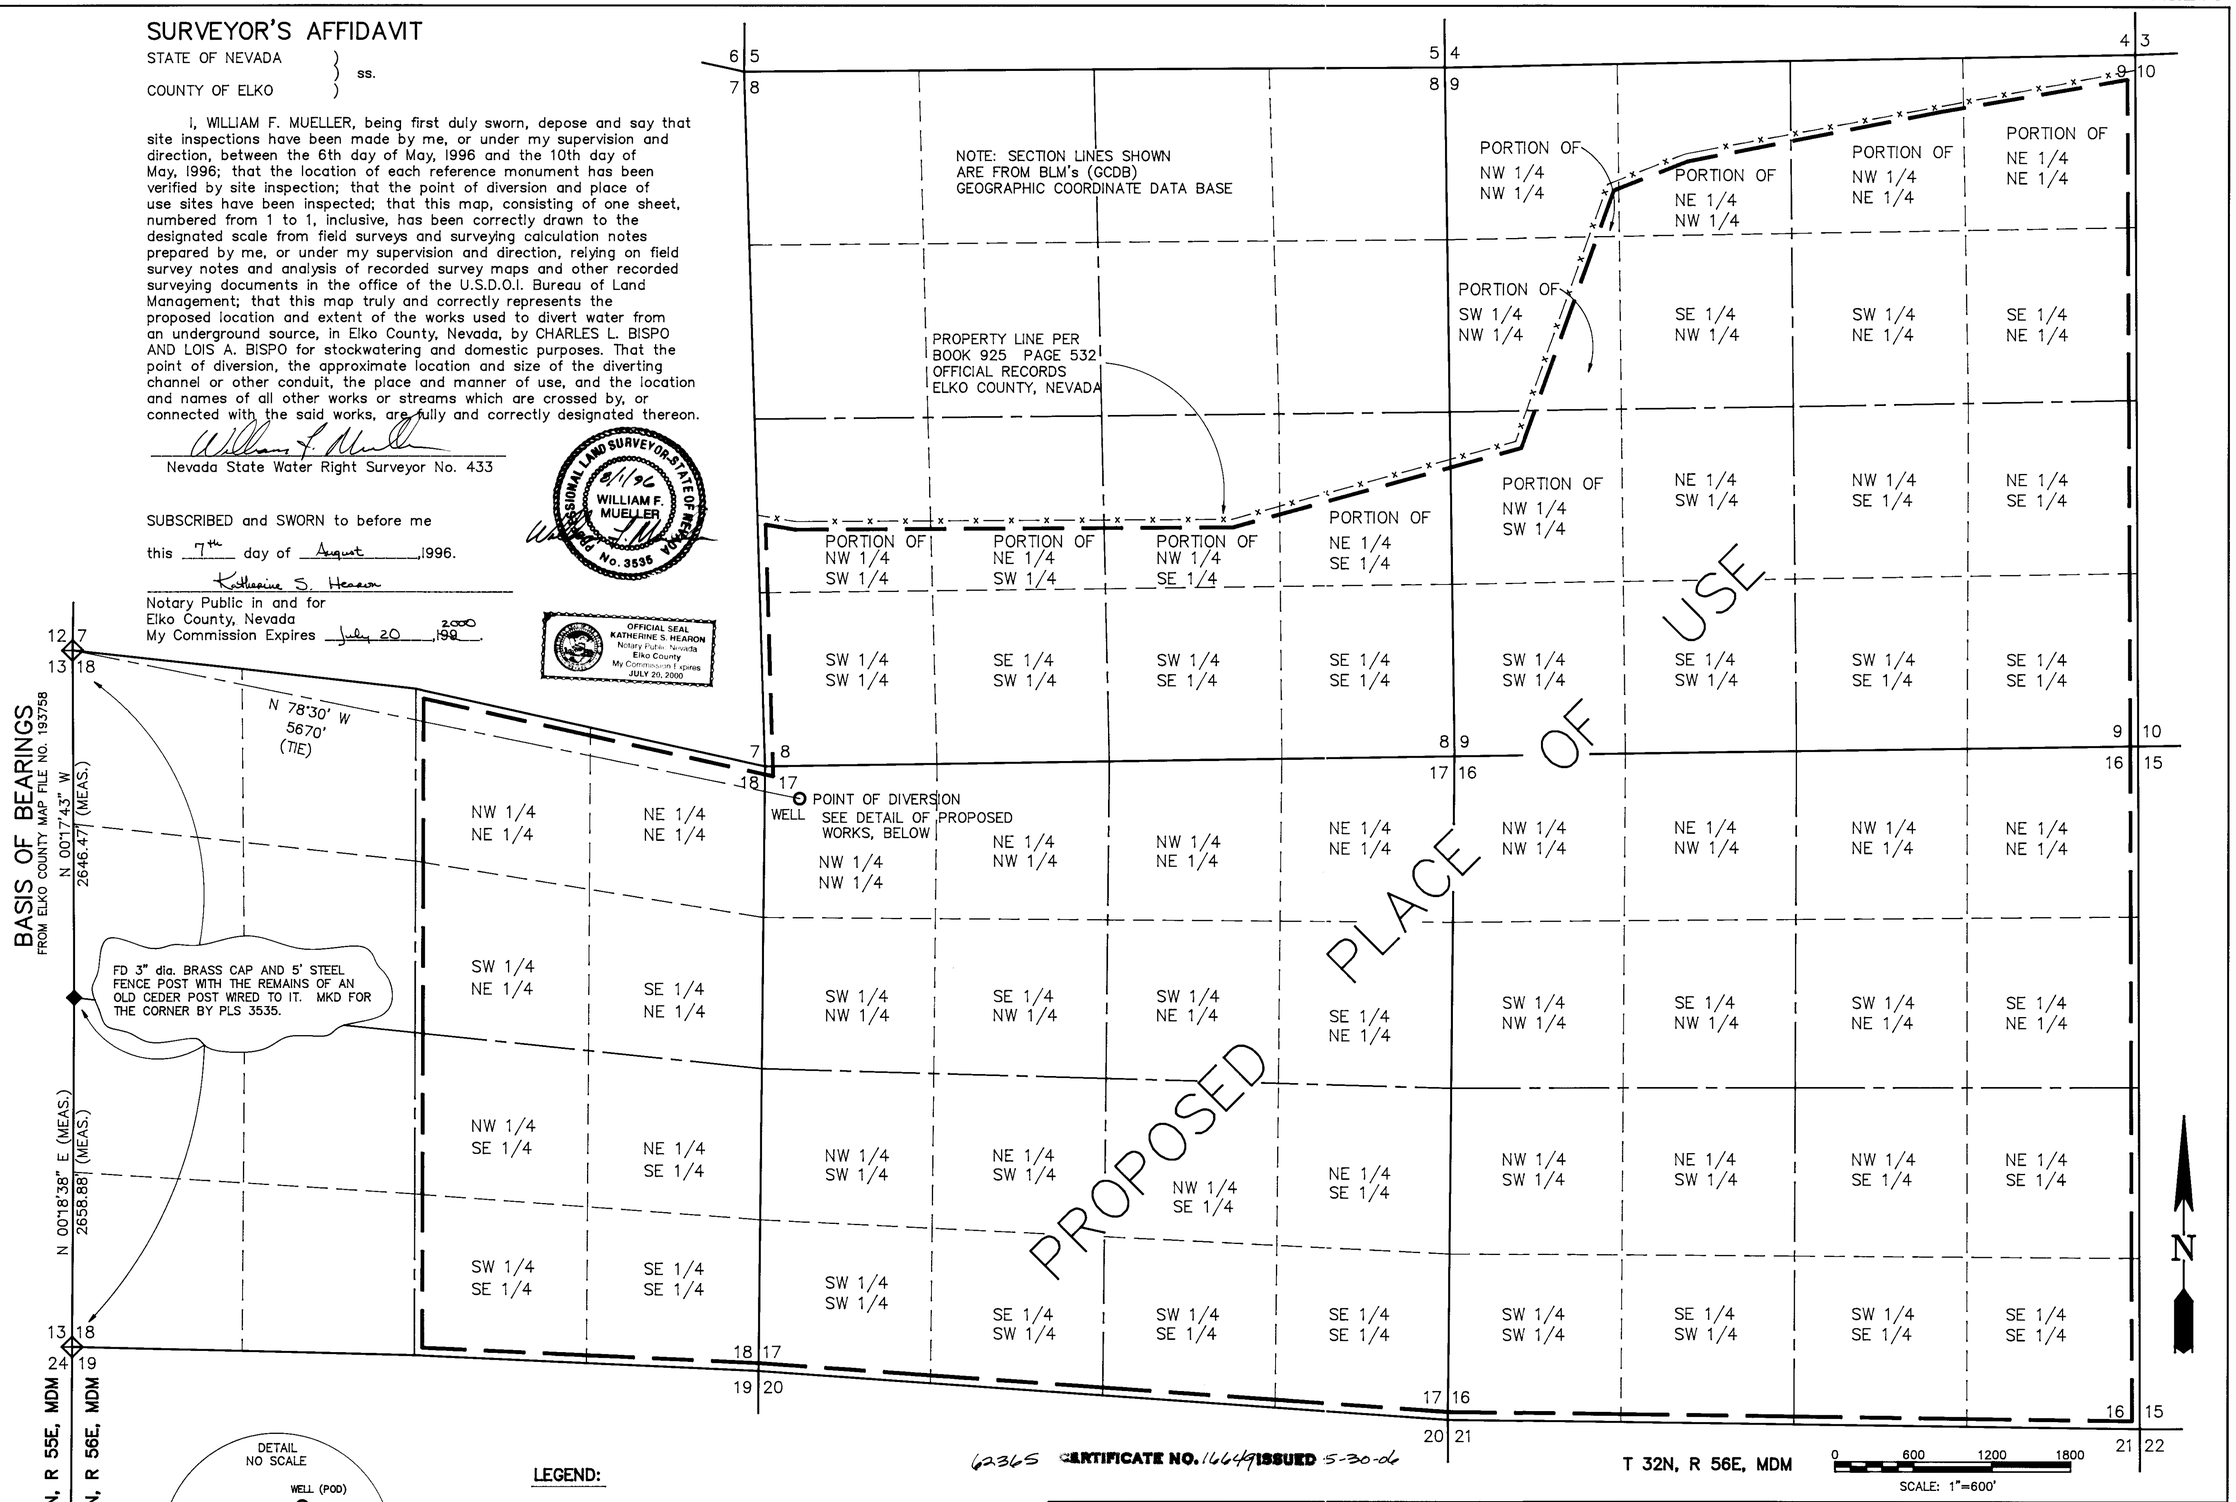

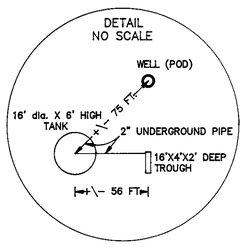

DETAIL OF PROPOSED WORKS

LEGEND:

PROPOSED PLACE OF USE BOUNDARY
FENCE LINE

62365 CERTIFICATE NO. 16649 ISSUED 5-30-06

STATE ENGINEER'S USE 62365

FRONTIER SURVEYING, INC.
229 Third Street
Elko, Nevada 89801
phone (702) 738-7970

DRAWING NO. 96016

MAP TO ACCOMPANY
APPLICATION TO APPROPRIATE WATER

FOR	STOCKWATERING AND DOMESTIC
BY	CHARLES L. BISPO and LOIS A. BISPO
FROM	UNDERGROUND SOURCE
IN	ELKO COUNTY, STATE OF NEVADA

SHEET 1 OF 1 SHEETS

85286 62365