T. 8 & 9 S., R. 61 & 62 E.
MT. DIABLO MERIDIAN
LINCOLN COUNTY, NEVADA

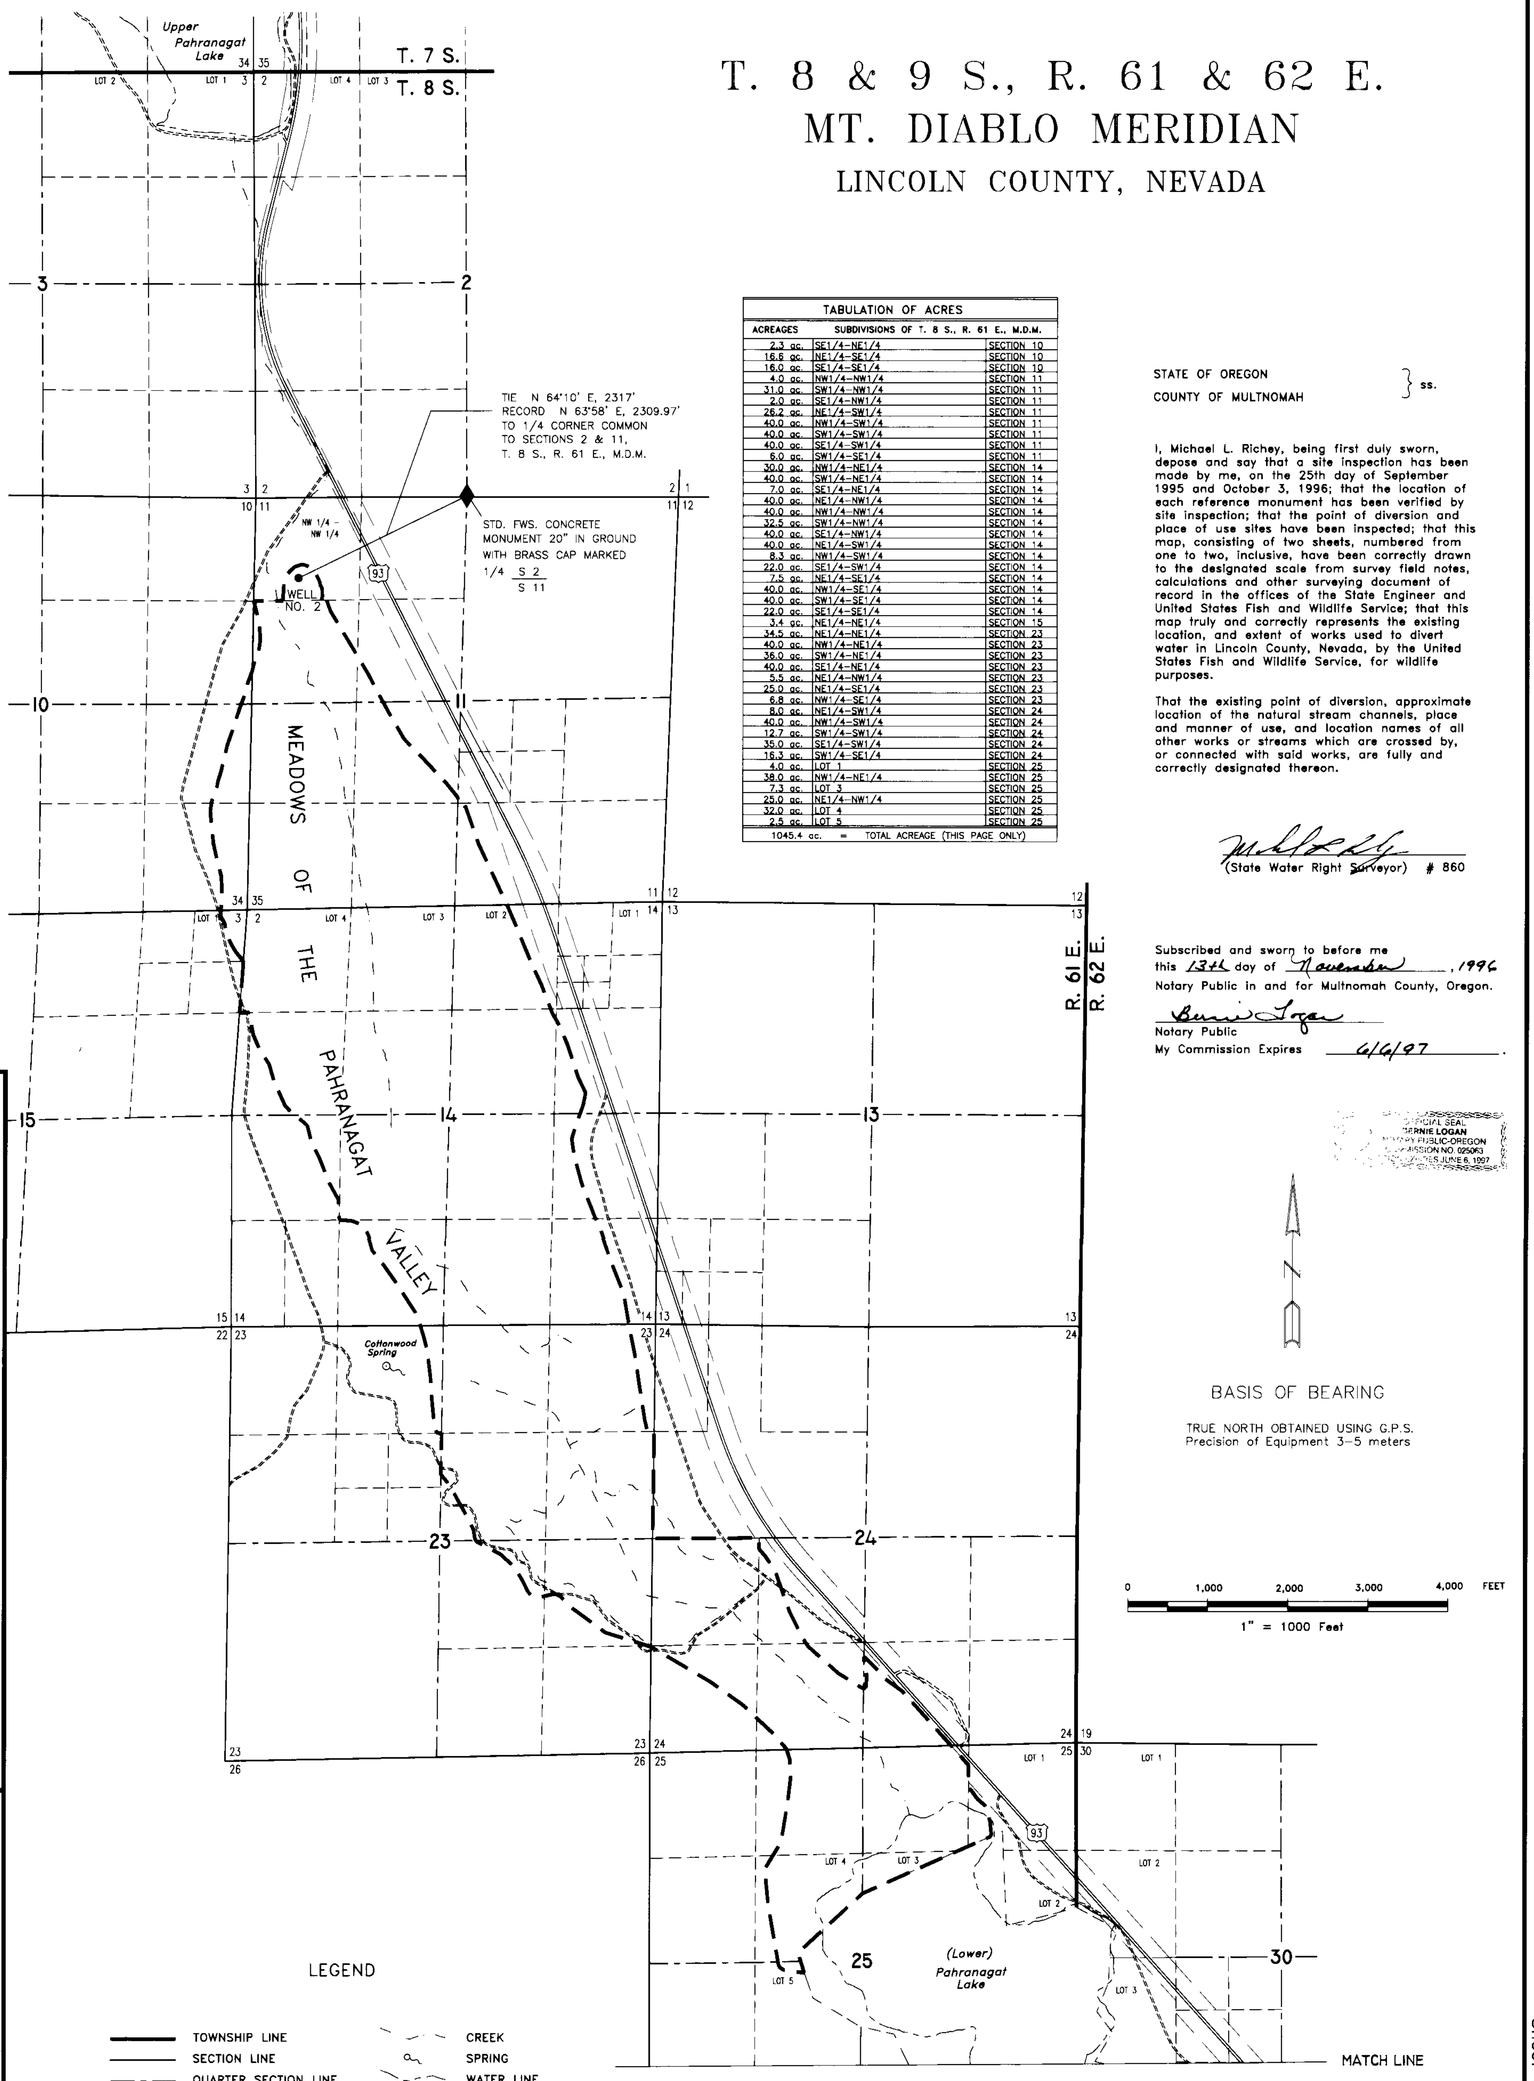

TABULATION OF ACRES		
ACREAGES	SUBDIVISIONS OF T. 8 S., R. 61 E., M.D.M.	
2.3 ac.	SE1/4-NE1/4	SECTION 10
16.8 ac.	NE1/4-SE1/4	SECTION 10
16.0 ac.	SE1/4-SE1/4	SECTION 10
4.0 ac.	NW1/4-NW1/4	SECTION 11
31.0 ac.	SW1/4-NW1/4	SECTION 11
2.0 ac.	SE1/4-NW1/4	SECTION 11
26.2 ac.	NE1/4-SW1/4	SECTION 11
40.0 ac.	NW1/4-SW1/4	SECTION 11
40.0 ac.	SW1/4-SW1/4	SECTION 11
40.0 ac.	SE1/4-SW1/4	SECTION 11
6.0 ac.	SW1/4-SE1/4	SECTION 11
30.0 ac.	NW1/4-NE1/4	SECTION 14
40.0 ac.	SW1/4-NE1/4	SECTION 14
7.0 ac.	SE1/4-NE1/4	SECTION 14
40.0 ac.	NE1/4-NW1/4	SECTION 14
40.0 ac.	NW1/4-NW1/4	SECTION 14
32.5 ac.	SW1/4-NW1/4	SECTION 14
40.0 ac.	SE1/4-NW1/4	SECTION 14
40.0 ac.	NE1/4-SW1/4	SECTION 14
8.3 ac.	NW1/4-SW1/4	SECTION 14
22.0 ac.	SE1/4-SW1/4	SECTION 14
7.5 ac.	NE1/4-SE1/4	SECTION 14
40.0 ac.	NW1/4-SE1/4	SECTION 14
40.0 ac.	SW1/4-SE1/4	SECTION 14
22.0 ac.	SE1/4-SE1/4	SECTION 14
3.4 ac.	NE1/4-NE1/4	SECTION 15
34.5 ac.	NE1/4-NE1/4	SECTION 23
40.0 ac.	NW1/4-NE1/4	SECTION 23
36.0 ac.	SW1/4-NE1/4	SECTION 23
40.0 ac.	SE1/4-NE1/4	SECTION 23
5.5 ac.	NE1/4-NW1/4	SECTION 23
25.0 ac.	NE1/4-SE1/4	SECTION 23
6.8 ac.	NW1/4-SE1/4	SECTION 23
8.0 ac.	NE1/4-SW1/4	SECTION 24
40.0 ac.	NW1/4-SW1/4	SECTION 24
12.7 ac.	SW1/4-SW1/4	SECTION 24
35.0 ac.	SE1/4-SW1/4	SECTION 24
16.3 ac.	SW1/4-SE1/4	SECTION 24
4.0 ac.	LOT 1	SECTION 25
38.0 ac.	NW1/4-NE1/4	SECTION 25
7.3 ac.	LOT 3	SECTION 25
25.0 ac.	NE1/4-NW1/4	SECTION 25
32.0 ac.	LOT 4	SECTION 25
2.5 ac.	LOT 5	SECTION 25
1045.4 ac.	= TOTAL ACREAGE (THIS PAGE ONLY)	

STATE OF OREGON
COUNTY OF MULTNOMAH } ss.

I, Michael L. Richey, being first duly sworn, depose and say that a site inspection has been made by me, on the 25th day of September 1995 and October 3, 1996; that the location of each reference monument has been verified by site inspection; that the point of diversion and place of use sites have been inspected; that this map, consisting of two sheets, numbered from one to two, inclusive, have been correctly drawn to the designated scale from survey field notes, calculations and other surveying document of record in the offices of the State Engineer and United States Fish and Wildlife Service; that this map truly and correctly represents the existing location, and extent of works used to divert water in Lincoln County, Nevada, by the United States Fish and Wildlife Service, for wildlife purposes.

That the existing point of diversion, approximate location of the natural stream channels, place and manner of use, and location names of all other works or streams which are crossed by, or connected with said works, are fully and correctly designated thereon.

(State Water Right Surveyor) # 860

Subscribed and sworn to before me this 13th day of November, 1996
Notary Public in and for Multnomah County, Oregon.

Notary Public
My Commission Expires 6/6/97.

OFFICIAL SEAL
BERNIE LOGAN
NOTARY PUBLIC-OREGON
COMMISSION NO. 025063
MY COMMISSION EXPIRES JUNE 6, 1997

STATE ENGINEERS USE

FILED
NOV 18 1996
STATE ENGINEER'S OFFICE

Map to Accompany Application to Change the Place of Use and Manner of Use
Certificate 10019

For: Wildlife Purposes
By: U.S. Department of the Interior Fish and Wildlife Service
From: Underground Source
In: Lincoln County, Nevada

62440

Sheet No. 1 of 2 Sheets.

T. 8 & 9 S., R. 61 & 62 E., MT. DIABLO MERIDIAN

LINCOLN COUNTY, NEVADA

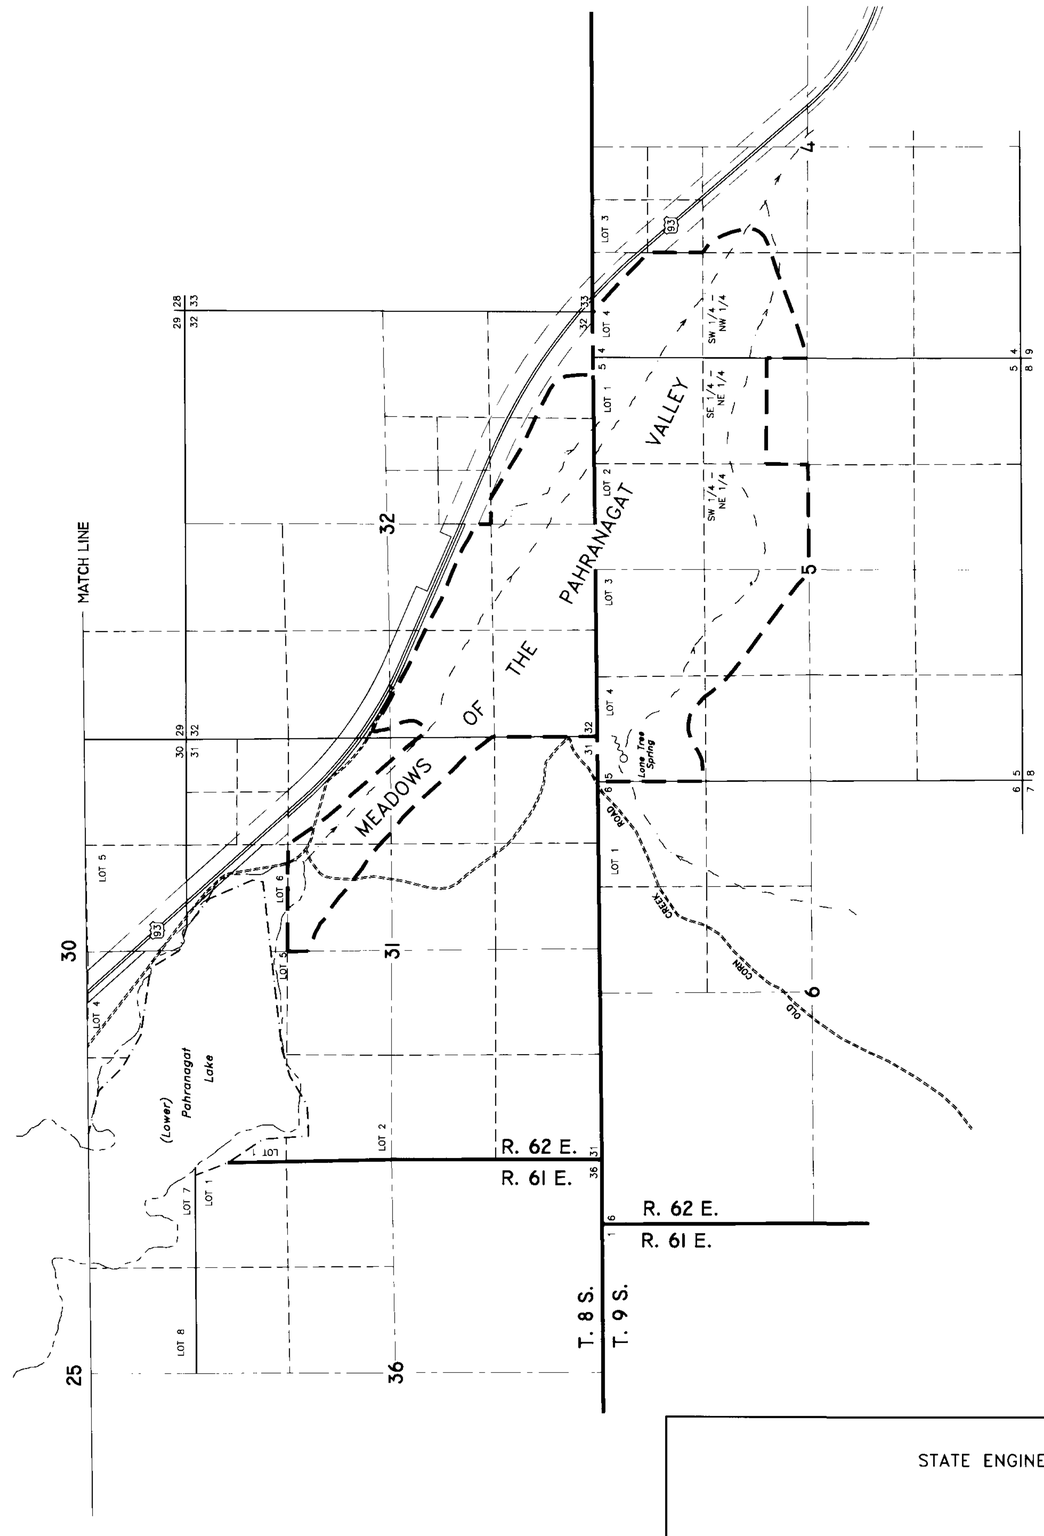

SUBDIVISIONS OF T. 8 S., R. 62 E., M.D.M.		
21.4 ac.	SW1/4-NE1/4	SECTION 31
14.3 ac.	SE1/4-NE1/4	SECTION 31
11.9 ac.	NE1/4-SE1/4	SECTION 31
7.2 ac.	SE1/4-NW1/4	SECTION 32
19.3 ac.	NE1/4-SW1/4	SECTION 32
34.7 ac.	NW1/4-SW1/4	SECTION 32
40.0 ac.	SW1/4-SW1/4	SECTION 32
40.0 ac.	SE1/4-SW1/4	SECTION 32
33.3 ac.	SW1/4-SE1/4	SECTION 32
8.8 ac.	SE1/4-SE1/4	SECTION 32
222.8 ac.	TOTAL ACREAGE	SECTION 32

SUBDIVISIONS OF T. 9 S., R. 62 E., M.D.M.		
34.0 ac.	LOT 4	SECTION 4
31.7 ac.	SW1/4-NW1/4	SECTION 4
3.0 ac.	SE1/4-NW1/4	SECTION 4
41.5 ac.	LOT 1	SECTION 5
41.9 ac.	LOT 2	SECTION 5
40.0 ac.	SW1/4-NE1/4	SECTION 5
23.2 ac.	SE1/4-NE1/4	SECTION 5
41.5 ac.	LOT 3	SECTION 5
34.2 ac.	LOT 4	SECTION 5
3.2 ac.	SW1/4-NW1/4	SECTION 5
30.1 ac.	SE1/4-NW1/4	SECTION 5
320.6 ac.	TOTAL ACREAGE	SECTION 5

TOTAL PLACE OF USE ACREAGE		
1045.4 ac.	ACREAGES OF T. 8 S., R. 61 E., M.D.M.	
222.8 ac.	ACREAGES OF T. 8 S., R. 62 E., M.D.M.	
320.6 ac.	ACREAGES OF T. 9 S., R. 62 E., M.D.M.	
1588.8± ac.	=	TOTAL ACREAGE

N

0 1,000 2,000 3,000 4,000 FEET

1" = 1000 Feet

LEGEND

- TOWNSHIP LINE
- SECTION LINE
- QUARTER SECTION LINE
- 16th SECTION LINE
- HIGHWAYS
- SECONDARY ROAD
- HIGHWAY R.O.W.
- CREEK
- SPRING
- WATER LINE
- G.L.O. MEANDER LINE OF LOWER PAHRANAGAT LAKE
- EXISTING PLACE OF USE TO BE CHANGED

STATE ENGINEERS USE

FILED
NOV 1-8 [illegible]
STATE ENGINEER'S OFFICE

Map to Accompany Application to Change Place of Use and Manner of Use, Certificate 10019

For: Wildlife Purposes

By: U.S. Department of the Interior Fish and Wildlife Service

From: Underground Source

In: Lincoln County, Nevada

62440