N
W E
S

Denson Surveying
a professional corporation
SURVEYING & MAPPING
Yerington, Nevada
(702) 463-3611

BASIS OF BEARINGS

THE BEARINGS ON THIS MAP ARE BASED ON THE LINE BETWEEN U. S. C. & G. S. MONUMENTS CANDELARIA #2 TO REDLICH, GEODETIC BEARING IS N 82° 49' 18" E.

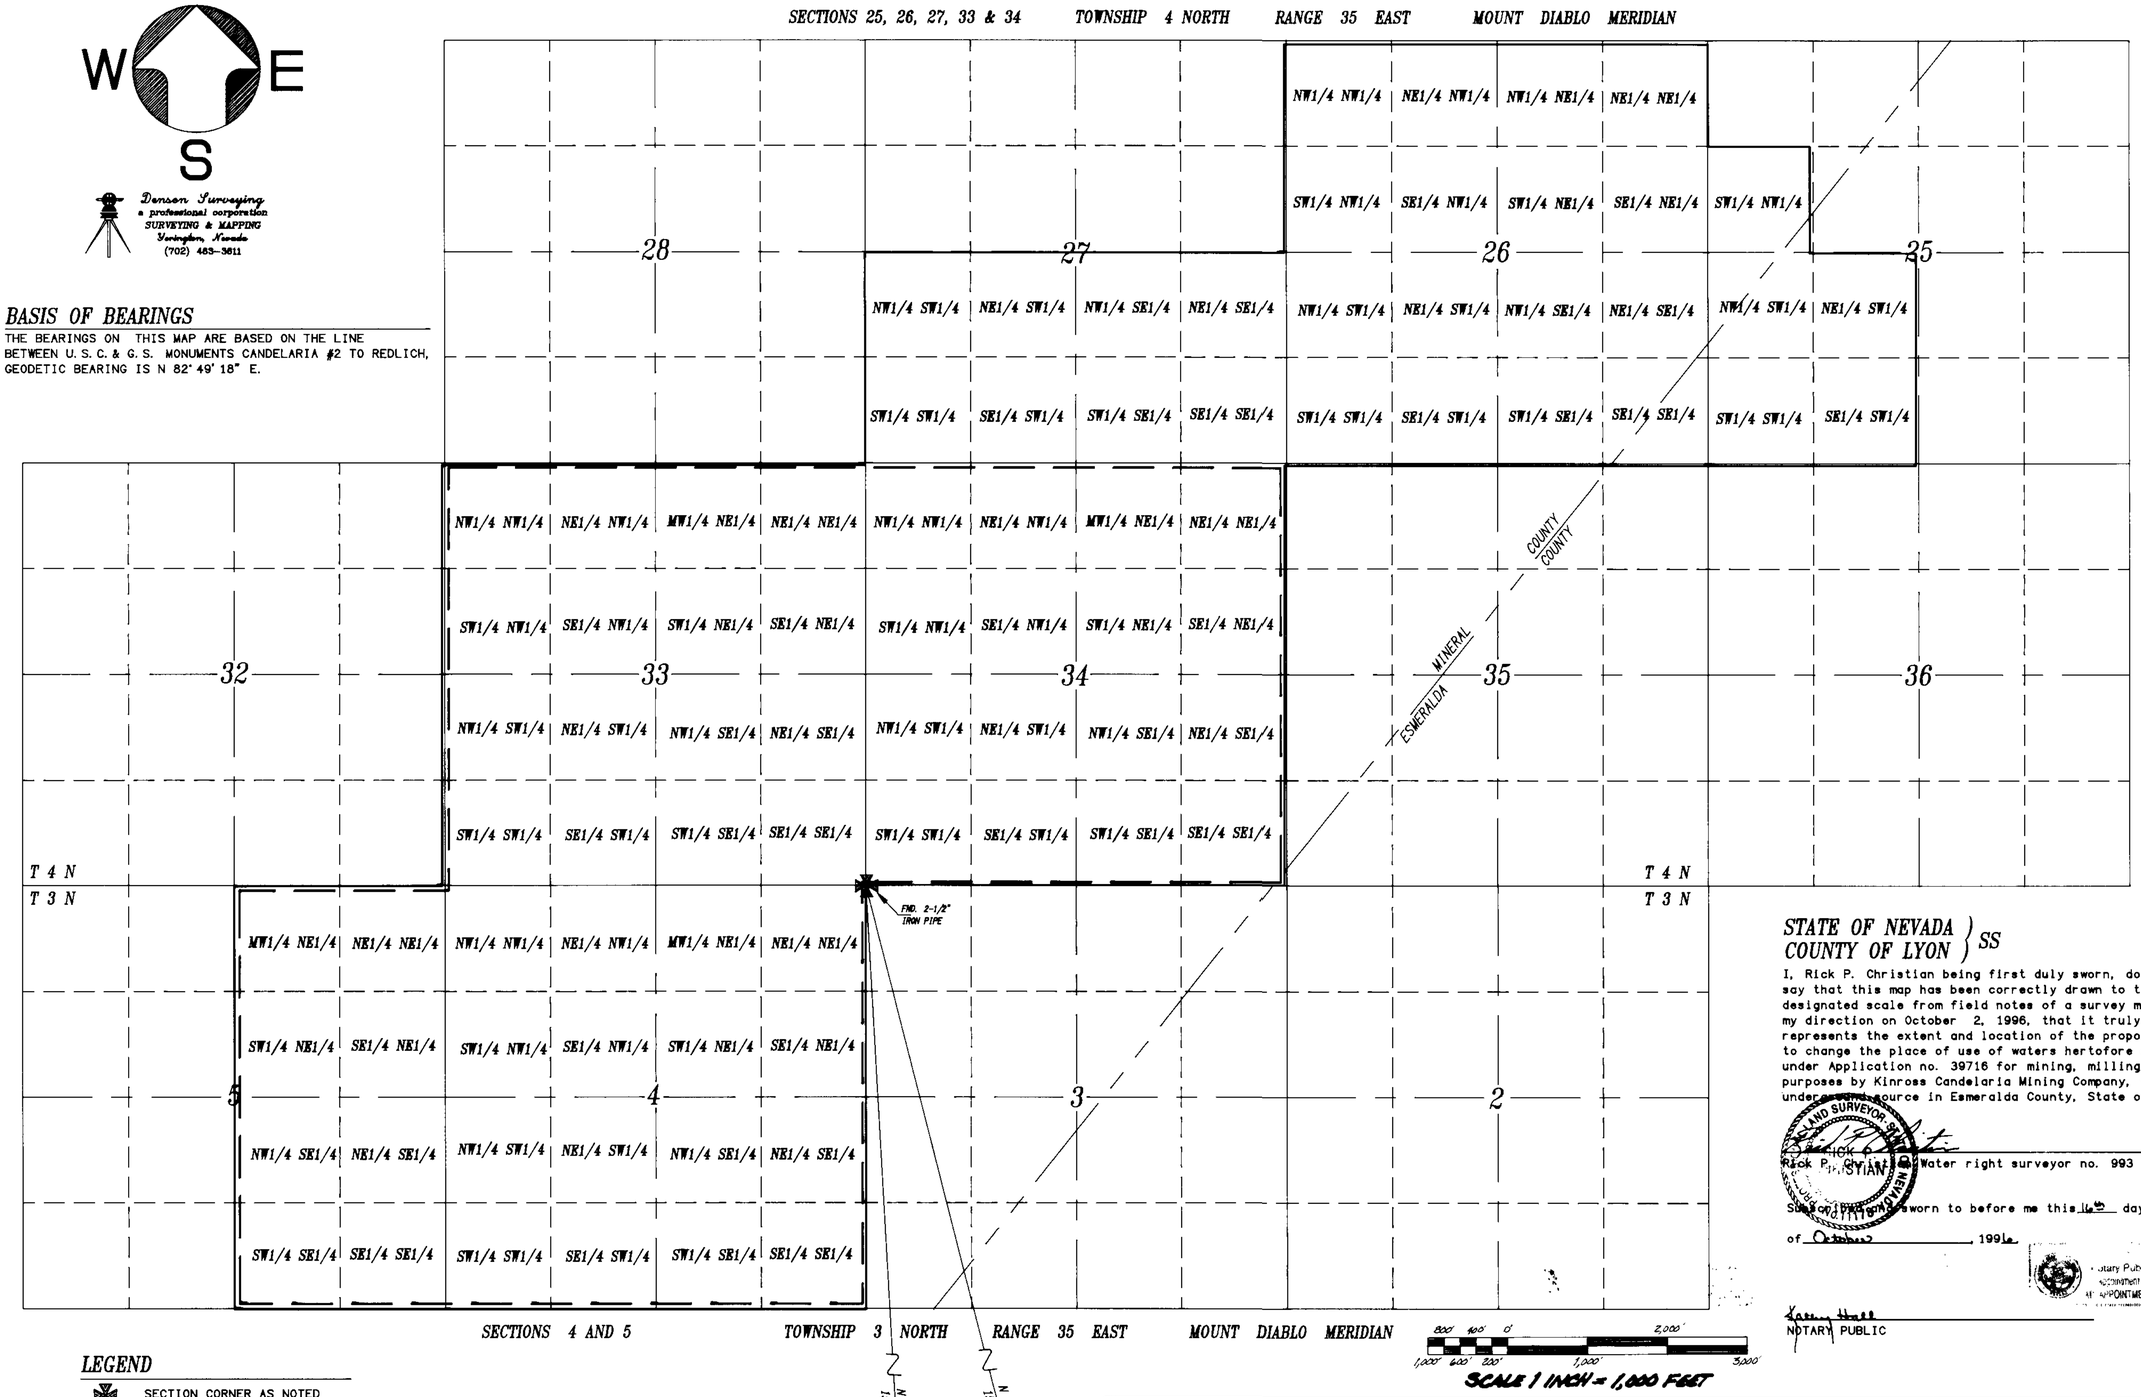

STATE OF NEVADA)
COUNTY OF LYON) SS

I, Rick P. Christian being first duly sworn, do depose and say that this map has been correctly drawn to the designated scale from field notes of a survey made under my direction on October 2, 1996, that it truly and correctly represents the extent and location of the proposed place of use to change the place of use of waters hertofore appropriated under Application no. 39716 for mining, milling and domestic purposes by Kinross Candelaria Mining Company, from an underground source in Esmeralda County, State of Nevada.

Rick P. Christian Water right surveyor no. 993

Subscribed and sworn to before me this 16th day of October, 1996.

NOTARY PUBLIC

LEGEND

- SECTION CORNER AS NOTED
- EXISTING PLACE OF USE
- PROPOSED PLACE OF USE
- (W) EXISTING POINT OF DIVERSION

62528 CERTIFICATE No 15758 ISSUED 05-02-01

(W) PERMIT #34080	(W) PERMIT #39716
SW1/4 SE1/4 SECTION 15 T 3 N R 35 E M.D. & M.	SE1/4 SE1/4 SECTION 15 T 3 N R 35 E M.D. & M.

NOTE:

ALL SECTIONS SHOWN ON THIS MAP ARE THEOREDICAL ONLY, T 3 N R 35 E AND T 4 N R 35 E ARE UNSURVEYED AT THIS TIME.

JOB # 96097-94

STATE ENGINEER'S USE

62528

FILED OCT 22 1996 STATE ENGINEER'S OFFICE

RECEIVED 96 OCT 22 PM 3:13 STATE ENGINEERS OFFICE

MAP TO ACCOMPANY APPLICATION TO CHANGE THE PLACE OF USE OF UNDERGROUND WATERS HERETOFOR APPROPRIATED UNDER APPLICATION #39716 FOR MINING, MILLING AND DOMESTIC PURPOSES BY

KINROSS CANDELARIA MINING COMPANY

IN MINERAL COUNTY & ESMERALDA COUNTY, NEVADA

62528