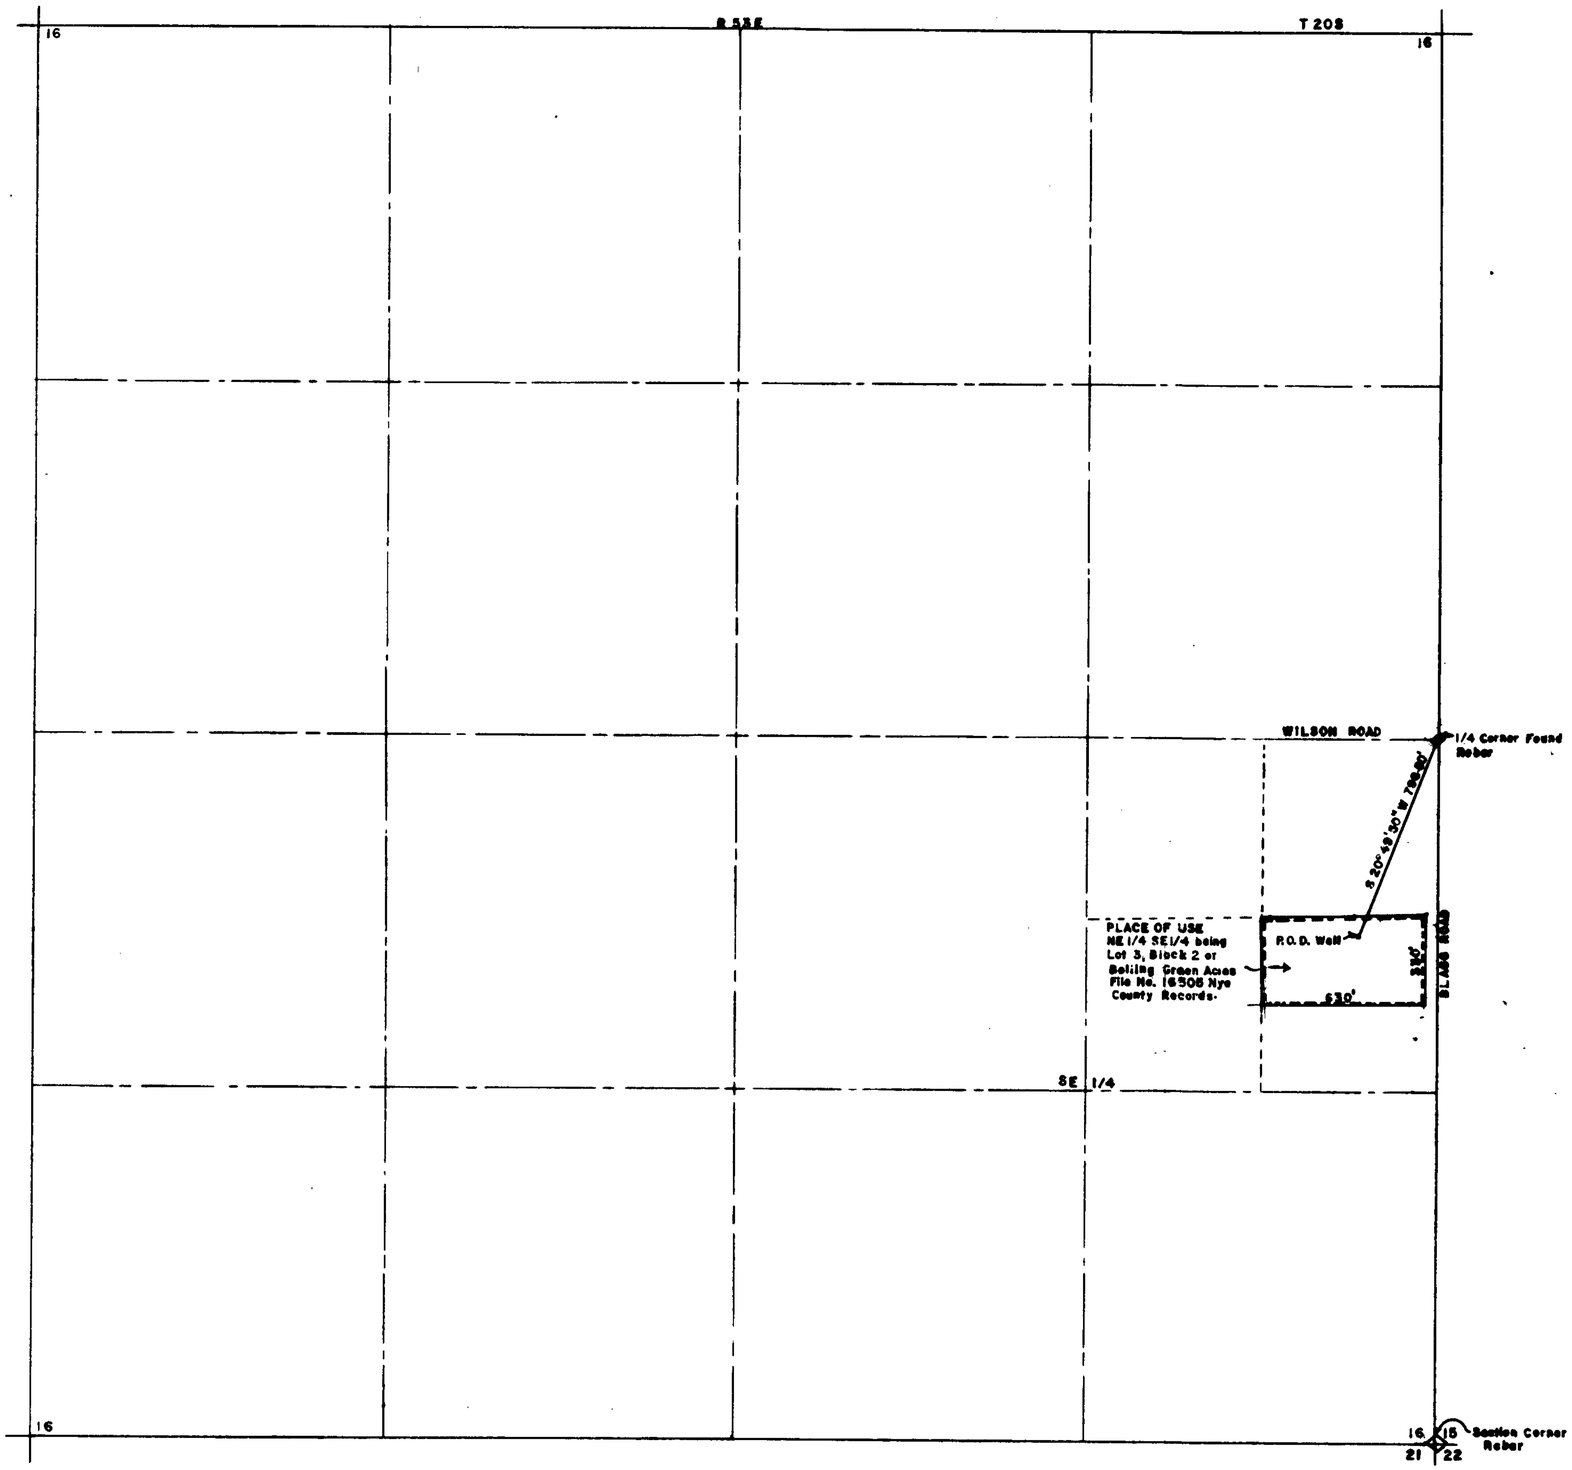

BASIS OF BEARING

N 1°14'30" W being the West line of the SW1/4 of Section 16, T 20S, R53E, MDB&M, per BOILING PLACE SUBDIVISION, Sheet 2 of 2, File No 67540 Nye County Records.

STATE OF NEVADA }
COUNTY OF NYE }

I, Charles L. Thomsen, being first duly sworn, depose and say that site inspections have been made by me, between October 18, 1996 and December 20, 1996 that the location of each reference monument has been verified by site inspection; that the point of diversion and place of use site has been inspected; that this map, consisting of one sheet, has been correctly drawn to the designated scale from surveying calculation notes prepared by me, relying upon analysis of recorded survey maps and other recorded surveying documents in the office of the Nye County Recorder; that this map truly and correctly represents the proposed location and extent of the works used to divert water from underground, in Nye County Nevada by the Shepherd of the Valley Lutheran Church for domestic and commercial purposes. That the proposed point of diversion, the place and manner of use are correctly designated thereon.

Charles L. Thomsen
(State Water Right Surveyor)

REGISTERED PROFESSIONAL ENGINEER-STATE OF NEVADA
CHARLES L. THOMSEN
CIVIL
No. 7384

Charles L. Thomsen
12-27-1996

Subscribed and sworn to before me
this 27TH DAY OF December, 1996
Virginia M. Berquist
Notary Public in and for Nye County, State of Nevada
My Commission Expires March 13, 2000.

NOTARY PUBLIC
STATE OF NEVADA
County of Nye
VIRGINIA M. BERQUIST
Appt. No. 96-2204-14
My Appointment Expires March 13, 2000

62551
FILED
JAN 7 1997
STATE ENGINEER'S OFFICE

RECEIVED
97 JAN -7 PM 2:26
STATE ENGINEER'S OFFICE

MAP TO ACCOMPANY APPLICATION TO APPROPRIATE WATER
FOR DOMESTIC AND COMMERCIAL USE
BY SHEPHERD OF THE VALLEY LUTHERN CHURCH
FROM UNDERGROUND SOURCE
IN NYE COUNTY NEVADA

64365 62551