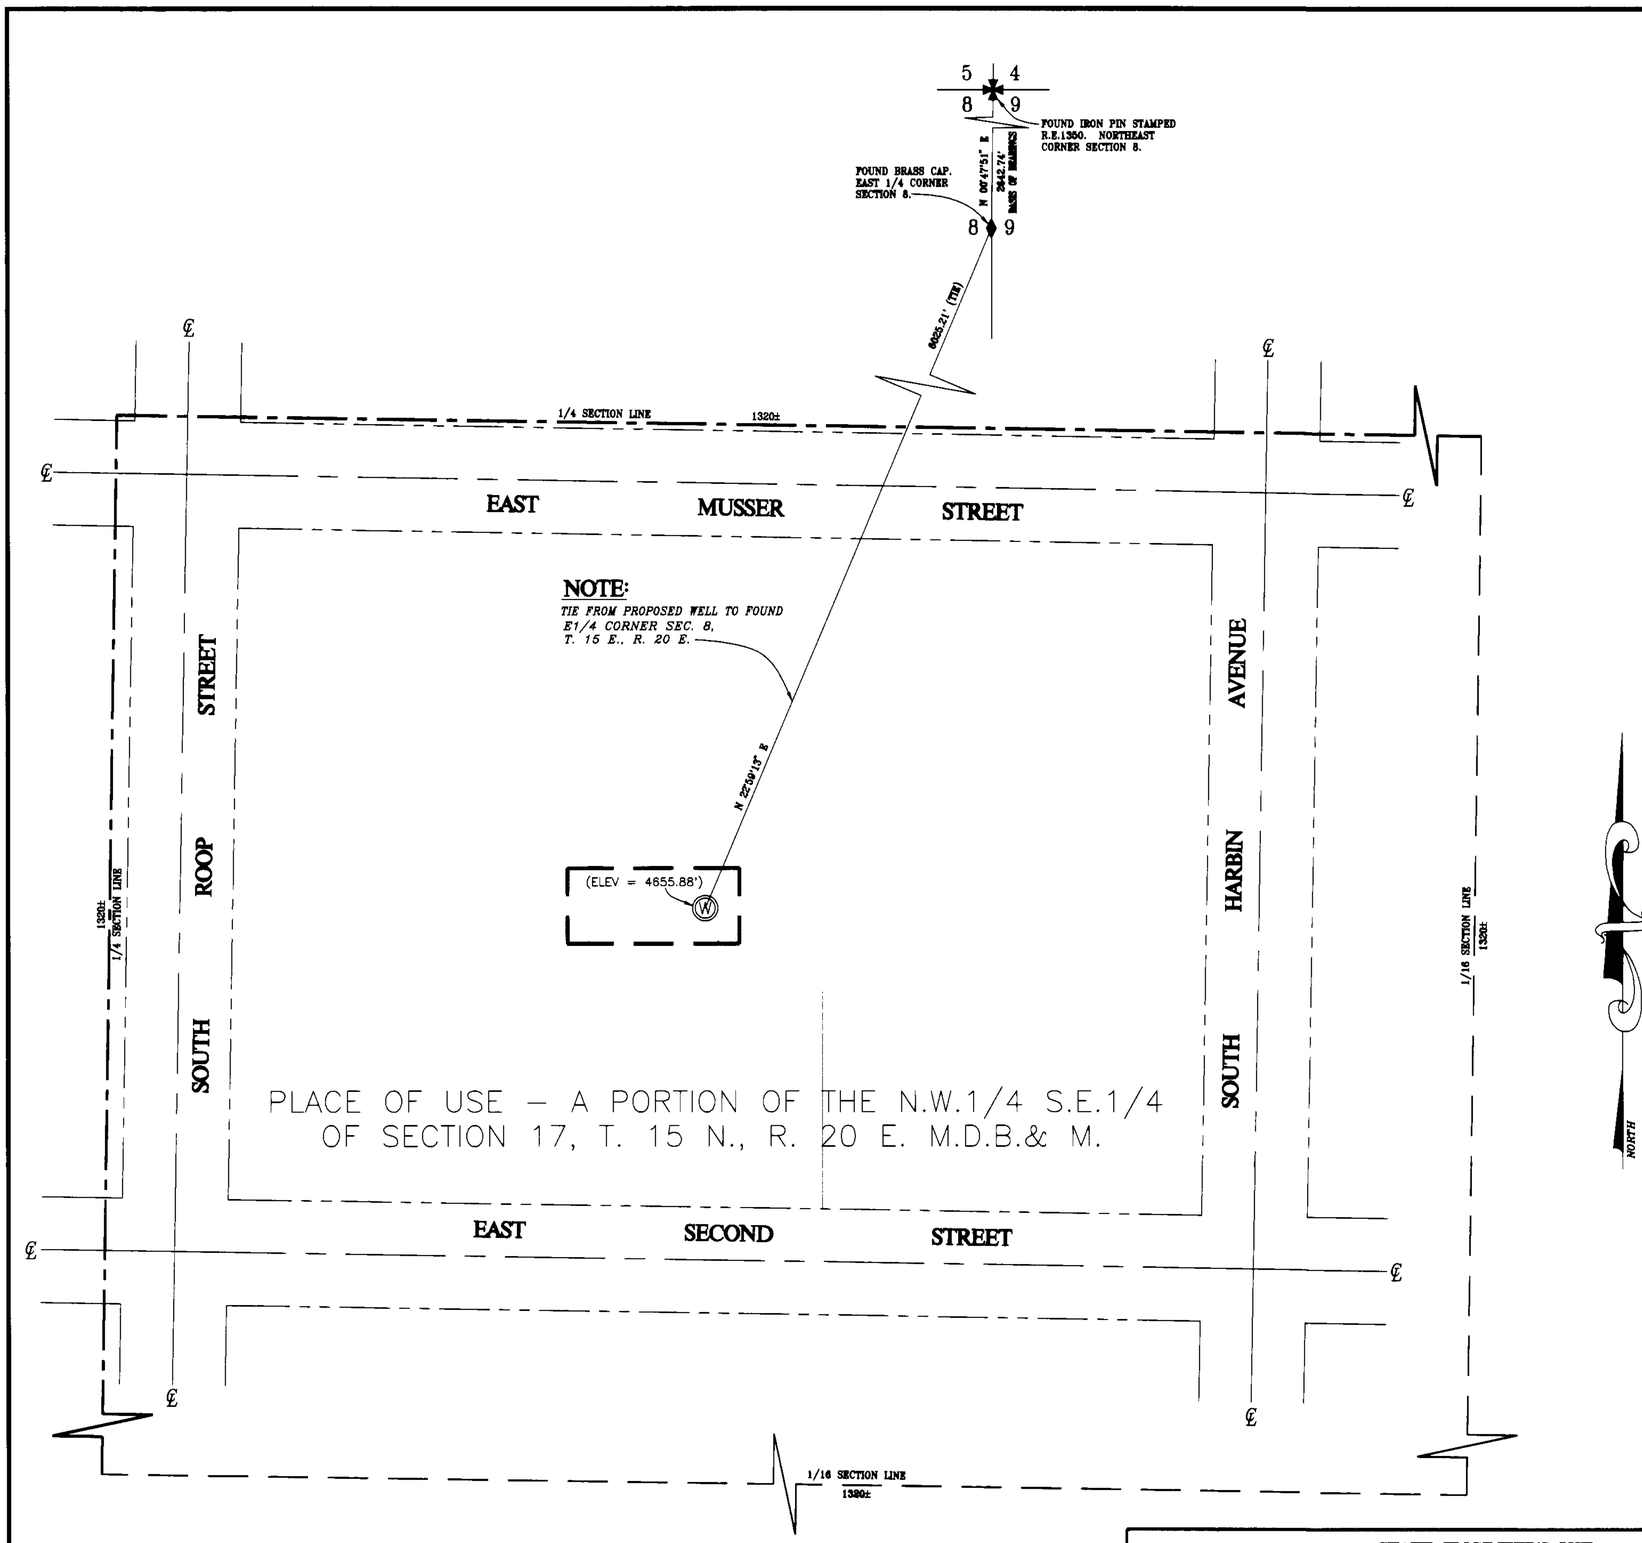

GRAPHIC SCALE

50 0 50 100

(IN FEET)
1 inch = 50 ft.

STATE OF NEVADA }
CARSON CITY } SS

I, JAMES P. HADDAN, BEING FIRST DULY SWORN, DEPOSE AND SAY THAT THIS MAP, CONSISTING OF 1 SHEET, HAS BEEN CORRECTLY DRAWN TO THE DESIGNATED SCALE FROM FIELD NOTES OF A SURVEY MADE UNDER MY SUPERVISION ON THE 3RD DAY OF FEBRUARY, 1997. THAT IT TRULY REPRESENTS THE PROPOSED LOCATION AND EXTENT OF THE WORKS USED TO DIVERT WATER FROM UNDERGROUND SOURCES IN CARSON CITY, NEVADA.
THAT THE PROPOSED POINT OF DIVERSION, THE LOCATION AND NAMES OF ALL OTHER WORKS WHICH WILL CROSS OR CONNECT WITH THE EXISTING WORKS, AND THE BOUNDARY OF ALL LANDS, SHOWING BY 40 ACRE SUBDIVISIONS, THE AREAS WHERE THE WATER IS TO BE USED, ARE FULLY AND CORRECTLY DESIGNATED HEREON.

PROFESSIONAL LAND SURVEYOR STATE OF NEVADA JAMES P. HADDAN No 5286

JAMES P. HADDAN, PLS W.R. No. 5575

SUBSCRIBED AND SWORN BEFORE ME THIS 6th DAY OF February, 1997
NOTARY PUBLIC IN AND FOR CARSON CITY, NEVADA.

EVA CHWALIBOG
NOTARY PUBLIC - NEVADA
Appt. Recorded in DOUGLAS CO
My Appt. Exp. June 20, 1998

Eva Chwalibog
NOTARY PUBLIC

BASIS OF BEARINGS:

THE BASIS OF BEARINGS IS THE EAST LINE OF THE N.E.1/4 SECTION 8, T.15N., R.20E., M.D.B.& M. AS SHOWN PER RECORD OF SURVEY FOR J.F. BAWDEN AND STANTON PARK DEVELOPMENT, RECORDED AS PLAT No. 2079, CARSON CITY RECORDS. BEARING: N 00°47'51" E.

BASIS OF ELEVATIONS:

THE BASIS OF ELEVATIONS IS CARSON CITY CONTROL POINT No. 15008
ELEVATION = 4648.83

LEGEND:

- (W) – PROPOSED WELL AS INDICATED
- (ELEV = 4655.88') – PROPOSED ELEVATION OF WELL LID BASED UPON CARSON CITY CONTROL POINT NO. 15008. ELEVATION = 4648.83
- ✠ – FOUND SECTION CORNER AS INDICATED
- ♦ – FOUND 1/4 CORNER AS INDICATED
- ℄ – CENTERLINE

SHEET 1 OF 1 2-03-97

STATE ENGINEER'S USE

62639 E

FILED
FEB 06 1997
STATE ENGINEER'S OFFICE

MAP TO ACCOMPANY APPLICATION NO. 62639-E
TO APPROPRIATE THE PUBLIC
WATERS OF THE STATE OF NEVADA
BY CARSON CITY UTILITIES DEPARTMENT FROM UNDERGROUND
SOURCES FOR ENVIRONMENTAL CLEANUP
PURPOSES IN CARSON CITY, NEVADA

HE HADDAN ENGINEERING
933 WOODSIDE DR. SUITE 202
CARSON CITY,NEVADA 89701
(702)883-6595

97006WR

62639