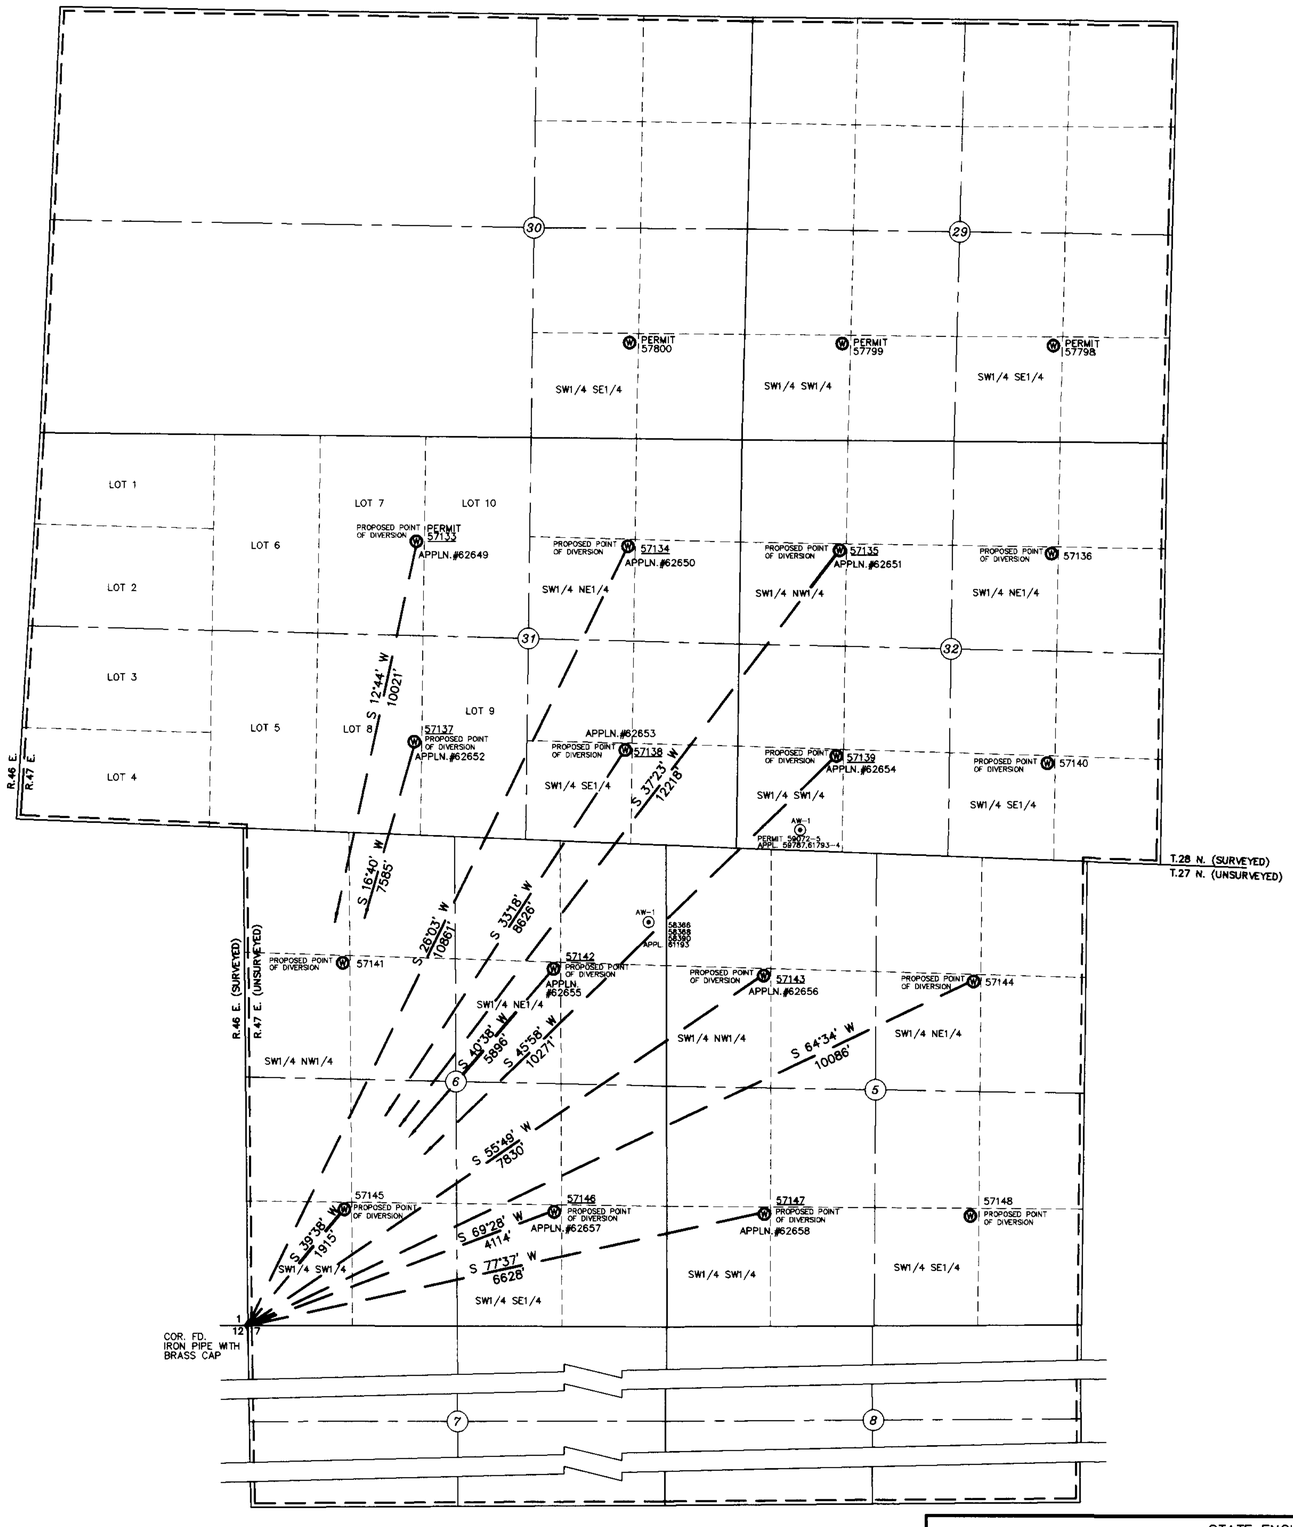

N

T.27 AND 28 N., R.47 E.
M.D.M.

STATE OF NEVADA } S.S.
COUNTY OF ELKO }

I, William A. Nisbet, being first duly sworn, depose and say that this map, consisting of ONE sheet, has been correctly drawn to the designated scale from a field survey made under my supervision and direction, completed on the 27th day of January, 1992; that it truly and correctly represents the proposed location and extent of the works used to divert water from UNDERGROUND SOURCES in LANDER COUNTY by CORTEZ JOINT VENTURE for MINING, MILLING, DE-WATERING, AND DOMESTIC PURPOSES. That the proposed point of diversion, the approximate location and size of diverting channels or other conduit, the place of use, and the location and names of all other works or streams which are crossed by, or connected with the said works, are fully and correctly designated thereon.

William A. Nisbet
STATE WATER RIGHT SURVEYOR NO. 448

PROFESSIONAL LAND SURVEYOR STATE OF NEVADA
NISBET
12/12/96
PROF. No. 3805

Subscribed and sworn to before me this 13 day of Dec 1996.
NOTARY PUBLIC in and for ELKO COUNTY, NEVADA

Coralee Griswold

CORALEE GRISWOLD
NOTARY PUBLIC
STATE OF NEVADA
ELKO COUNTY
My Comm. Expires JUL 12, 1998

BASIS OF BEARINGS: MAGNETIC, Var. 16° E.

LEGEND:

- - - - PROPOSED PLACE OF USE
FOUND SECTION CORNER
WELL

0 1000 2000 3000
SCALE: 1"=1000'

NO.	BY	DATE	DESCRIPTION	CHK'D	APP'D

REVISIONS

DRAWN BY	JFP	APPROVED BY	WAN
JOB NO.	2088.001	DATE	12-10-96

CHILTON Engineering and Surveying, LTD
(702) 738-2121 421 Court Street Elko, Nevada 89801

W96062 1/1

STATE ENGINEER'S USE

62649 62650

FILED
DEC 16 1996
STATE ENGINEER'S OFFICE

MAP TO ACCOMPANY
APPLICATION TO APPROPRIATE WATER

FOR MINING, MILLING, DE-WATERING, AND DOMESTIC PURPOSES
BY CORTEZ JOINT VENTURE
FROM UNDERGROUND SOURCES
IN LANDER COUNTY

W96062

62658 62657 62656 62655 62654 62653 62652 62651 62650 62649