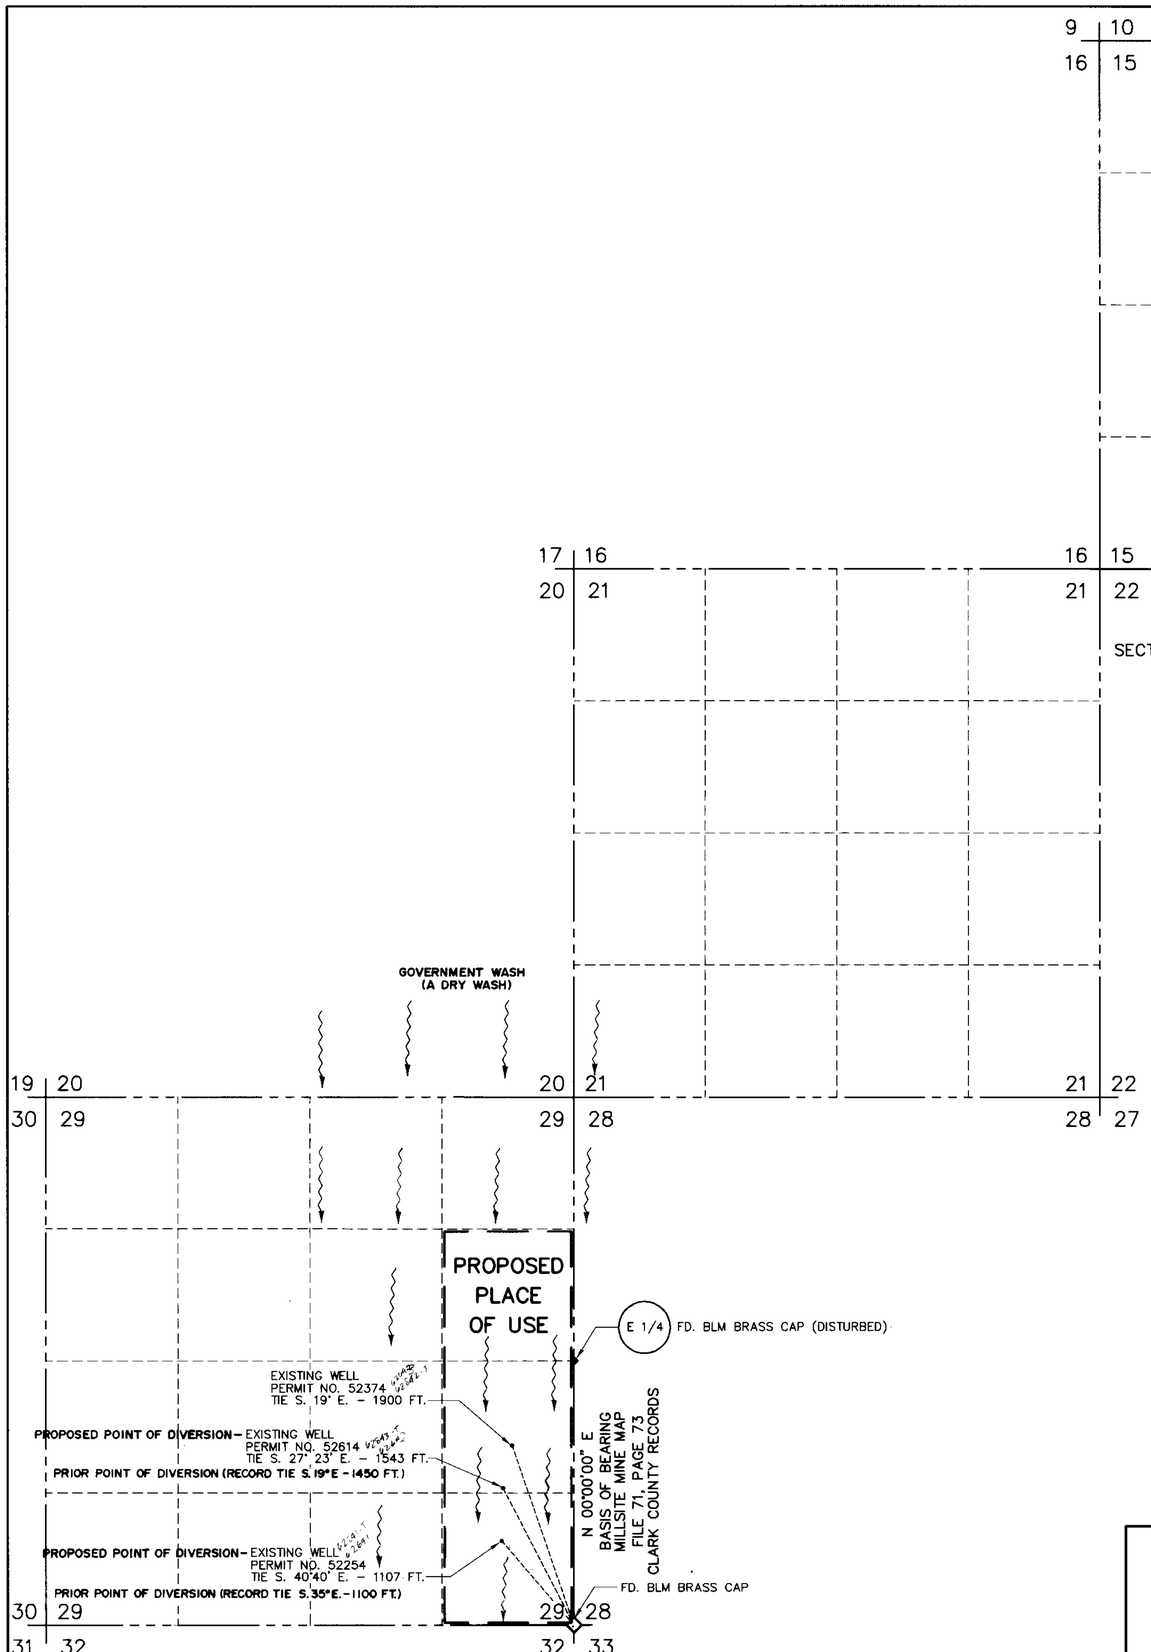

PROPOSED PLACE OF USE

SECTIONS 29, TOWNSHIP 20 SOUTH, RANGE 64 EAST, M. D. B. & M.

CLARK COUNTY, NEVADA

LEGEND

1/4 CORNER (OR 1/16 CORNER) FOUND

SECTION CORNER FOUND

SCALE 1" = 800'

EXISTING PLACE OF USE

SECTIONS 15, TOWNSHIP 20 SOUTH, RANGE 64 EAST, M. D. B. & M.

CLARK COUNTY, NEVADA

STATE OF NEVADA }
COUNTY OF CLARK } SS

I, STEPHEN F. TURNER, BEING FIRST DULY SWORN DEPOSE AND SAY THAT THIS MAP CONSISTING OF ONE (1) SHEET HAS BEEN CORRECTLY DRAWN TO THE DESIGNATED SCALE FROM FIELD NOTES OF A SURVEY MADE UNDER MY DIRECT SUPERVISION AND DIRECTION ON THE 10TH DAY OF DECEMBER, 1996, THAT IT TRULY AND CORRECTLY REPRESENTS THE PROPOSED LOCATION AND EXTENT OF THE WORKS USED TO DIVERT WATER FROM AN UNDERGROUND SOURCE IN THE BLACK MOUNTAIN BASIN, CLARK COUNTY, NEVADA, BY INTERNATIONAL SILICA CORPORATION, FOR MINING PURPOSES, UNDER APPLICATION AND PERMIT NOS. 52374, 52254 AND 52614; THAT THE EXISTING POINT OF DIVERSION UNDER APPLICATION AND PERMIT NOS. 52374, 52254 AND 52614 IS CORRECTLY SHOWN HEREON. THAT THE EXISTING PLACE OF USE UNDER APPLICATION AND PERMIT NOS. 52374, 52254 AND 52614 AND THE PLACE OF USE APPLIED FOR UNDER THIS APPLICATION TO CHANGE THE PLACE OF USE OF THE WATER ARE CORRECTLY DESIGNATED HEREON; AND THAT THE LANDS UPON WHICH WATER APPROPRIATED UNDER APPLICATION AND PERMIT NOS. 52374, 52254 AND 52614 ARE TO BE USED IS ACCURATELY OUTLINED HEREON AND SAID LANDS ARE OWNED OR CONTROLLED BY THE APPLICANT.

PROFESSIONAL LAND SURVEYOR — STATE OF NEVADA
STEPHEN F. TURNER
No. 1803

Stephen F. Turner
STEPHEN F. TURNER, PE, PLS 1803
STATE WATER RIGHTS SURVEYOR NO. 396

SUBSCRIBED AND SWORN TO BEFORE ME THE 13TH DAY OF DECEMBER, 1996.

Diana Lyn Schultz
DIANA LYN SCHULTZ, NOTARY PUBLIC IN AND FOR SAID COUNTY AND STATE

MY APPOINTMENT EXPIRES ON THE 1ST DAY OF JUNE, 1997

GRAPHIC SCALE

800 0 400 800 1600 3200

(IN FEET)
1 inch = 800 ft.

BAUGHMAN AND TURNER, INC.
CIVIL ENGINEERING, LAND PLANNING, LAND SURVEYING
1210 HINSON STREET LAS VEGAS, NEVADA, 89107
702-870-8771 FAX 702-878-2695

STATE ENGINEER'S USE 62841-T → 62842-T

FILED
FEB 9 1997
STATE ENGINEER'S OFFICE

MAP TO ACCOMPANY AN APPLICATION TO CHANGE PLACE OF USE OF WATER APPROPRIATED UNDER APPLICATION & PERMIT NUMBERS 52254, 52614, & 52374 AND TO CHANGE THE POINT OF DIVERSION UNDER APPLICATION & PERMIT NUMBERS 52254 & 52614

BY: INTERNATIONAL SILICA CORPORATION
FOR: MINING PURPOSES
FROM: AN UNDERGROUND SOURCE IN BLACK MOUNTAIN BASIN, CLARK COUNTY, NEVADA.

67527 64542 62843T 62842T 62841T 62693 62692 62691