STATE OF NEVADA
COUNTY OF WASHOE

I, EDWIN P. OSGOOD , BEING FIRST DULY SWORN, DEPOSE AND SAY THAT THIS MAP CONSISTING OF ONE SHEET, HAS BEEN CORRECTLY DRAWN TO THE DESIGNATED SCALE FROM FIELD NOTES OF A SURVEY MADE BY ME, OR UNDER MY SUPERVISION AND DIRECTION, BETWEEN NOVEMBER 10, 1995 AND DECEMBER 4, 1996; THAT IT TRULY AND CORRECTLY REPRESENTS THE PROPOSED LOCATION AND EXTENT OF THE WORKS USED TO DIVERT WATER FROM UNDERGROUND SOURCES, IN WASHOE COUNTY, NEVADA BY STEAMBOAT STORAGE, A NEVADA GENERAL PARTNERSHIP, FOR COMMERCIAL AND DOMESTIC PURPOSES. THAT THE PROPOSED POINT OF DIVERSION, THE APPROXIMATE LOCATION AND SIZE OF THE DIVERTING CHANNEL OR OTHER CONDUIT, THE PLACE AND MANNER OF USE, AND THE LOCATION AND NAMES OF ALL OTHER WORKS OR STREAMS WHICH ARE CROSSED BY, OR CONNECTED WITH THE SAID WORKS, AND THE BOUNDARY OF ALL LANDS, SHOWING IN 40-ACRE SUBDIVISIONS THE AREAS PROPOSED TO BE SERVED, ARE FULLY AND CORRECTLY DESIGNATED THEREON.

EDWIN P. OSGOOD (WTR. RTS. SURVEYOR No. 638)

PROFESSIONAL ENGINEER-SITE
EDWIN P. OSGOOD III
CIVIL and Land Surveyor
REGISTERED No. 2176 NEVADA

SUBSCRIBED AND SWORN BEFORE ME
THIS 7 DAY OF JANUARY , 1997.

NOTARY PUBLIC IN AND FOR WASHOE COUNTY, NEVADA.
MY COMMISSION EXPIRES, JULY 20, 97.

KATIE OSGOOD
Notary Public - State of Nevada
Appointment Recorded in Washoe County
MY APPOINTMENT EXPIRES JULY 20, 1997

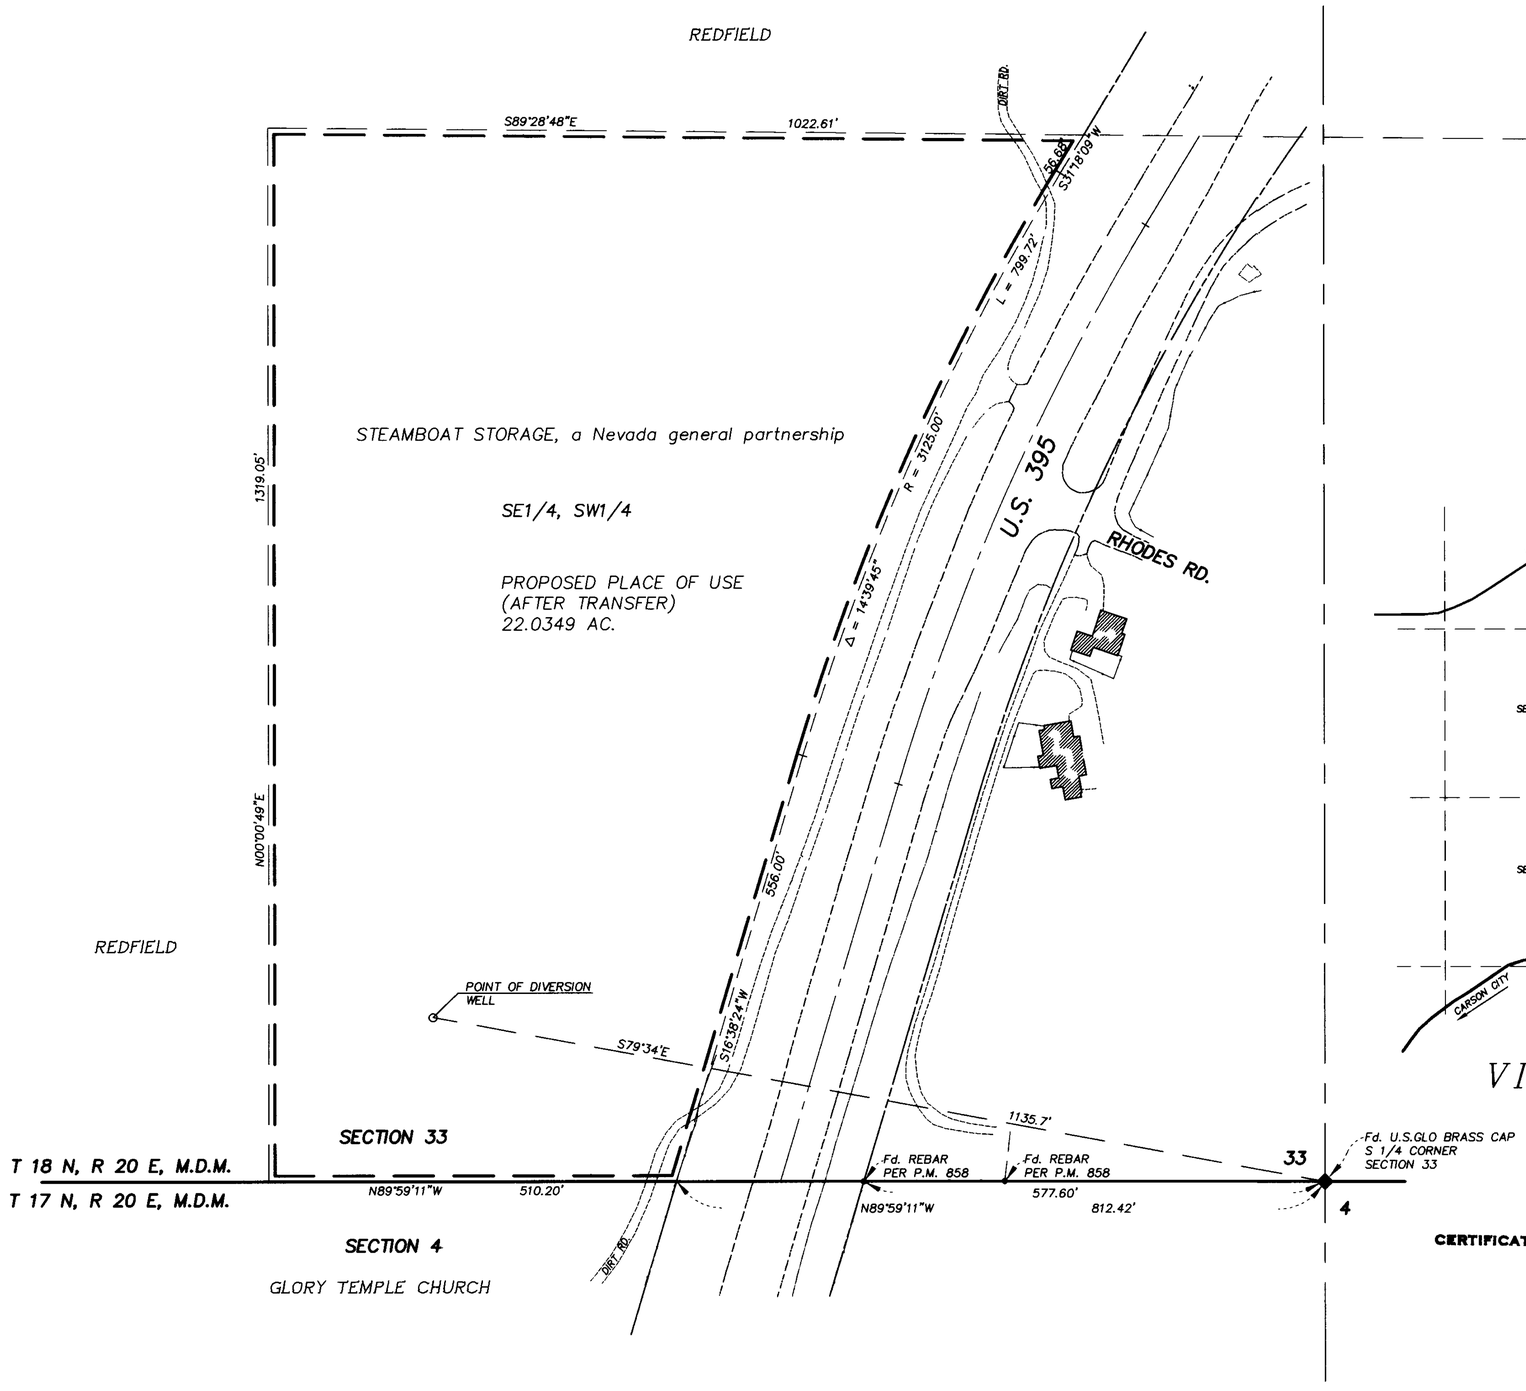

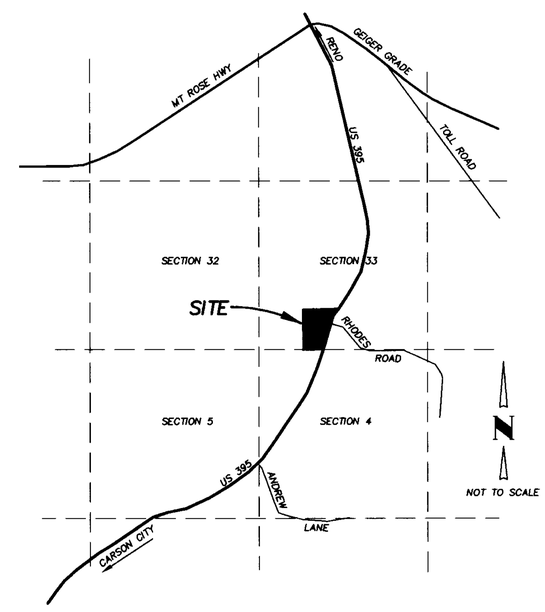

VICINITY MAP

N

SCALE: 1"= 100'

CERTIFICATE NO. 14475 ISSUED 2/18/05

GRAPHIC SCALE

100 0 50 100 200 400

(IN FEET)
1 inch = 100 ft.

BASIS OF BEARINGS: GEODETIC NORTH BASED ON KINEMATIC GPS OBSERVATIONS WITH TRIMBLE 4000 SE RECEIVERS

NOTE: THE EXISTING PLACE OF USE AND POINT OF DIVERSION IS AS SHOWN ON MAP TO ACCOMPANY PERMIT NO. 62137 ON FILE WITH THE STATE ENGINEERS OFFICE.

OSGOOD ENGINEERS

SURVEYING FOR NEVADANS SINCE 1925

CIVIL ENGINEERS • TRAFFIC • SURVEYORS
AIR QUALITY • PLANNERS
130 VINE ST., RENO, NEVADA 89503 • (702)329-2911

STATE ENGINEER'S USE

FILED
FEB 04 1997
STATE ENGINEER'S OFFICE

MAP TO ACCOMPANY APPLICATION TO CHANGE THE POINT OF DIVERSION, MANNER OF USE AND PLACE OF USE OF A PORTION UNDER PERMIT NO. 62137 FOR COMMERCIAL AND DOMESTIC USE BY

STEAMBOAT STORAGE, a Nevada general partnership

FROM UNDERGROUND SOURCES
IN WASHOE CO. – NEVADA
SHEET 1 OF 1

62718