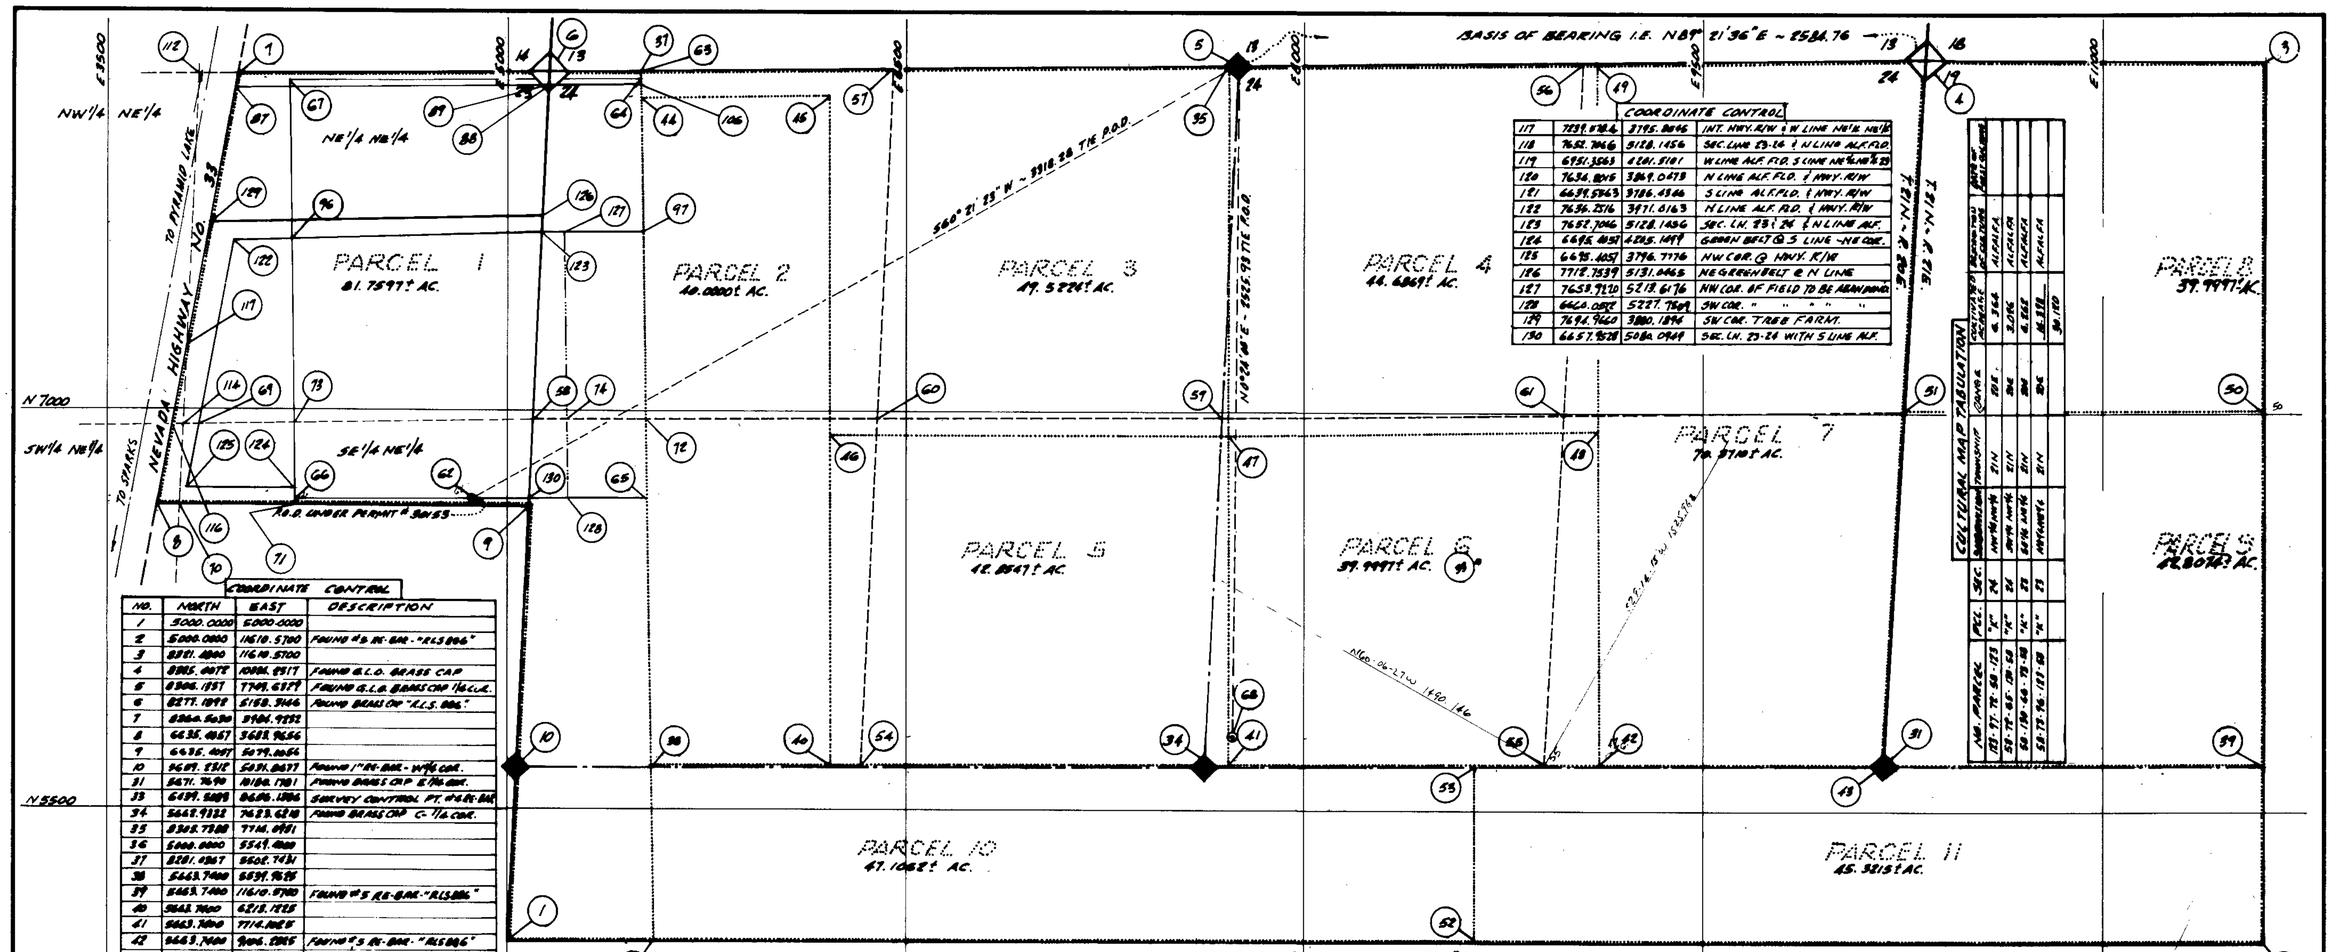

COORDINATE CONTROL

117	7239.8784	3795.8045	INT. HWY. R/W & W LINE N1/2 N1/2
118	7652.7066	5128.1456	SEC. LINE 23-24 & N LINE ALF. FLD.
119	6951.3563	6201.5101	W LINE ALF. FLD. S LINE NE¼ NE¼ 23
120	7634.8015	3869.0473	N LINE ALF. FLD. & HWY. R/W
121	6639.5843	3786.4546	S LINE ALF. FLD. & HWY. R/W
122	7636.2516	3971.6163	N LINE ALF. FLD. & HWY. R/W
123	7652.7066	5128.1456	SEC. LN. 23-24 & N LINE ALF.
124	6695.4051	4215.1499	GREEN BELT @ S LINE - NE COR.
125	6675.4051	3796.7776	NW COR. @ HWY. R/W
126	7718.7539	5131.0465	NE GREENBELT @ N LINE
127	7653.9230	5219.6176	NW COR. OF FIELD TO BE ABANDONED
128	6660.0022	5227.7609	SW COR. " " " "
129	7694.9460	3880.1896	SW COR. TREE FARM.
130	6657.7528	5080.0949	SEC. LN. 23-24 WITH S LINE ALF.

COORDINATE CONTROL

NO.	NORTH	EAST	DESCRIPTION
1	5000.0000	5000.0000	
2	5000.0000	11610.5700	FOUND #5 RE-BAR - "RLS 886"
3	8201.4000	11610.5700	
4	8205.4075	10086.8517	FOUND G.L.O. BRASS CAP
5	8306.1157	7749.6279	FOUND G.L.O. BRASS CAP 1/16 C.L.
6	8277.1998	5158.3966	FOUND BRASS CAP "R.L.S. 886"
7	8306.6030	2601.9232	
8	6635.4057	3682.9656	
9	6635.4057	5079.0064	
10	5601.2515	5031.8077	FOUND 1" PIPE - W¼ COR.
11	5671.7690	10180.1701	FOUND BRASS CAP E¼ COR.
13	6639.5808	8686.1886	SURVEY CONTROL PT. #4 RE-BAR
14	5669.9933	7623.6218	FOUND BRASS CAP C-1/4 COR.
15	8368.7588	7716.0951	
16	5000.0000	5569.4000	
17	8201.4067	8602.7431	
18	5663.7400	8639.9628	
19	5663.7400	11610.5700	FOUND #5 RE-BAR - "RLS 886"
20	5663.7400	6213.1225	
21	5663.7400	7714.1065	
22	5663.7400	9106.2825	FOUND #5 RE-BAR - "RLS 886"
23	5663.7400	10719.7130	FOUND #5 RE-BAR - "RLS 886"
24	8181.0468	8864.1600	
25	8188.9662	6213.1200	
26	6707.4063	6213.1200	
27	6707.1362	7714.1065	FOUND #5 RE-BAR - "RLS 886"
28	6723.1635	9106.2825	FOUND #5 RE-BAR - "RLS 886"
29	8201.2903	9106.2825	
30	7003.1700	11610.5700	FOUND #5 RE-BAR - "RLS 886"
31	7003.3065	10257.3068	N¼ S 2619 - FND. #5 RE-BAR - RLS 886
32	5000.0000	8636.1900	
33	5663.7400	8636.1900	
34	8661.8886	6337.7368	W¼ CC
35	5667.3529	8801.9002	E¼ CC
36	8330.5018	9041.9833	E¼ S 2606
37	8341.6638	6683.9988	W¼ S 2606
38	6966.2008	8691.0787	W¼ S 2606
39	6706.5948	7686.6277	N¼ CC
40	6782.6682	6871.1574	NW¼
41	6993.9628	8471.9175	NE¼
42	6664.9967	8865.6637	R.O.D. APP. NO. 30153
43	8281.0576	8602.8231	TH N¼ COR. SEC. 26
44	8252.0894	5603.1463	TH NE COR. 48.12 AC. IRR. FIELD
45	6664.2099	6562.7158	SE COR. 48.12 AC. IRR. FIELD
46	6407.5207	6206.8893	SW COR. 48.12 AC. IRR. FIELD
47	8259.3202	4183.2799	NW COR. 48.12 AC. IRR. FIELD
48	8780.2680	7731.9008	R.O.D. APP. NO. 87199
69	6946.3596	3843.1527	S LINE NE¼ NE¼ SEC. 23
70	6635.4057	3711.6911	W LINE SE¼ NE¼ SEC. 23
71	6635.4057	4286.0031	SOUTH RE
72	6779.9998	5521.3362	E-LINE ALFALFA FIELD
73	6952.6127	8201.8923	S LINE NE¼ NE¼ SEC. 23
74	6949.6499	9229.3486	S LINE NW¼ NW¼ SEC. 24
100	8262.0073	-128.5379	NW SEC. COR. SEC. 23
101	5536.5736	-168.9613	W¼ SEC. 23
102	2922.6140	-208.5803	SW SEC. COR. SEC. 23
103	2984.8841	4902.6491	SE SEC. COR. SEC. 23
105	6638.1068	3686.4657	HWY. R/W
106	8231.0614	5503.1158	ALFALFA FLD. EXTENDED TO HWY. RD.
107	8239.5787	2514.2869	N¼ SEC. 23
108	2953.7596	2347.0346	S¼ SEC. 23
109	5597.8952	2430.9962	CENTER ¼ SEC. 23
110	6918.7673	2472.9416	SW COR. NW¼ NE¼ SEC. 23
112	8258.3959	1836.6012	NE COR. NW¼ NW¼ SEC. 23
113	5628.5209	3751.1227	SW COR. SE¼ NE¼ SEC. 23
114	6946.3268	3786.6862	NE COR. SW¼ NE¼ SEC. 23
115	6639.3488	3771.8688	S LINE ALF. & LINE SW¼ NE¼ SEC 23
116	6946.5787	3741.2725	PT. ON W LINE SW¼ NE¼ SEC. 23

PREPARED BY LONGFIELD ENGINEERING
RENO, NEVADA

SPECIAL NOTES:

1. COORDINATE POINTS 88 THROUGH 99 CAN BE FOUND ON THE SUPPORTING MAP FOR PERMIT NO. 62304
2. THIS PLAT MAY BE OVERLAID ON SUPPORTING MAP ABOVE FOR PICTORIAL PURPOSES.

BOUNDARY	95	36	5
1	44.6869± ACRES	47.1062± ACRES	39.1514± ACRES
2			
3	PARCEL 5	PARCEL 11	NE¼ NE¼ SECTION 26
4	46	53	66
5	40	52	4
6	41	2	51
7	47	39	61
8	46	53	56
9	42.8547± ACRES	45.3215± ACRES	39.3136± ACRES
1			
644.4312± ACRES	PARCEL 6	NW¼ NW¼ SECTION 26	SE¼ NE¼ SECTION 26
	47	6	61
PARCEL 1	41	20	51
7	42	60	31
8	48	57	96
9	47	6	61
1	39.9997± ACRES	39.0136± ACRES	39.0487± ACRES
96			
37	PARCEL 7	NE¼ NW¼ SECTION 26	SW¼ NE¼ SECTION 26
6	49	57	39
7	42	60	61
81.7597± ACRES	43	59	96
	4	5	36
PARCEL 2	49	57	39
42	70.3710± ACRES	39.2013± ACRES	38.9620± ACRES
28			
40	PARCEL 8	SE¼ NW¼ SECTION 26	
45	4	60	
44	51	59	
40.0000± ACRES	50	36	
	3	52	
PARCEL 3	4	60	
37	39.9997± ACRES	39.2138± ACRES	
44			
45	PARCEL 9	SW¼ NW¼ SECTION 26	
46	51	58	
27	63	60	
35	39	54	
37	60	10	
49.5724± ACRES	51	98	
	42.8047± ACRES	39.0861± ACRES	
PARCEL 4			
35	PARCEL 10	NW¼ NE¼ SECTION 26	
27	30	6	
40	36	96	
49	52	61	
8	63	59	

MAP SCALE
SCALE: 1" = 300'
1500 1200 600 300 150 0

TREE FARM IS PARCEL "I"

PARCEL "I" = 87-89-88-106-97-123-126-129-87 AND CONTAINS 19.16± ACRES.

GREENBELT PARCEL IS PARCEL "J"

PARCEL "J" = 123-126-129-8-9-130-66-124-125-122-123 AND CONTAINS 4.96± ACRES.

EXISTING ALFALFA FIELD IS PARCEL "K"

PARCEL "K" = 97-96-66-66-97 AND CONTAINS 30.12± ACRES WITH 180.48 ACRE-FEET APPURTENANT.

ADDITIONAL ALFALFA FIELD IS PARCEL "L"

PARCEL "L" = 122-96-124-125-122 AND CONTAINS 6.80± ACRES

PARCEL "M" IS THAT PORTION OF THE EXISTING ALFALFA FIELD WHICH WILL BE IRRIGATED ONLY TO KEEP THE ROOT SYSTEM ALIVE FOR FUTURE TREE PLANTING.

PARCEL "M" = 127-97-65-128-127 AND CONTAINS 6.80± ACRES.

CULTURAL MAP TABULATION

NO. PARCEL	PCL.	SEC	SUBDIVISION	TOWNSHIP	RANGE	CERTIFICATED ACREAGE	DESCRIPTION OF CULTIVATION	DATE OF FIRST CULTIVATION
122-96-73-69-122	"L"	23	NE¼ NE¼	21N	20E	4.57	ALFALFA	
69-73-124-125-69	"L"	23	SE¼ NE¼	21N	20E	2.23	ALFALFA	
						6.80		
87-89-106-189-87	"I"	23	NE¼ NE¼	21N	20E	14.35	TREES	
89-88-106-97-123-89	"I"	26	NW¼ NW¼	21N	20E	4.81	TREES	
						19.16		
123-126-129-117-114-69-122-123	"J"	23	NE¼ NE¼	21N	20E	3.50	TREES	
116-114-70-8-116	"J"	23	SW¼ NE¼	21N	20E	0.46	TREES	
114-70-9-130-66	"J"	23	SE¼ NE¼	21N	20E	1.16	TREES	
124-125-69-114 117-114-116-117	"J"	23	NW¼ NE¼	21N	20E	0.18	TREES	
						4.96		
127-97-72-74-127	"M"	26	NW¼ NW¼	21N	20E	4.68	ROOTS	
74-72-65-128-74	"M"	26	SW¼ NW¼	21N	20E	2.12	ROOTS	
						6.80		

STATE OF NEVADA)
COUNTY OF WASHOE) SS.

I, EUGENE B. LONGFIELD, BEING FIRST DULY SWORN, DEPOSE AND SAY THAT THIS MAP, CONSISTING OF ONE SHEET, NUMBERED 1 OF 1, HAS BEEN CORRECTLY DRAWN TO THE DESIGNATED SCALE FROM FIELD NOTES OF A SURVEY MADE BY ME, BETWEEN JANUARY 1972 AND NOT COMPLETED AS OF FEBRUARY 1997, THAT IT TRULY AND CORRECTLY REPRESENTS THE PROPOSED LOCATION AND EXTENT OF THE WORKS USED TO DIVERT WATER FROM AN UNDERGROUND SOURCE IN WASHOE COUNTY, NEVADA BY RICHARD T. AND RUTH H. DONOVAN FOR IRRIGATION AND DOMESTIC USES.

EUGENE B. LONGFIELD
REGISTERED PROFESSIONAL ENGINEER - STATE OF NEVADA
ENGINEER & LAND SURVEYOR
No. 885

SUBSCRIBED AND SWORN TO BEFORE ME THIS 10th DAY OF FEBRUARY, 1997

NOTARY PUBLIC:

MY COMMISSION EXPIRES: 10-19-98

STATE ENGINEER'S USE

FILED
1997
STATE ENGINEER'S OFFICE

MAP
TO ACCOMPANY APPLICATION TO CHANGE THE PLACE OF USE OF A PORTION OF PERMIT NUMBER 30153, CERTIFICATE NUMBER 9225 FOR IRRIGATION AND DOMESTIC USES BY RICHARD T. and RUTH H. DONOVAN FROM AN UNDERGROUND SOURCE IN WASHOE COUNTY, NEVADA

62868