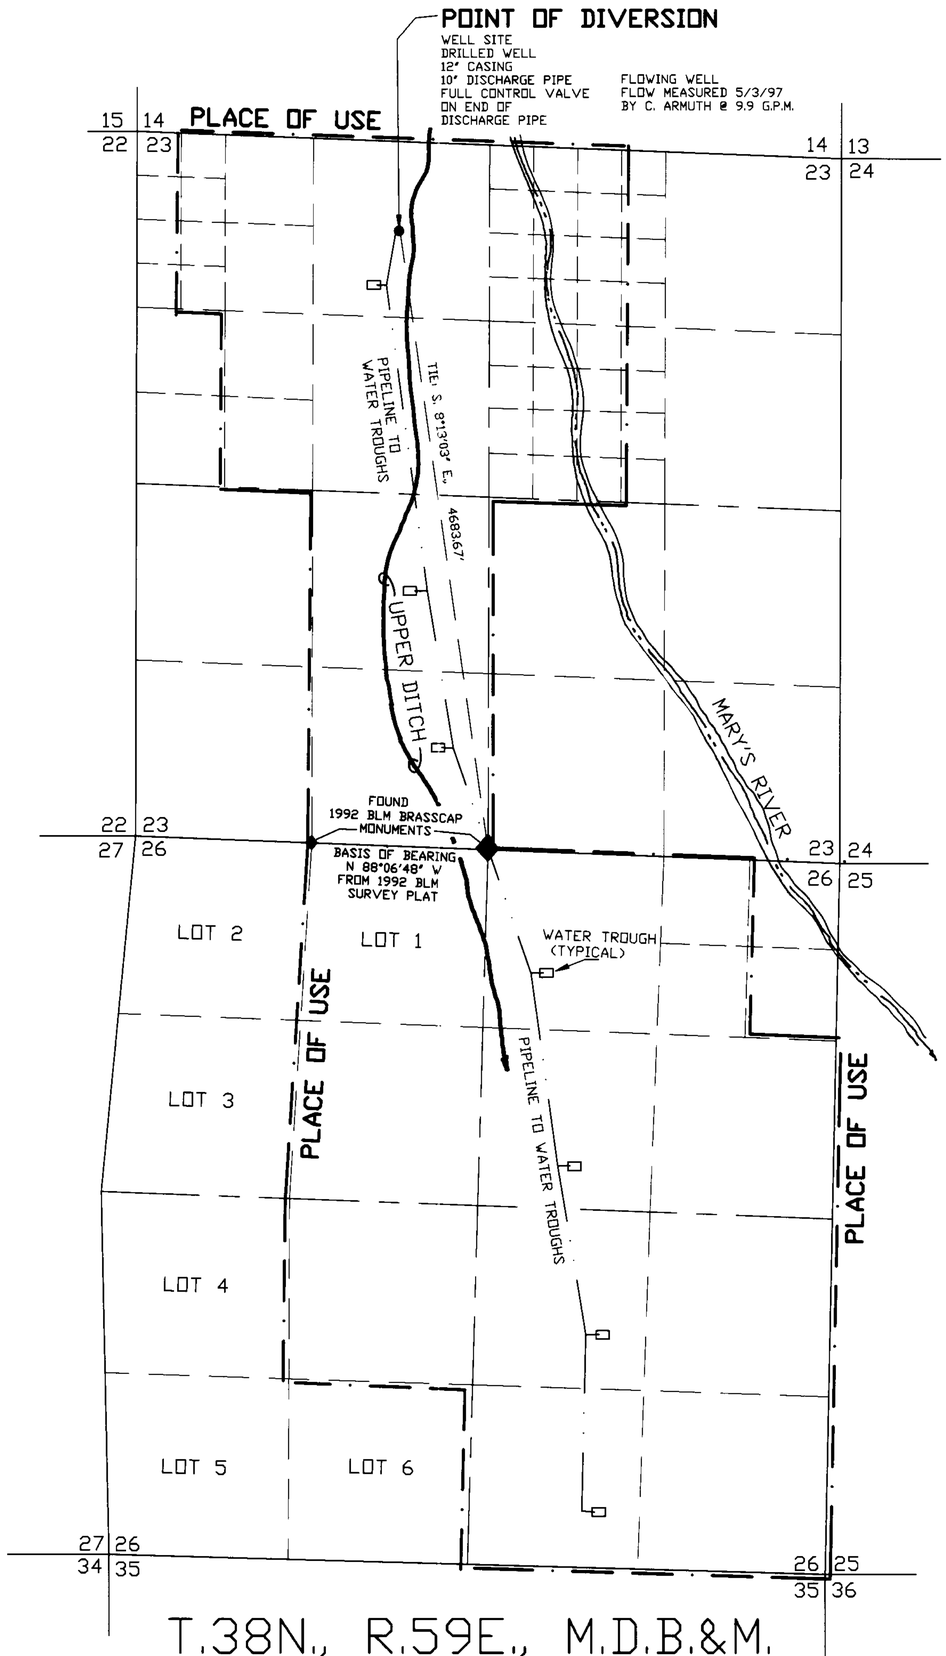

STATE OF NEVADA }
COUNTY OF ELKO } s.s.

I, CHARLES C. ARMUTH, JR., BEING FIRST DULY SWORN, DEPOSE AND SAY THAT THIS MAP, CONSISTING OF ONE (1) SHEET, HAS BEEN CORRECTLY DRAWN TO THE DESIGNATED SCALE FROM FIELD NOTES OF A SURVEY MADE BY ME ON THE 3RD. DAY OF MAY, 1997; THAT IT TRULY AND CORRECTLY REPRESENTS THE PROPOSED LOCATION AND EXTENT OF THE WORKS USED TO DIVERT WATER FROM UNDERGROUND IN ELKO COUNTY BY WESTERN RESOURCE MANAGEMENT, INC., FOR STOCKWATERING PURPOSES.

THAT THE PROPOSED POINT OF DIVERSION, THE APPROXIMATE LOCATION AND SIZE OF THE DIVERTING CHANNEL OR OTHER CONDUIT, THE PLACE AND MANNER OF USE, AND THE LOCATION AND NAMES OF ALL OTHER WORKS OR STREAMS WHICH ARE CROSSED BY OR CONNECTED WITH THE SAID WORKS, ARE FULLY AND CORRECTLY DESIGNATED THEREON.

REGISTERED PROFESSIONAL ENGINEER STATE OF NEVADA
CHARLES C. ARMUTH, JR.
STATE OF WATER RIGHTS SURVEYOR
CIVIL
2161
5-6-97

SUBSCRIBED AND SWORN TO BEFORE ME
THIS 6th DAY OF May 1997

Tawny Crum
NOTARY PUBLIC IN AND FOR ELKO COUNTY, NEVADA

TAWNY CRUM
Notary Public
State of Nevada
Elko County, Nevada
96-1383-6
My appointment expires March 8, 2000.

300 0 600 1200 1800 2400 3300
SCALE: 1" = 600'

STATE ENGINEER'S USE

R. THAYER 5-12-97 C. ARMUTH ATTEMPTED TO DELIVER AMENDED APPLICATION TO NVDWR OFFICE AT ELKO ON 5-9-97. FILING DATE IS 5-9-97.
R. THAYER 5-12-97 PLACE OF USE ALSO INCLUDES E½E½NW¼SW¼, W½W½SE¼, AND W½ E½NW¼SE¼ SECTION 23.

FILED
MAY 09 1997
STATE ENGINEER'S OFFICE

MAP TO ACCOMPANY
APPLICATION TO APPROPRIATE
WATER FOR
STOCKWATERING BY
WESTERN RESOURCE MANAGEMENT
FROM UNDERGROUND
IN ELKO COUNTY, NEVADA

ACADWIN DRAWING\WRMH20_2.DWG 5/5/97 CA

62391