Record of Survey for David A. Williams; recorded in Douglas County, Nevada, on March 11, 1993, in Book 393, at Page 2212, as Document No. 301710.

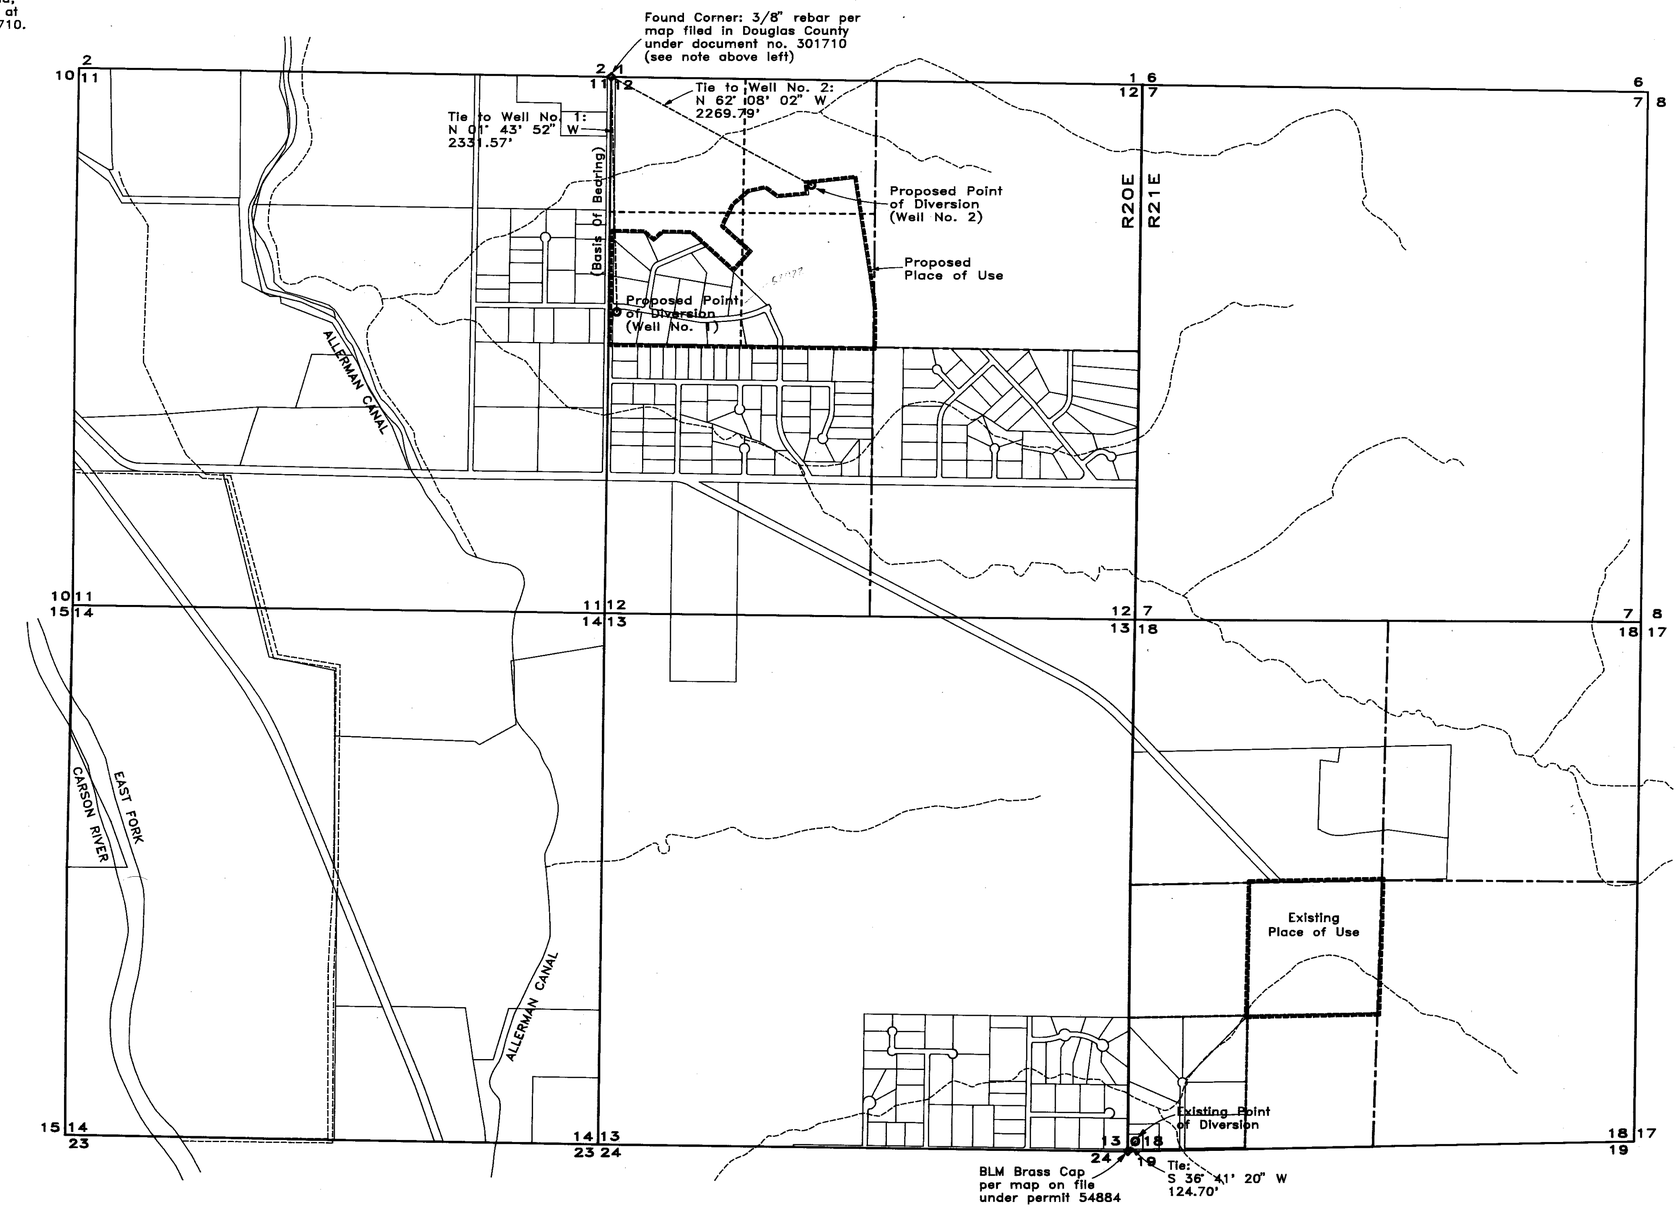

STATE OF NEVADA
COUNTY OF DOUGLAS } SS

I, Carl Ruschmeyer, being first duly sworn, depose and say that site inspections have been made by me, or under my supervision and direction, between 21 February, 1997 and 26 February, 1997; that the location of each reference monument has been verified by site inspection; that the point of diversion and place of use sites have been inspected; that this map, consisting of one sheet, has been correctly drawn to the designated scale from surveying calculation notes prepared by me, or under my supervision and direction, relying upon analysis of recorded survey maps and other recorded surveying documents in the office of the Douglas County Recorder; that this map truly and correctly represents the proposed location and extent of the works used to divert water from an underground source in Douglas County, Nevada by Douglas County for Quasi-Municipal purposes; that the proposed point of diversion, the approximate location and size of the diverting channel or other conduit, the place and manner of use, and the location and names of all other works or streams which are crossed by, or connected with the said works, are fully and correctly designated thereon.

Carl Ruschmeyer
State Water Right Surveyor No. 996

PROFESSIONAL ENGINEER - STATE OF NEVADA
CARL RUSCHMEYER
3/7/97
CIVIL
No. 10705

Subscribed and sworn to before me this 7 day of March, 1997, Notary Public in and for Douglas County, Nevada.

Lynda K. Teglia
Notary Public

LYNDA K. TEGLIA
Notary Public - State of Nevada
Appointment Recorded in Douglas County
MY APPOINTMENT EXPIRES OCT. 1, 1997

BASIS-OF-BEARING:
The West line of the Northwest 1/4 of section 12, T12N, R20E, M.D.B.&M., per map on file with the Division of Water Resources under Permit 35605 (N 01° 43' 52" E)

60602 CERTIFICATE NO. 16473 ISSUED 02-18-05

N
800 0 800 1600
Scale: 1" = 800'

STATE ENGINEER'S USE

FILED
APR 14 1997
STATE ENGINEER'S OFFICE

RECEIVED
97 MAR 14 PM 4:03

Map to Accompany Application to Change the Point of Diversion and Place of Use under Permit 59375 for Quasi-Municipal Purposes by Douglas County from an Underground Source in Douglas County, Nevada

WTRMAP5

B5865 76957 76954 60602 62922