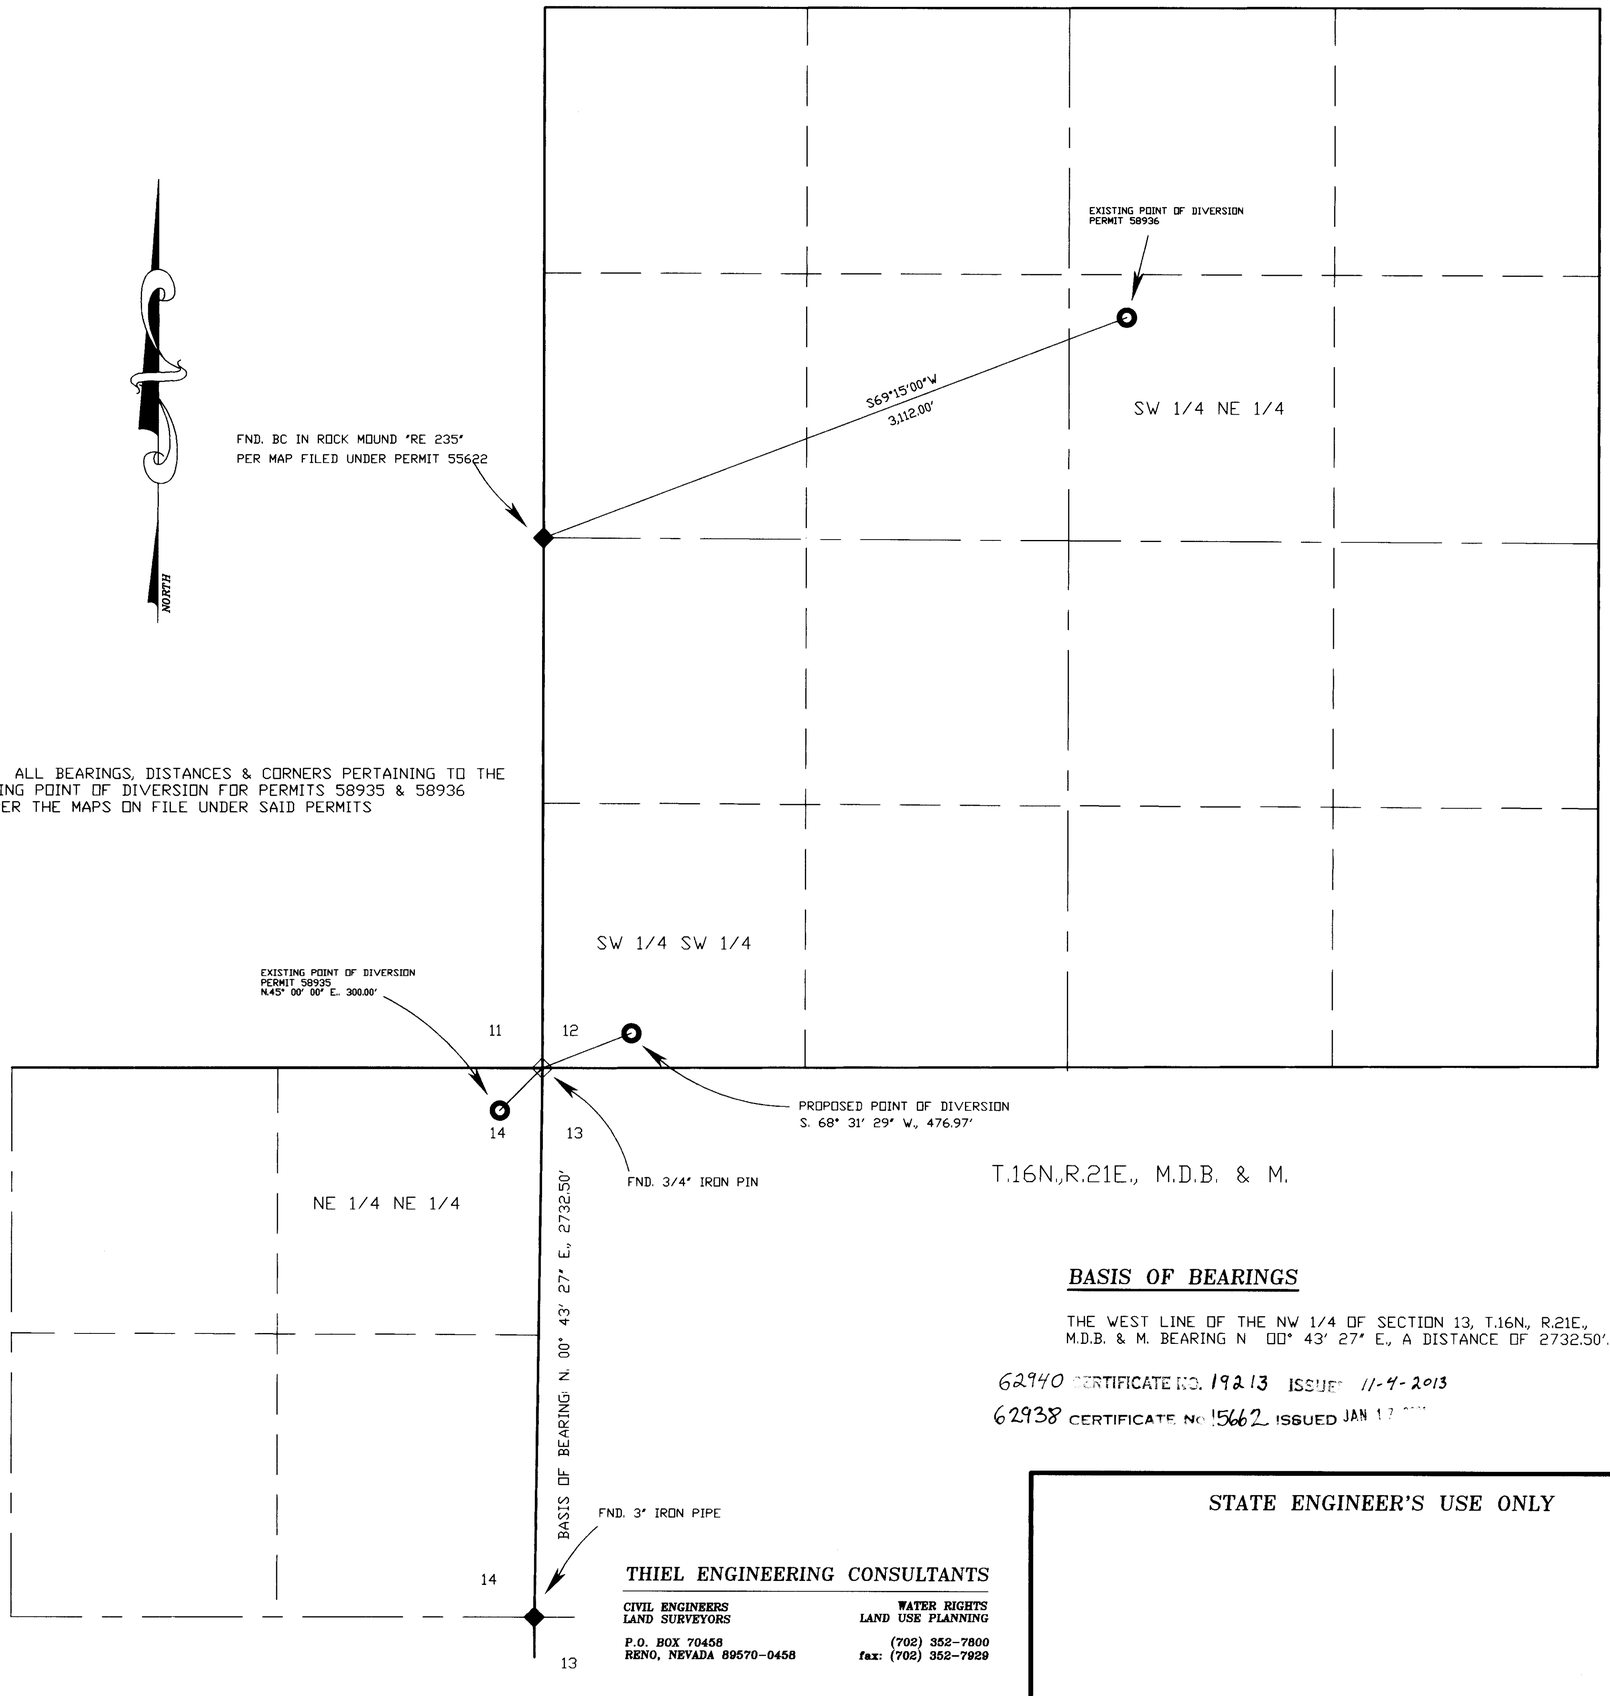

NOTE: ALL BEARINGS, DISTANCES & CORNERS PERTAINING TO THE EXISTING POINT OF DIVERSION FOR PERMITS 58935 & 58936 ARE PER THE MAPS ON FILE UNDER SAID PERMITS

STATE OF NEVADA
WASHOE COUNTY } *SS*

I, GEORGE M. THIEL, BEING FIRST DULY SWORN, DEPOSE AND SAY THAT THIS MAP, CONSISTING OF TWO (2) SHEETS, HAS BEEN CORRECTLY DRAWN TO THE DESIGNATED SCALE FROM FIELD NOTES OF A SURVEY MADE BY ME, OR UNDER MY SUPERVISION AND DIRECTION ON OR BEFORE OCTOBER 10, 1994 AND FROM INFORMATION CONTAINED ON THE G.L.O. SURVEY PLATS OF T.16N. AND T.17N., AND R.21E. AND R.22E., M.D.B. & M.; THAT IT TRULY AND CORRECTLY REPRESENTS THE PROPOSED LOCATION AND EXTENT OF WORKS USED TO DIVERT WATER FROM AN UNDERGROUND SOURCE IN LYON COUNTY, NEVADA, FOR MUNICIPAL PURPOSES BY LYON COUNTY. THAT THE PROPOSED POINT OF DIVERSION, THE PLACE AND MANNER OF USE, AND THE LOCATION AND NAMES OF ALL OTHER WORKS OR STREAMS WHICH ARE CROSSED BY, OR CONNECTED WITH THE SAID WORKS, ARE FULLY AND CORRECTLY DESIGNATED THEREON.

George M. Thiel 3/15/97
GEORGE M. THIEL SWRS NO. 696

SUBCRIBED AND SWORN TO BEFORE ME
A NOTARY PUBLIC IN AND FOR WASHOE
COUNTY, NEVADA, THIS 25th DAY OF
March, 1997.
Yolanda Fillepone

LEGEND

- ○ POINT OF DIVERSION AS NOTED
- ◆ FOUND QUARTER CORNERS AS NOTED
- ◇ FOUND SECTION CORNERS AS NOTED

400 0 400 800
SCALE = 1" = 400'

BASIS OF BEARINGS

THE WEST LINE OF THE NW 1/4 OF SECTION 13, T.16N., R.21E., M.D.B. & M. BEARING N 00° 43' 27" E., A DISTANCE OF 2732.50'.

62940 CERTIFICATE NO. 19213 ISSUED 11-4-2013
62938 CERTIFICATE NO. 15662 ISSUED JAN 1 ?

SHEET 1 OF 2

THIEL ENGINEERING CONSULTANTS

CIVIL ENGINEERS — *WATER RIGHTS*
LAND SURVEYORS — *LAND USE PLANNING*

P.O. BOX 70458 — *(702) 352-7800*
RENO, NEVADA 89570-0458 — *fax: (702) 352-7929*

STATE ENGINEER'S USE ONLY

FILED
APR 01 1997
STATE ENGINEER'S OFFICE

MAP

TO ACCOMPANY APPLICATIONS TO CHANGE THE POINT OF DIVERSION, MANNER AND PLACE OF USE OF PERMITS 58808 AND 58809, AND TO CHANGE THE POINT OF DIVERSION AND PLACE OF USE OF PERMITS 58935 AND 58936 BY LYON COUNTY FOR MUNICIPAL PURPOSES FROM AN UNDERGROUND SOURCE

LYON COUNTY NEVADA

81819T 77157 77156 68737 68708 67998 63579 62940 62939 62938 62937

75103 75104 78222 81819T
75102
75101
71689
70846
70693
70661
70660
70659
70658
70657
70656
68737
68708
68647
68646
68195
68194
68193
68198
68197
68196
67998
67028T
66427
66050
66049T
64957
64785
64784
64783
64782
64781
64780
64779
64778
63579
63578
63577
63576

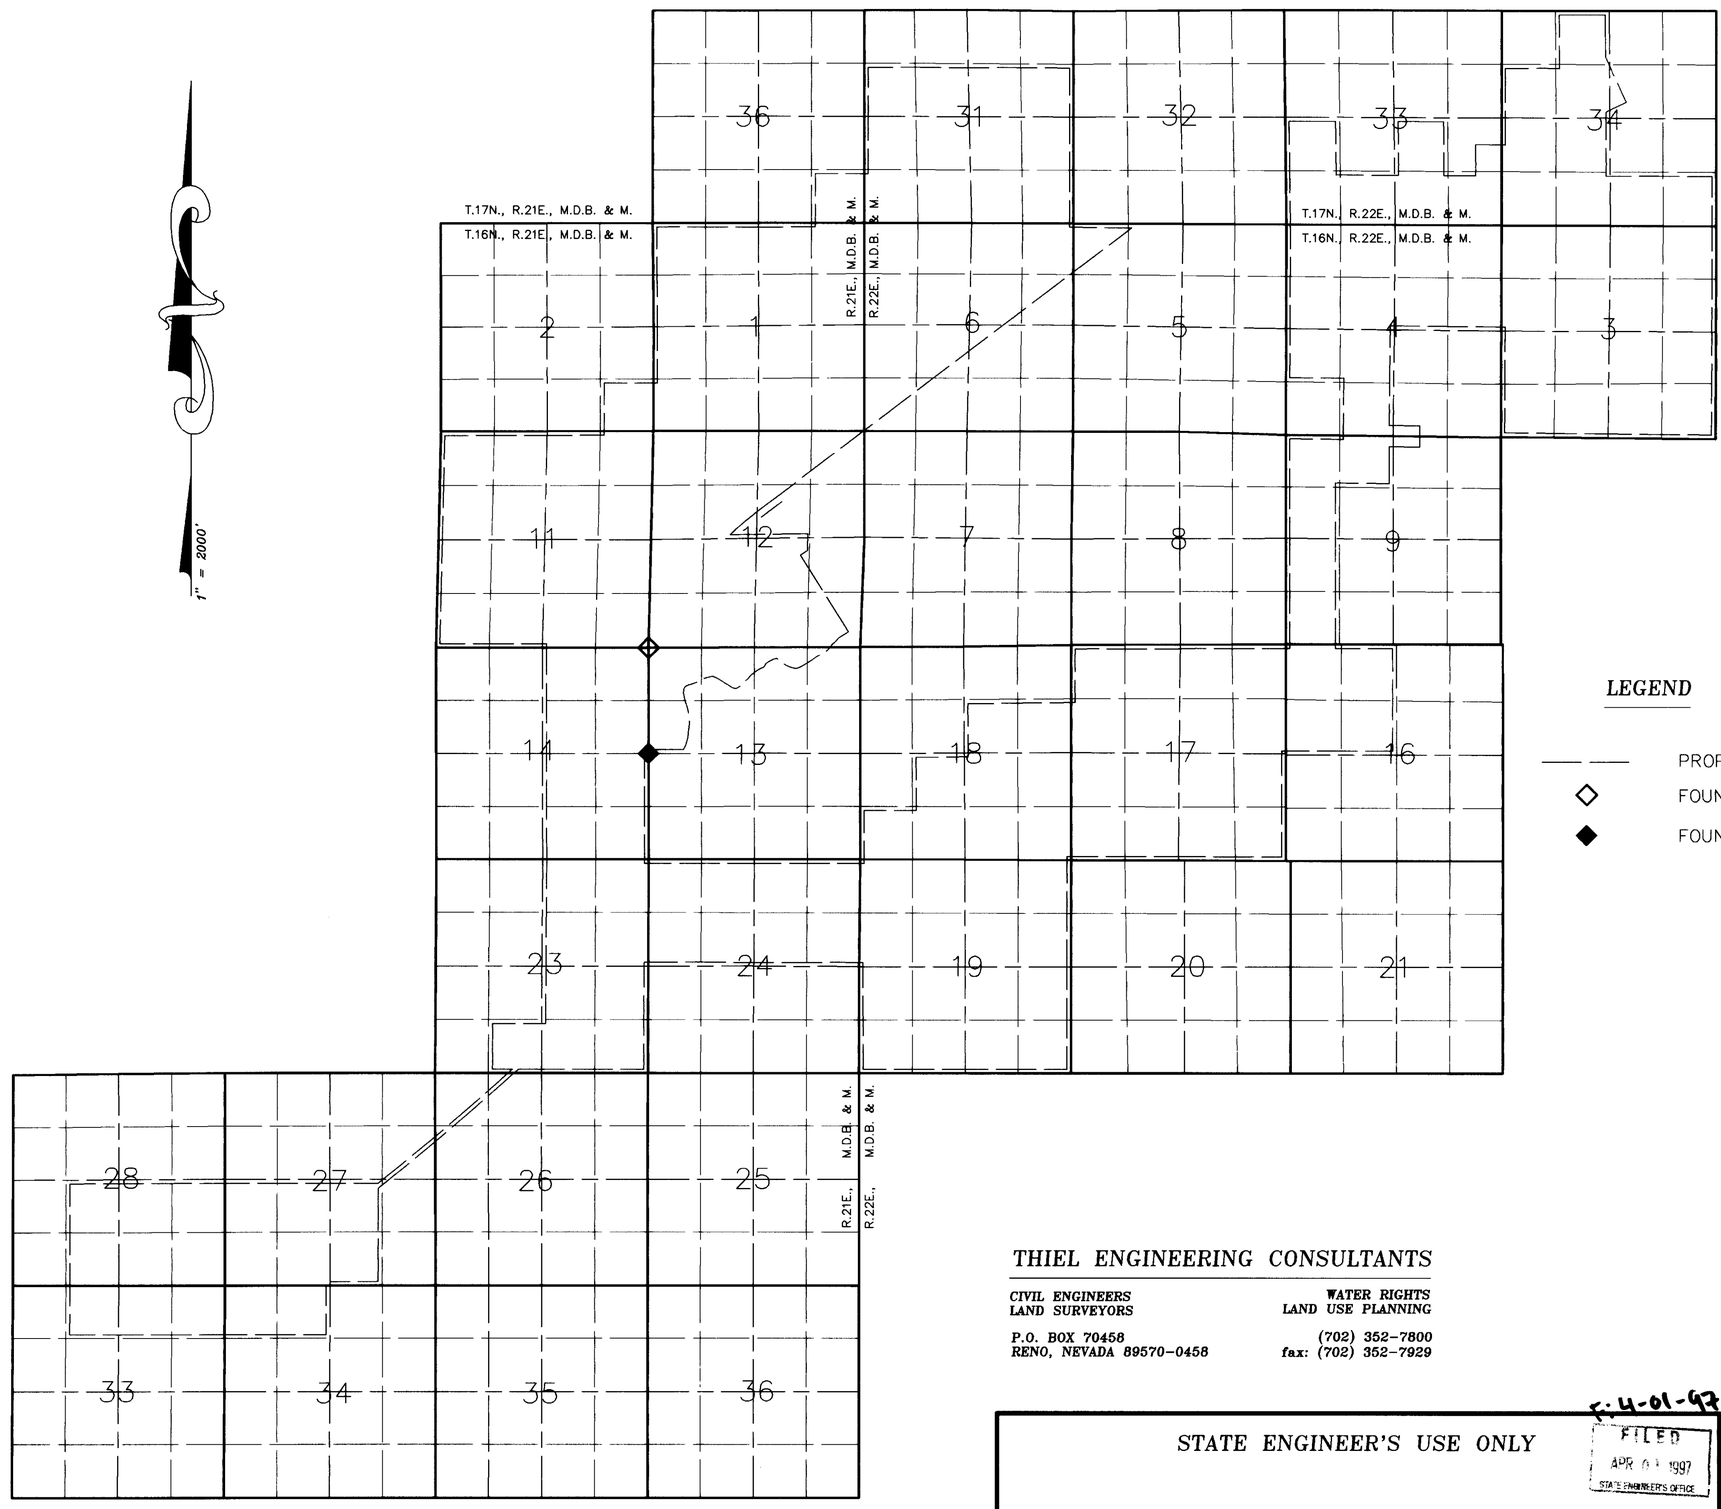

LEGEND

- PROPOSED PLACE OF USE
- ◇ FOUND SECTION CORNER (3/4" IRON PIPE)
- ◆ FOUND QUARTER CORNER (3" IRON PIPE)

2000 0 2000 4000

SCALE = 1" = 2000'

THIEL ENGINEERING CONSULTANTS

CIVIL ENGINEERS
LAND SURVEYORS

WATER RIGHTS
LAND USE PLANNING

P.O. BOX 70458
RENO, NEVADA 89570-0458

(702) 352-7800
fax: (702) 352-7929

SHEET 2 OF 2

STATE ENGINEER'S USE ONLY

F: 4-01-97

FILED
APR 01 1997
STATE ENGINEER'S OFFICE

MAP

TO ACCOMPANY APPLICATIONS TO CHANGE THE POINT OF DIVERSION, MANNER AND PLACE OF USE OF PERMITS 58808 AND 58809, AND TO CHANGE THE POINT OF DIVERSION AND PLACE OF USE OF PERMITS 58935 AND 58936
BY LYON COUNTY
FOR MUNICIPAL PURPOSES
FROM AN UNDERGROUND SOURCE

LYON COUNTY NEVADA

63633 63632 63631 63630 63629 63628 63627 63626 63625 63624 63623 62940 62939 62938 62937