STATE OF NEVADA
COUNTY OF HUMBOLDT

I, JOHN H. MILTON III, being first duly sworn, depose and say that this map, consisting of one sheet, numbered from 1 to 1, inclusive, has been correctly drawn to the designated scale from field notes of a survey made by me or under my supervision and direction, between the 18th day of March and the 19th day of March, 1997; that it truly and correctly represents the proposed location and extent of the works used to divert water from underground in Humboldt County, Nevada, by NEVADA FIRST CORPORATION for irrigation and domestic purposes under Permit Number 26484, 26968, 26970, 29042, 29043, 29044, 29045, and 29046. That the proposed point of diversion, the approximate location and size of the diverting channel or other conduit, all reservoirs or basins, the location and names of all other works which will cross or connect with the proposed works, and the boundary of all lands, showing by 40-acre subdivisons the areas proposed to be served, are fully and correctly designated thereon.

PROFESSIONAL LAND SURVEYOR STATE OF NEVADA No. 5271

JOHN H. MILTON III
State Water Right Surveyor No. 573

4-3-97

STATE OF NEVADA
COUNTY OF HUMBOLDT
Subscribed and sworn to before me this 3rd day of April, 1997 by JOHN H. MILTON III.

Doris A. Twichell
DORIS A. TWICHELL
Notary Public in and for Humboldt County, Nevada
My commission expires: May 28th, 1997

DORIS A. TWICHELL
NOTARY PUBLIC
HUMBOLDT Co. NEVADA
My Appointment Expires
MAY 28 1997

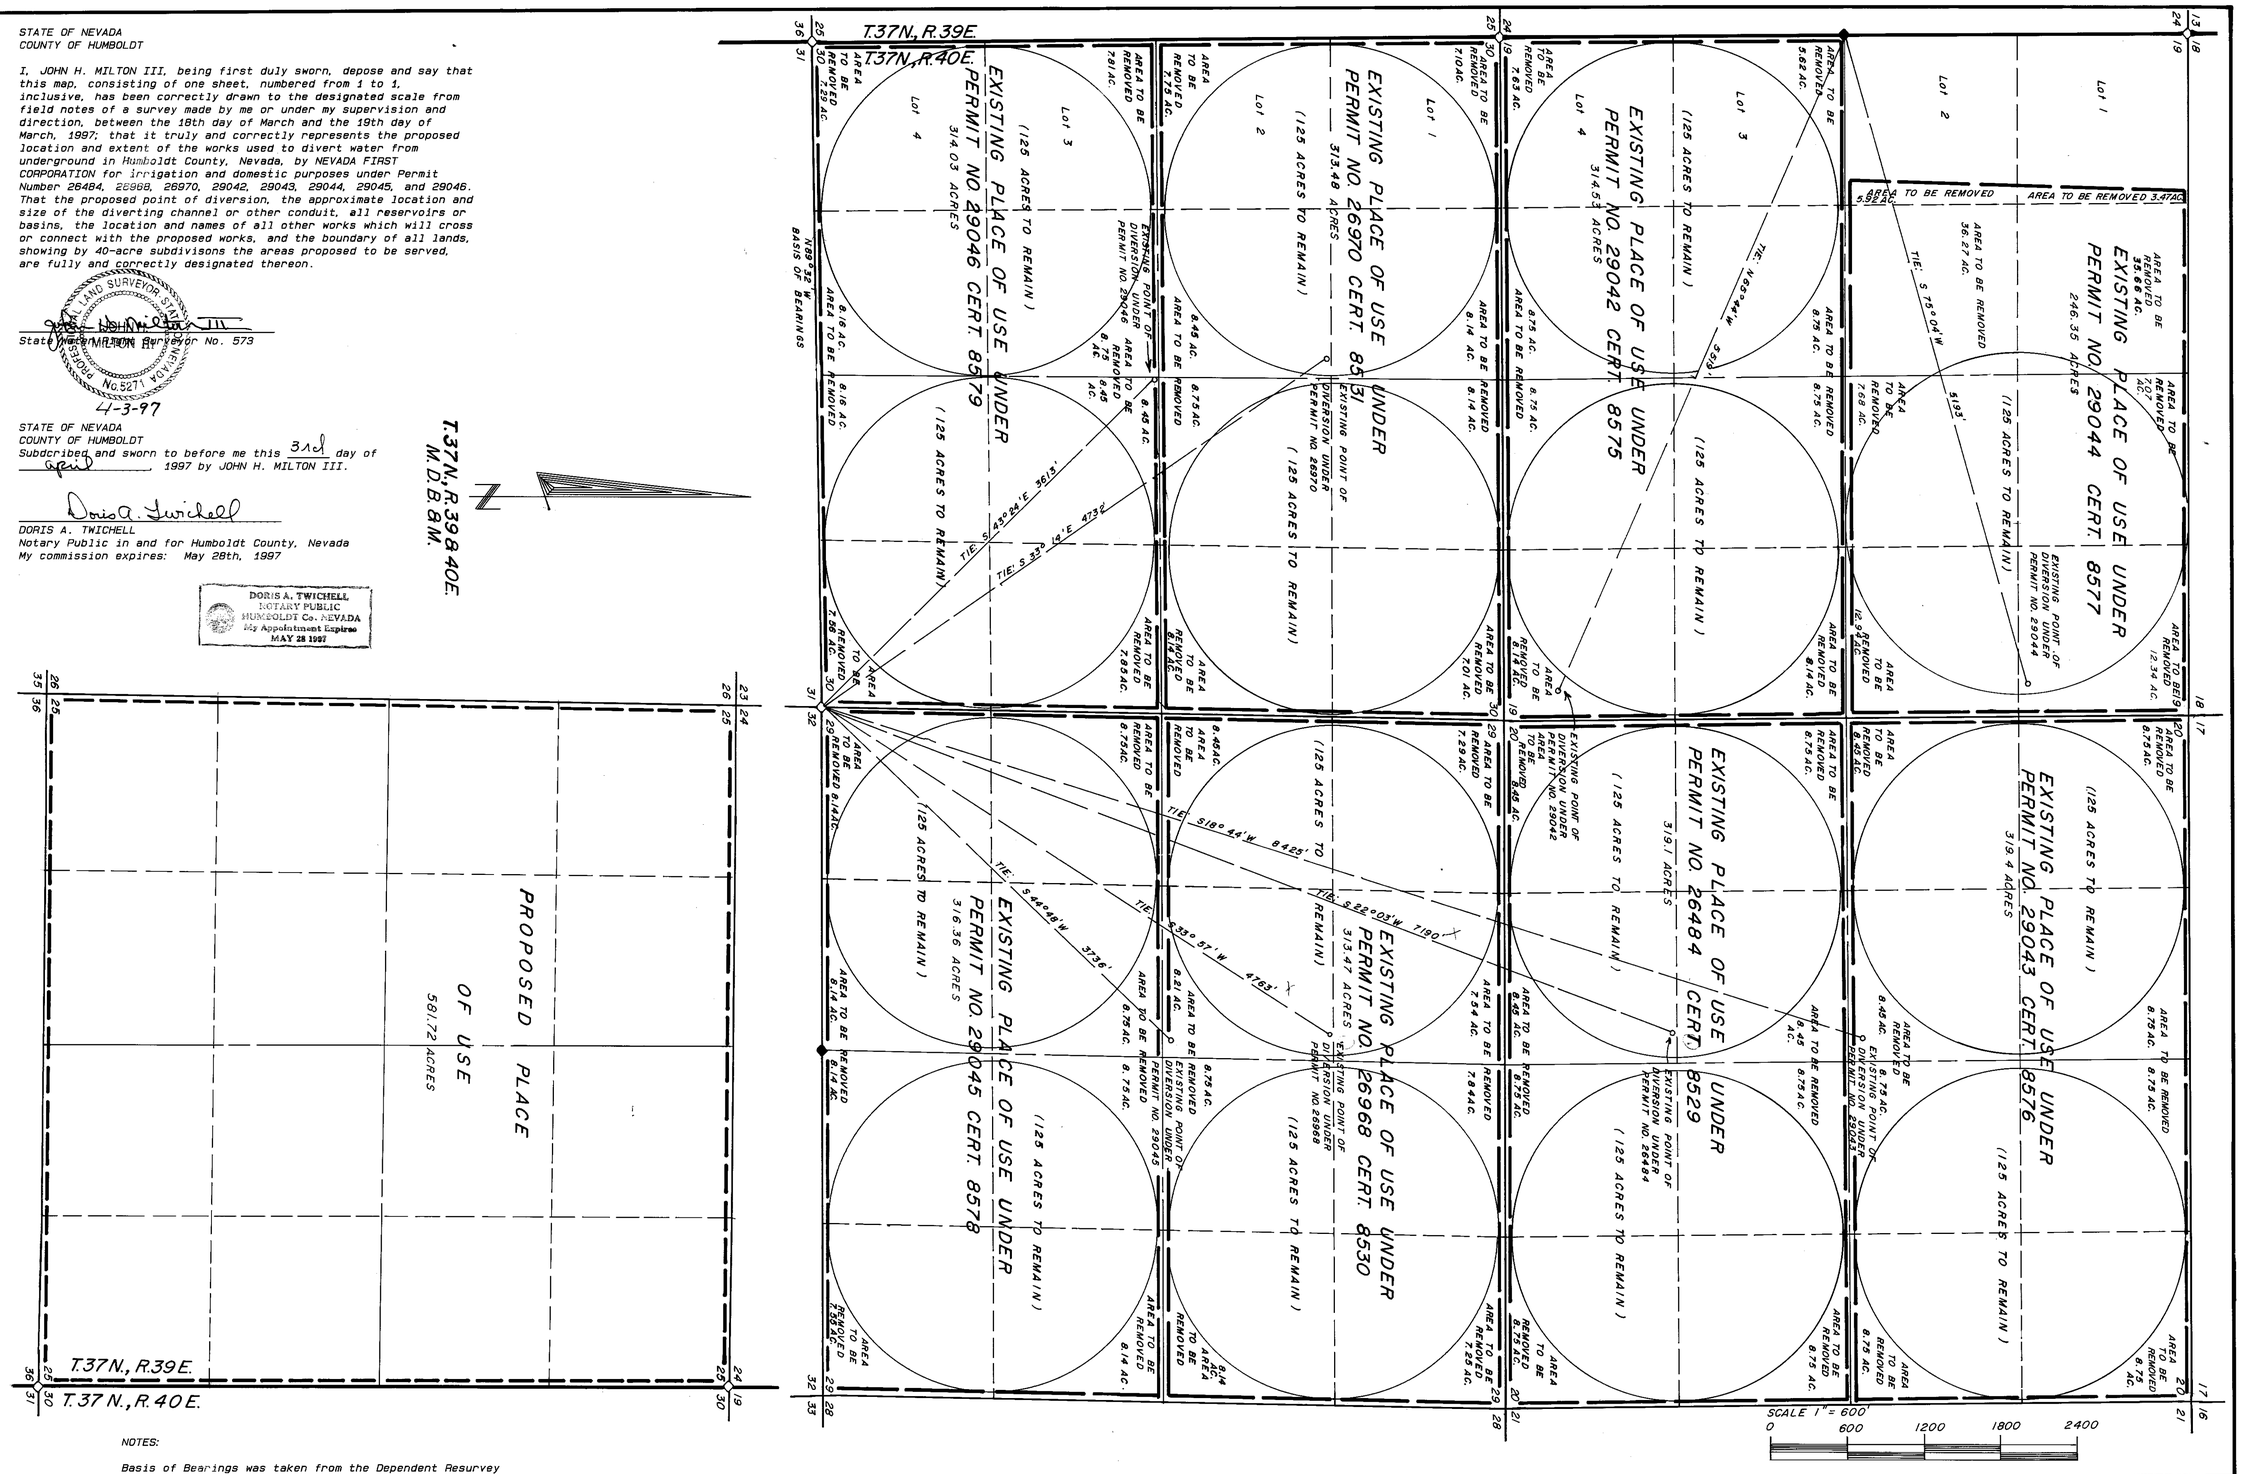

NOTES:

Basis of Bearings was taken from the Dependent Resurvey PLat of T.37N., R.40E., M.D.B. & M. dated February 3rd, 1972. The line between the SW corner of Section 30, T.37N., R.40E., M.D.B. & M. and the SE corner of said Section 30 was assumed to be N 89°32'W.

○ Indicates a found section corner, an iron pipe with a B.L.M. brass cap, unless otherwise noted.

● Indicates a 1/4 section corner, an iron pipe with a B.L.M. brass cap, unless otherwise noted.

STATE ENGINEER'S USE

63014 thru 63021

FILED
JUL 01 1997
STATE ENGINEER'S OFFICE

MAP TO ACCOMPANY APPLICATION TO CHANGE THE PLACE OF USE OF A PORTION OF PERMIT NO. 26484, 26968, 26970, 29042, 29043, 29044, 29045 AND 29046 FROM UNDERGROUND BY NEVADA FIRST CORPORATION FOR IRRIGATION & DOMESTIC USE

IN HUMBOLDT COUNTY, NEVADA

Desert Mountain Surveying
Land and Water Right Surveyors
146 West Second Street
WINNEMUCCA, NEVADA 89445 (702)623-4414

78833T
63047T
63046T

63045T 63044T 63043T 63042T 63041T 63040T 63021 63020 63019 63018 63017 63016 63015 63014