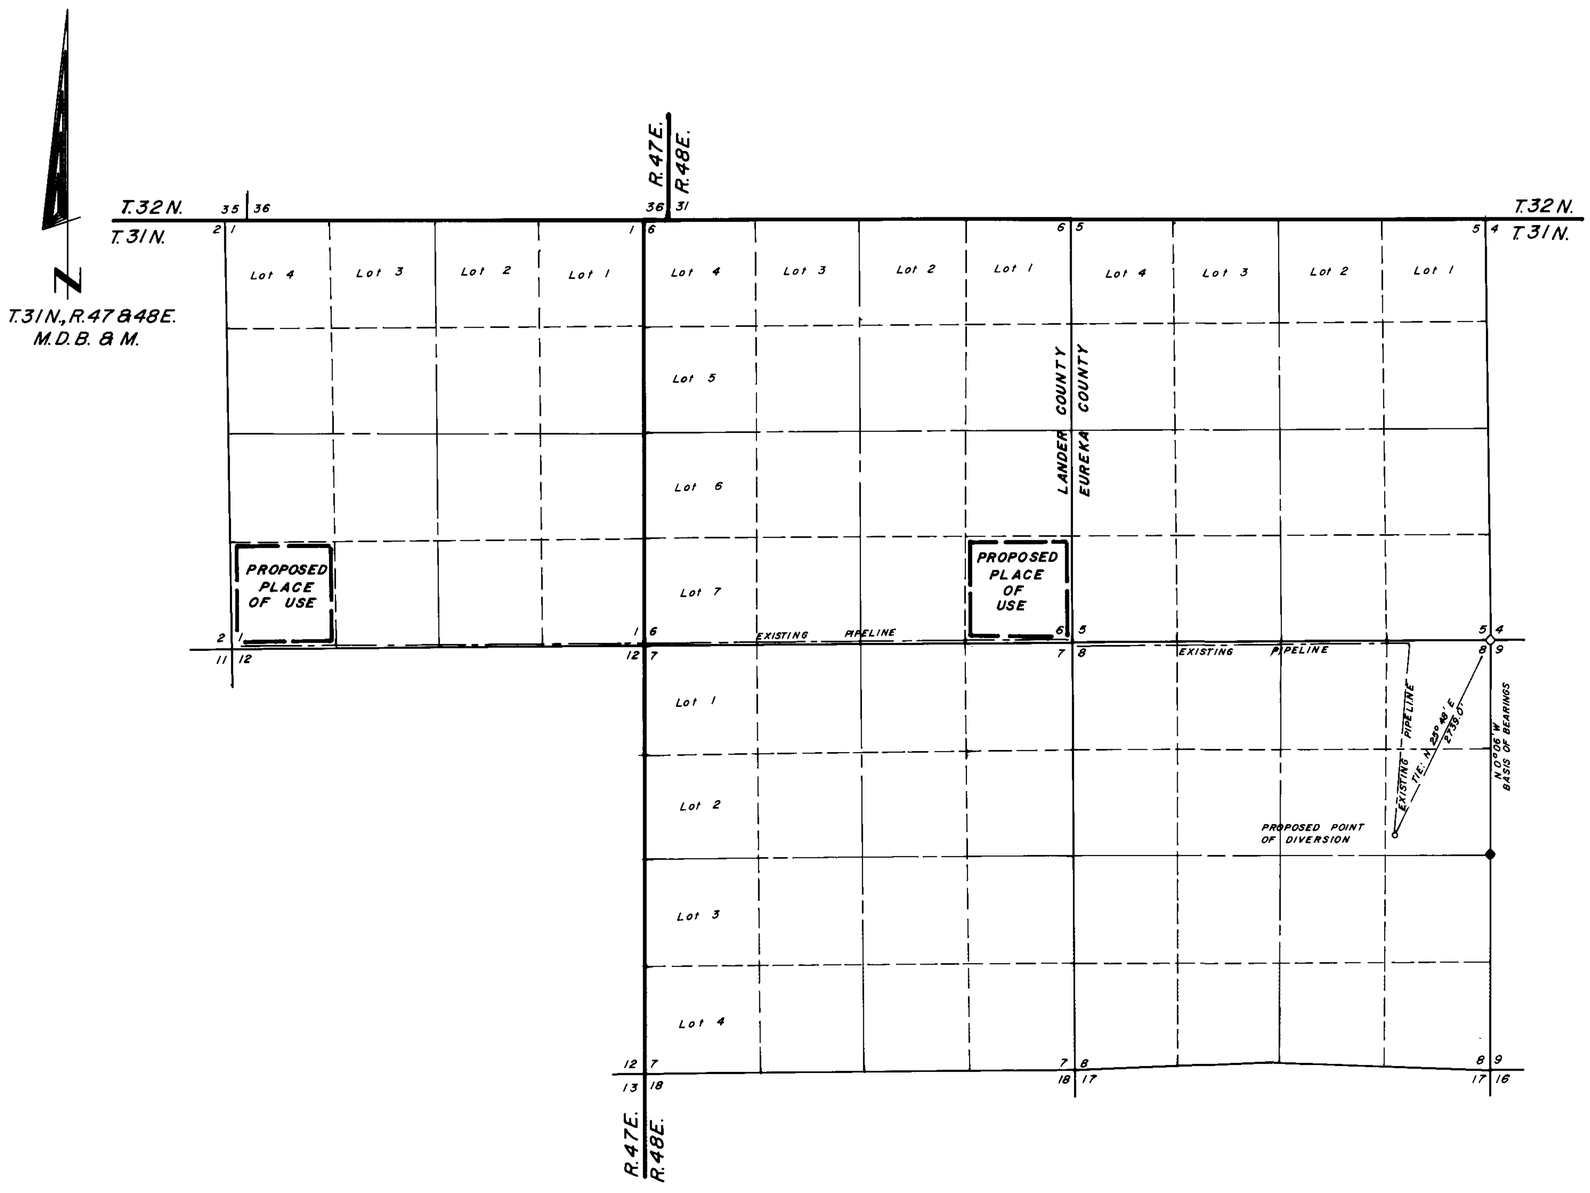

STATE OF NEVADA
COUNTY OF HUMBOLDT

I, JOHN H. MILTON III, being first duly sworn, depose and say that this map, consisting of two sheets, numbered from 1 to 2, inclusive, has been correctly drawn to the designated scale from field notes of a survey made by me, or under my supervision and direction, between the 7th day of January, and the 8th day of January, 1997; that it truly and correctly represents the proposed location and extent of the works used to divert water from underground, in Eureka County and Lander County, Nevada by SANTA FE PACIFIC GOLD CORPORATION, Mule Canyon Project, for stockwatering purposes; that the point of diversion, the location and size of the diverting channel or other conduit, the place and manner of use, and the location and names of all other works or streams which are crossed by or connected with the said works, are fully and correctly designated thereon.

PROFESSIONAL LAND SURVEYOR STATE OF NEVADA No. 5271

State Water Right Surveyor No. 573

1-10-97

Subscribed and sworn to before me this 10th day of January 1997.

Doris A. Twichell

DORIS A. TWICHELL
Notary Public in and for Humboldt County, State of Nevada.
My commission expires on May 28th, 1997.

DORIS A. TWICHELL
NOTARY PUBLIC
HUMBOLDT Co NEVADA
My Appointment expires
MAY 28 1997

NOTES:

◇ Indicates a found section corner, an iron pipe with a G.L.O. brass cap, unless otherwise noted.

◆ Indicates a found 1/4 section corner, an iron pipe with a G.L.O. brass cap, unless otherwise noted.

Basis of Bearings was taken fromthe G.L.O. Survey Plat of T.31N., R.48E., M.D.B. & M., dated January 30th, 1917.

▬ ▬ Indicates the boundary of the proposed place of use.

SCALE 1" = 1000'

1000 0 1000 2000 3000 4000

STATE ENGINEER'S USE

FILE
APR 16 1997
STATE ENGINEER'S OFFICE

RECEIVED
97 APR 16 PM 12:06
STATE ENGINEER'S OFFICE

REVISED 1-22-97

Desert Mountain Surveying
Land and Water Right Surveyors
146 West Second Street
WINNEMUCCA, NEVADA 89445 (702) 623-4414

MAP TO ACCOMPANY APPLICATION TO APPROPRIATE WATER BY SANTA FE PACIFIC GOLD CORPORATION, Mule Canyon Project
FOR STOCKWATERING USE
FROM UNDERGROUND

IN EUREKA & LANDER COUNTY NEVADA

63036