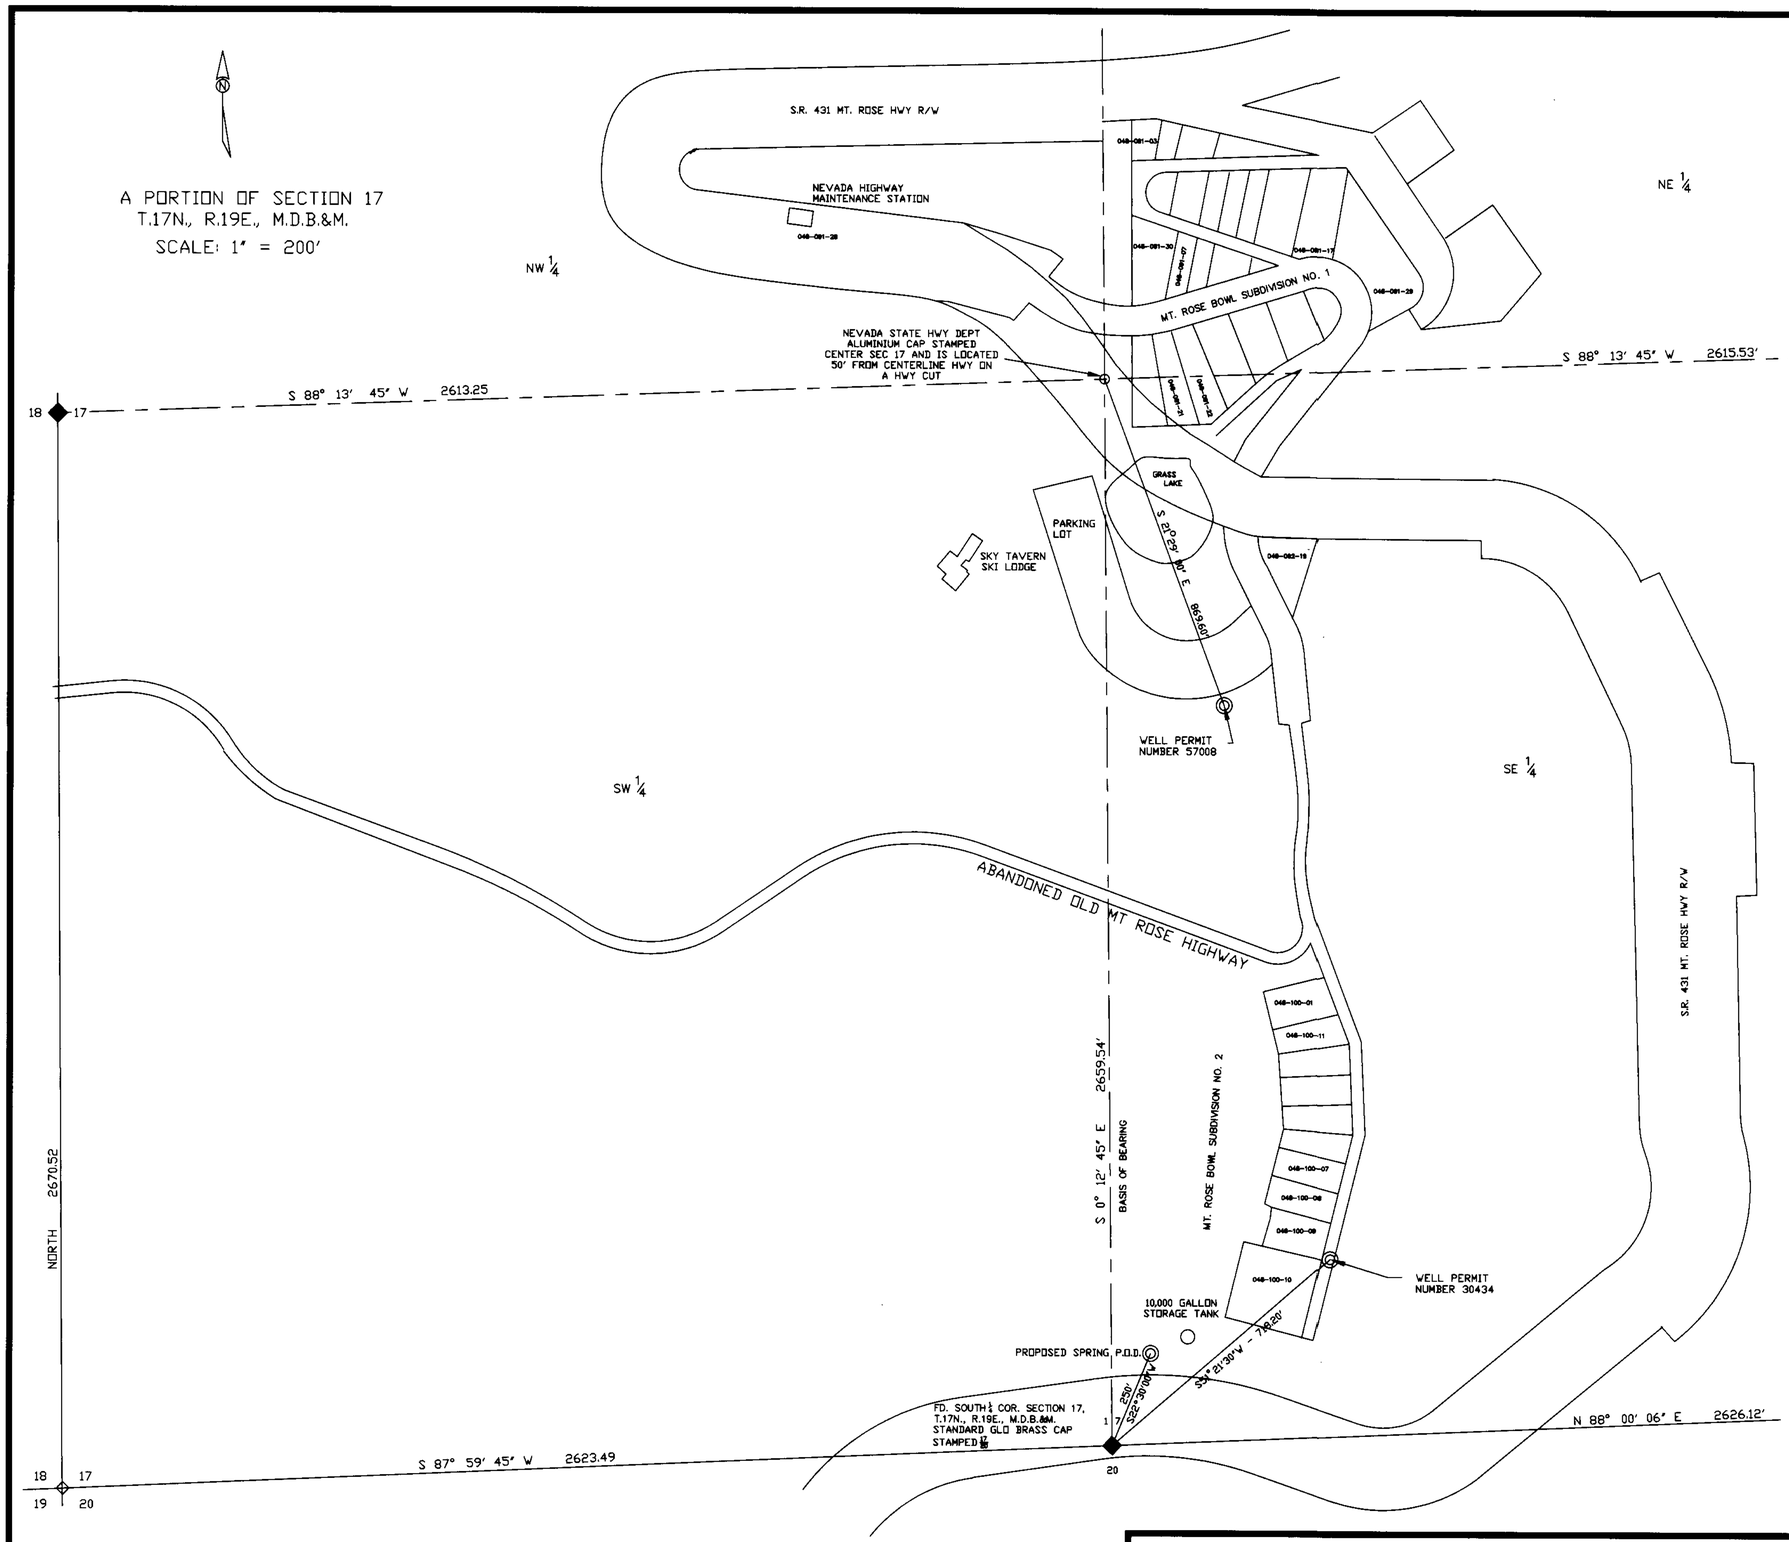

STATE OF NEVADA
COUNTY OF WASHOE } S.S.

I, CLARE N. MAHANNAH, BEING FIRST DULY SWORN, DEPOSE AND SAY THAT THIS MAP, CONSISTING OF ONE SHEET HAS BEEN CORRECTLY DRAWN TO THE DESIGNATED SCALE FROM FIELD NOTES OF A SURVEY UNDER MY SUPERVISION AND DIRECTION ON APRIL 25, 1997; THAT IT TRULY AND CORRECTLY REPRESENTS TO PROPOSED LOCATION AND EXTENT OF THE WORKS USED TO DIVERT WATER FROM AN UN-NAMED SPRING, IN WASHOE COUNTY, BY THE MT. ROSE BOWL PROPTERY OWNERS WATER COMPANY, INC. FOR QUASI-MUNICIPAL AND DOMESTIC PURPOSES. THAT THE PROPOSED POINT OF DIVERSION, THE APPROXIMATE LOCATION AND SIZE OF THE DIVERTING CHANNEL OR OTHER CONDUIT, THE PLACE AND MANNER OF USE, AND THE LOCATION AND NAMES OF ALL OTHER WORKS OR STREAMS WHICH ARE CROSSED BY, OR CONNECTED WITH THE SAID WORKS, ARE FULLY AND CORRECTLY DESIGNATED THEREON.

CLARE N. MAHANNAH, P.E.
STATE NO. 762
CIVIL
No. 6692
7-17-97

SUBSCRIBED AND SWORN TO BEFORE ME ON THIS 17th DAY OF JULY, 1997.

NOTARY PUBLIC IN AND FOR ~~LYON~~ WASHOE COUNTY, NEVADA

PAULA C. MOSELEY
Notary Public - State of Nevada
Appointment Recorded in Washoe County
No: 96-4636-2 - EXPIRES OCT. 8, 2000

SCALE: 1" = 200'

FILE: ACADIE\VRD\MTROSEVR.DWG
PLOT DATE: 7/17/97

WATER RESERACH & DEVELOPMENT, INC.
P.O. BOX 9066
RENO, NV 89507

(702) 747-1100

STATE ENGINEER'S USE 63069

FILED
JUL 18 1997
STATE ENGINEER'S OFFICE

MAP
TO ACCOMPANY APPLICATION TO APPROPRIATE WATER

FOR: QUASI-MUNICIPAL & DOMESTIC USE

BY: MT. ROSE BOWL PROPERTY OWNERS WATER COMPANY, INC.

FROM: AN UN-NAMED SPRING

IN: WASHOE COUNTY, NEVADA

63069