THE WEST 1/2, SECTION 17 AND THE EAST 1/2, SECTION 18 TOWNSHIP 22 NORTH, RANGE 22 EAST, MOUNT DIABLO MERIDIAN

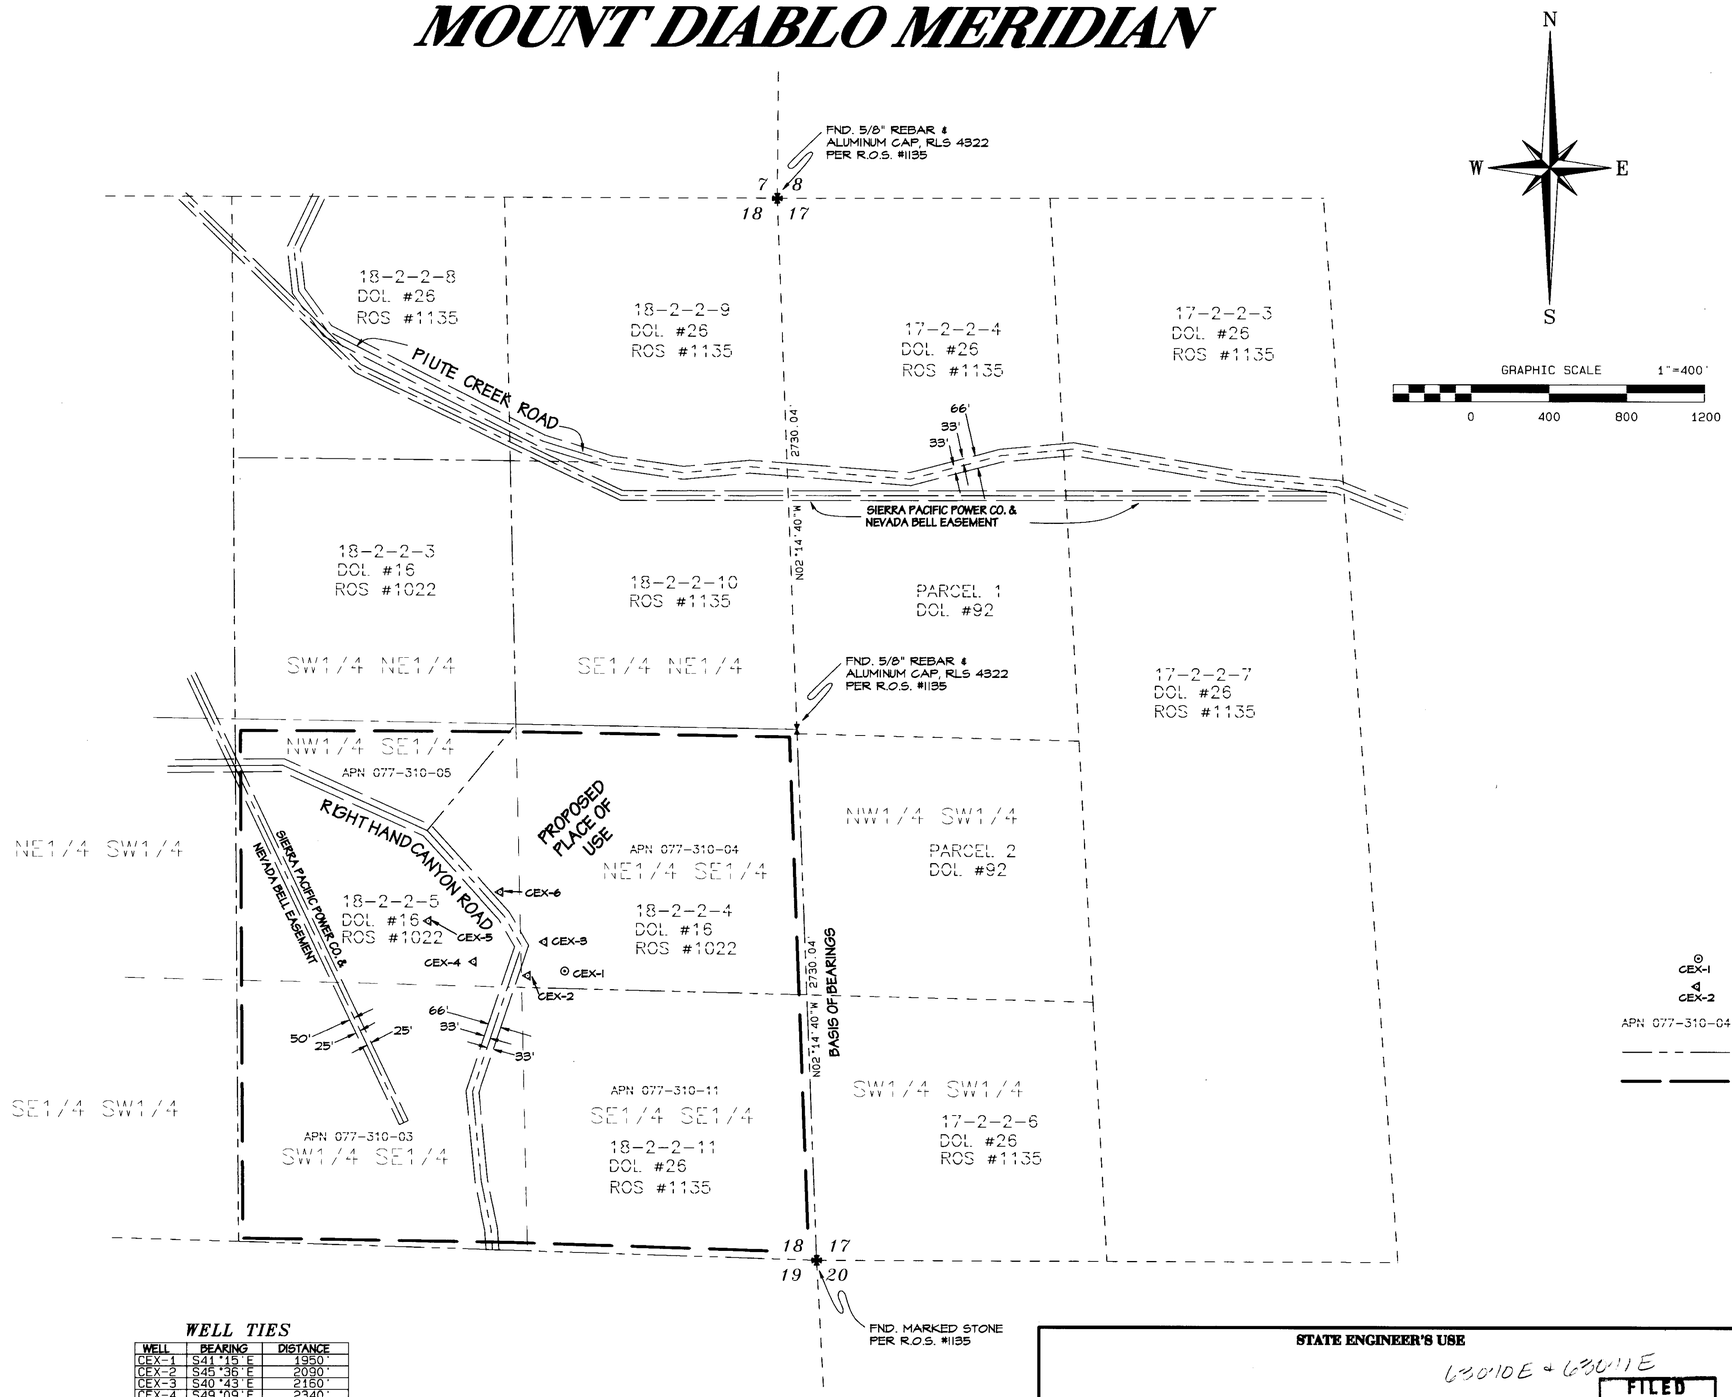

WELL TIES

WELL	BEARING	DISTANCE
CEX-1	S41°15'E	1950'
CEX-2	S45°36'E	2090'
CEX-3	S40°43'E	2160'
CEX-4	S49°09'E	2340'
CEX-5	S49°01'E	2650'
CEX-6	S40°50'E	2500'

ALL TIES ARE TO THE SE CORNER OF SECTION 18, T.22N., R.22E., M.D.M.

STATE OF NEVADA
COUNTY OF WASHOE } SS

I, George G. Lindesmith, being first duly sworn, depose and say that this map consisting of one sheet, has been correctly drawn to the designated scale from notes of a survey conducted under my supervision, between April 9, 1995 and April 13, 1995, and the record information listed, and that it correctly represents the proposed location and extent of works to divert water from an underground source within Washoe County, Nevada, by Rockwell International Corporation, Rocketdyne Division, for Environmental purposes.

PROFESSIONAL LAND SURVEYOR STATE OF NEVADA GEORGE G. LINDESMITH No.6306

George G. Lindesmith
State Water-Right Surveyor No. 704

Subscribed and sworn to before me on this 1ST day of MAY, 199_.

David C. Crook
Notary Public

DAVID C. CROOK
Notary Public - State of Nevada
Appointment Recorded in Washoe County
No: 96-5200-2 - EXPIRES NOV. 1, 2000

REFERENCES

1. Record of Survey Map No. 1205, File No. 546996 in the Official Records of Washoe County, Nevada.
2. Record of Survey Map No. 1022, File No. 439204 in the Official Records of Washoe County, Nevada.
3. Record of Survey Map No. 1135, File No. 505092 in the Official Records of Washoe County, Nevada.
4. Division of Land Map No. 16, File No. 439214 in the Official Records of Washoe County, Nevada.
5. Division of Land Map No. 26, File No. 505094 in the Official Records of Washoe County, Nevada.
6. Division of Land Map No. 92, File No. 1146283 in the Official Records of Washoe County, Nevada.

BASIS OF BEARINGS

Identical to Record of Survey Map No. 1135, File 505092 in the Official Records of Washoe County, Nevada, and was determined from the monuments shown as found.

LEGEND

CEX-1	EXISTING EXTRACTION WELL
CEX-2	PROPOSED EXTRACTION WELL
APN 077-310-04	WASHOE COUNTY ASSESSOR'S PARCEL NUMBER
— — —	PARCEL LINE
▬ ▬	PLACE OF USE

TRI STATE SURVEYING, LTD
1925 E. PRATER WAY
SPARKS, NEVADA 89434
(702) 358-9491 * FAX # 358-3664

STATE ENGINEER'S USE

63010E + 63011E

FILED
MAY 06 1997
STATE ENGINEER'S OFFICE

MAP TO ACCOMPANY
APPLICATIONS TO APPROPRIATE WATER
FOR ENVIRONMENTAL PURPOSES
BY

ROCKWELL INTERNATIONAL CORPORATION, ROCKETDYNE DIVISION

FROM AN UNDERGROUND SOURCE
WITHIN THE EAST 1/2 OF SECTION 18, T.22N., R.22E., M.D.M.,

WASHOE COUNTY, JOB # 95047.01C NEVADA

63071E 63070E