SHEET NO. 1 OF 1 SHEETS.

HIGH DESERT ENGINEERING

CONSULTING ENGINEERING & SURVEYING

640 IDAHO STREET
ELKO, NEVADA 89801
(702) 738-4053

W97013

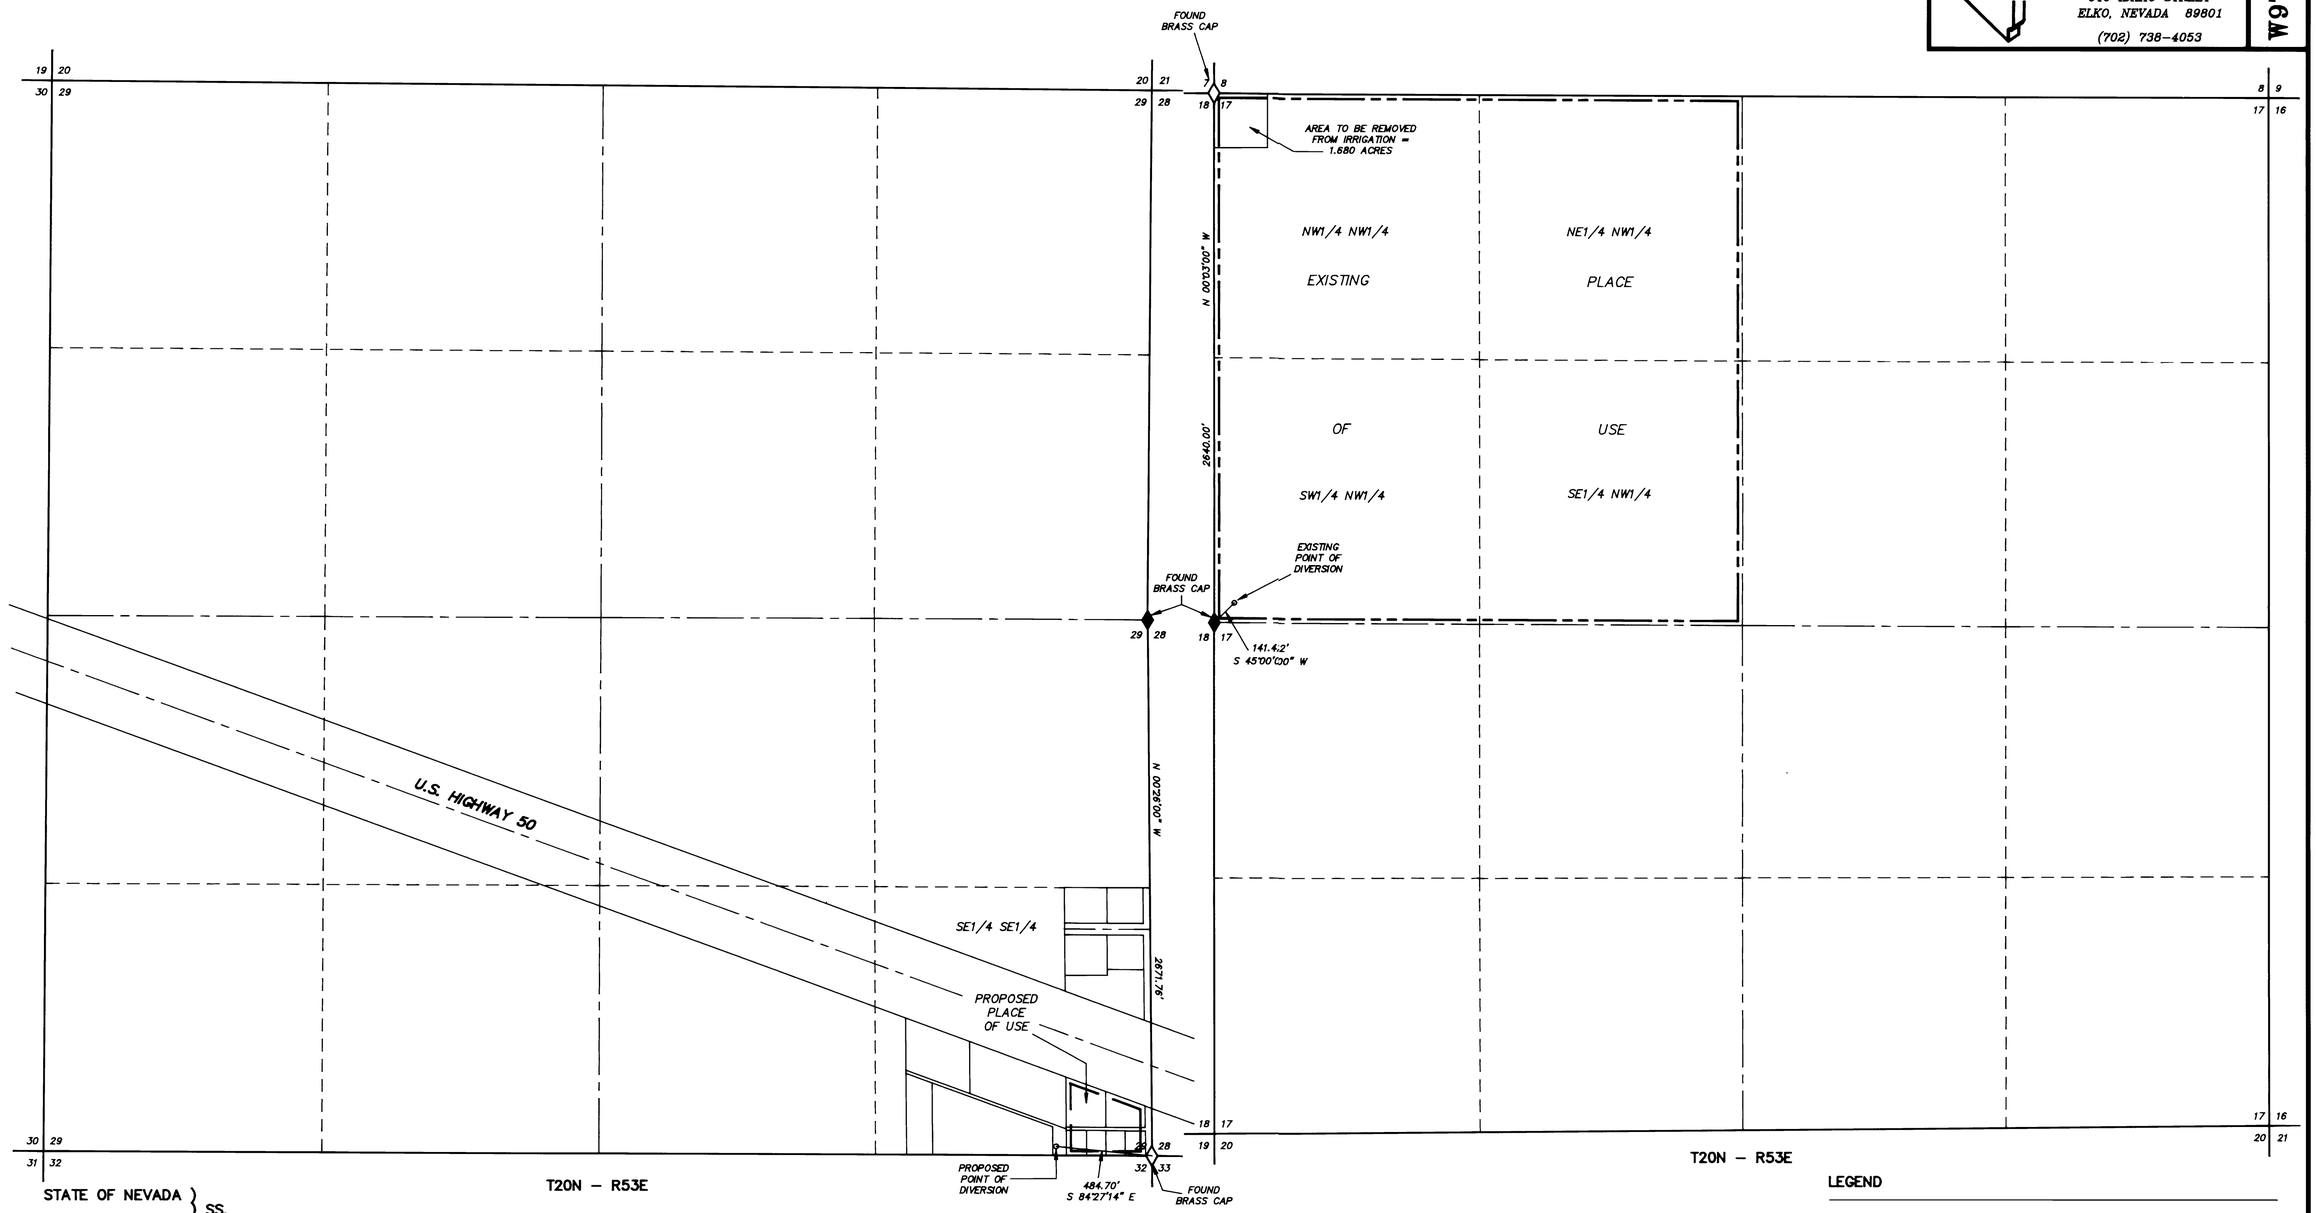

STATE OF NEVADA }
COUNTY OF ELKO } SS.

I, ROBERT E. MORLEY, BEING FIRST DULY SWORN, DEPOSE AND SAY THAT THIS MAP, CONSISTING OF 1 SHEET, NUMBERED FROM 1 TO 1, INCLUSIVE, HAS BEEN CORRECTLY DRAWN TO THE DESIGNATED SCALE FROM FIELD NOTES OF A SURVEY MADE BY ME, OR UNDER MY SUPERVISION AND DIRECTION, BETWEEN THE 23RD DAY OF MAY, 1997 AND THE 24TH DAY OF MAY, 1997; THAT IT TRULY AND CORRECTLY REPRESENTS THE PROPOSED LOCATION AND EXTENT OF THE WORKS USED TO DIVERT WATER FROM UNDERGROUND, IN ELKO COUNTY, NEVADA, BY EDWARD B. ANDERSON, FOR DOMESTIC PURPOSES. THAT THE PROPOSED POINT OF DIVERSION, THE APPROXIMATE LOCATION AND SIZE OF THE DIVERTING CHANNEL OR OTHER CONDUIT, THE PLACE AND MANNER OF USE, AND THE LOCATION AND NAMES OF ALL OTHER WORKS OR STREAMS WHICH ARE CROSSED BY, OR CONNECTED WITH THE SAID WORKS, ARE FULLY AND CORRECTLY DESIGNATED THEREON.

Robert E. Morley

STATE WATER RIGHT SURVEYOR NO. 668

PROFESSIONAL LAND SURVEYOR ROBERT E. MORLEY 6/2/97 No.6203 STATE OF NEVADA

SUBSCRIBED AND SWORN TO BEFORE ME

THIS 2nd DAY OF June, 1997.

Linda L. Reynolds

NOTARY PUBLIC IN AND FOR ELKO COUNTY, NEVADA.
MY COMMISSION EXPIRES MAY 5, 2001.

LINDA L. REYNOLDS
Notary Public
State of Nevada
Elko County, Nevada
93-1243-8
My appointment expires May 5, 2001

N

1"=400'

BASIS OF BEARINGS : THE LINE BETWEEN THE FOUND SOUTHEAST CORNER AND THE FOUND EAST 1/4 CORNER OF SECTION 29, T20N – R53E, MDB & M., TAKEN AS N 00°26' 00" W, AND THE LINE BETWEEN THE FOUND NORTHWEST CORNER AND THE FOUND WEST 1/4 CORNER OF SECTION 17, T20 – R53E, MDB & M. TAKEN AS N 00°03' 00" W, AS SHOWN ON THE EXCEPTED G. L. O. PLAT.

LEGEND

PROPOSED PLACE OF USE =

EXISTING PLACE OF USE =

400 0 400 800 1200 1600

SCALE: 1"=400'

STATE ENGINEERS USE

63164

FILED
JUN 6 1997
STATE ENGINEER'S OFFICE

MAP TO ACCOMPANY APPLICATION TO
CHANGE THE
POINT OF DIVERSION, PLACE OF USE, AND
MANNER OF USE OF A PORTION,
UNDER PERMIT NO. 24214, CERTIFICATE NO. 8174
FOR QUASI-MUNICIPLE USE
BY EDWARD B. ANDERSON
FROM UNDERGROUND
IN EUREKA COUNTY, NEVADA

67902 65771 63164