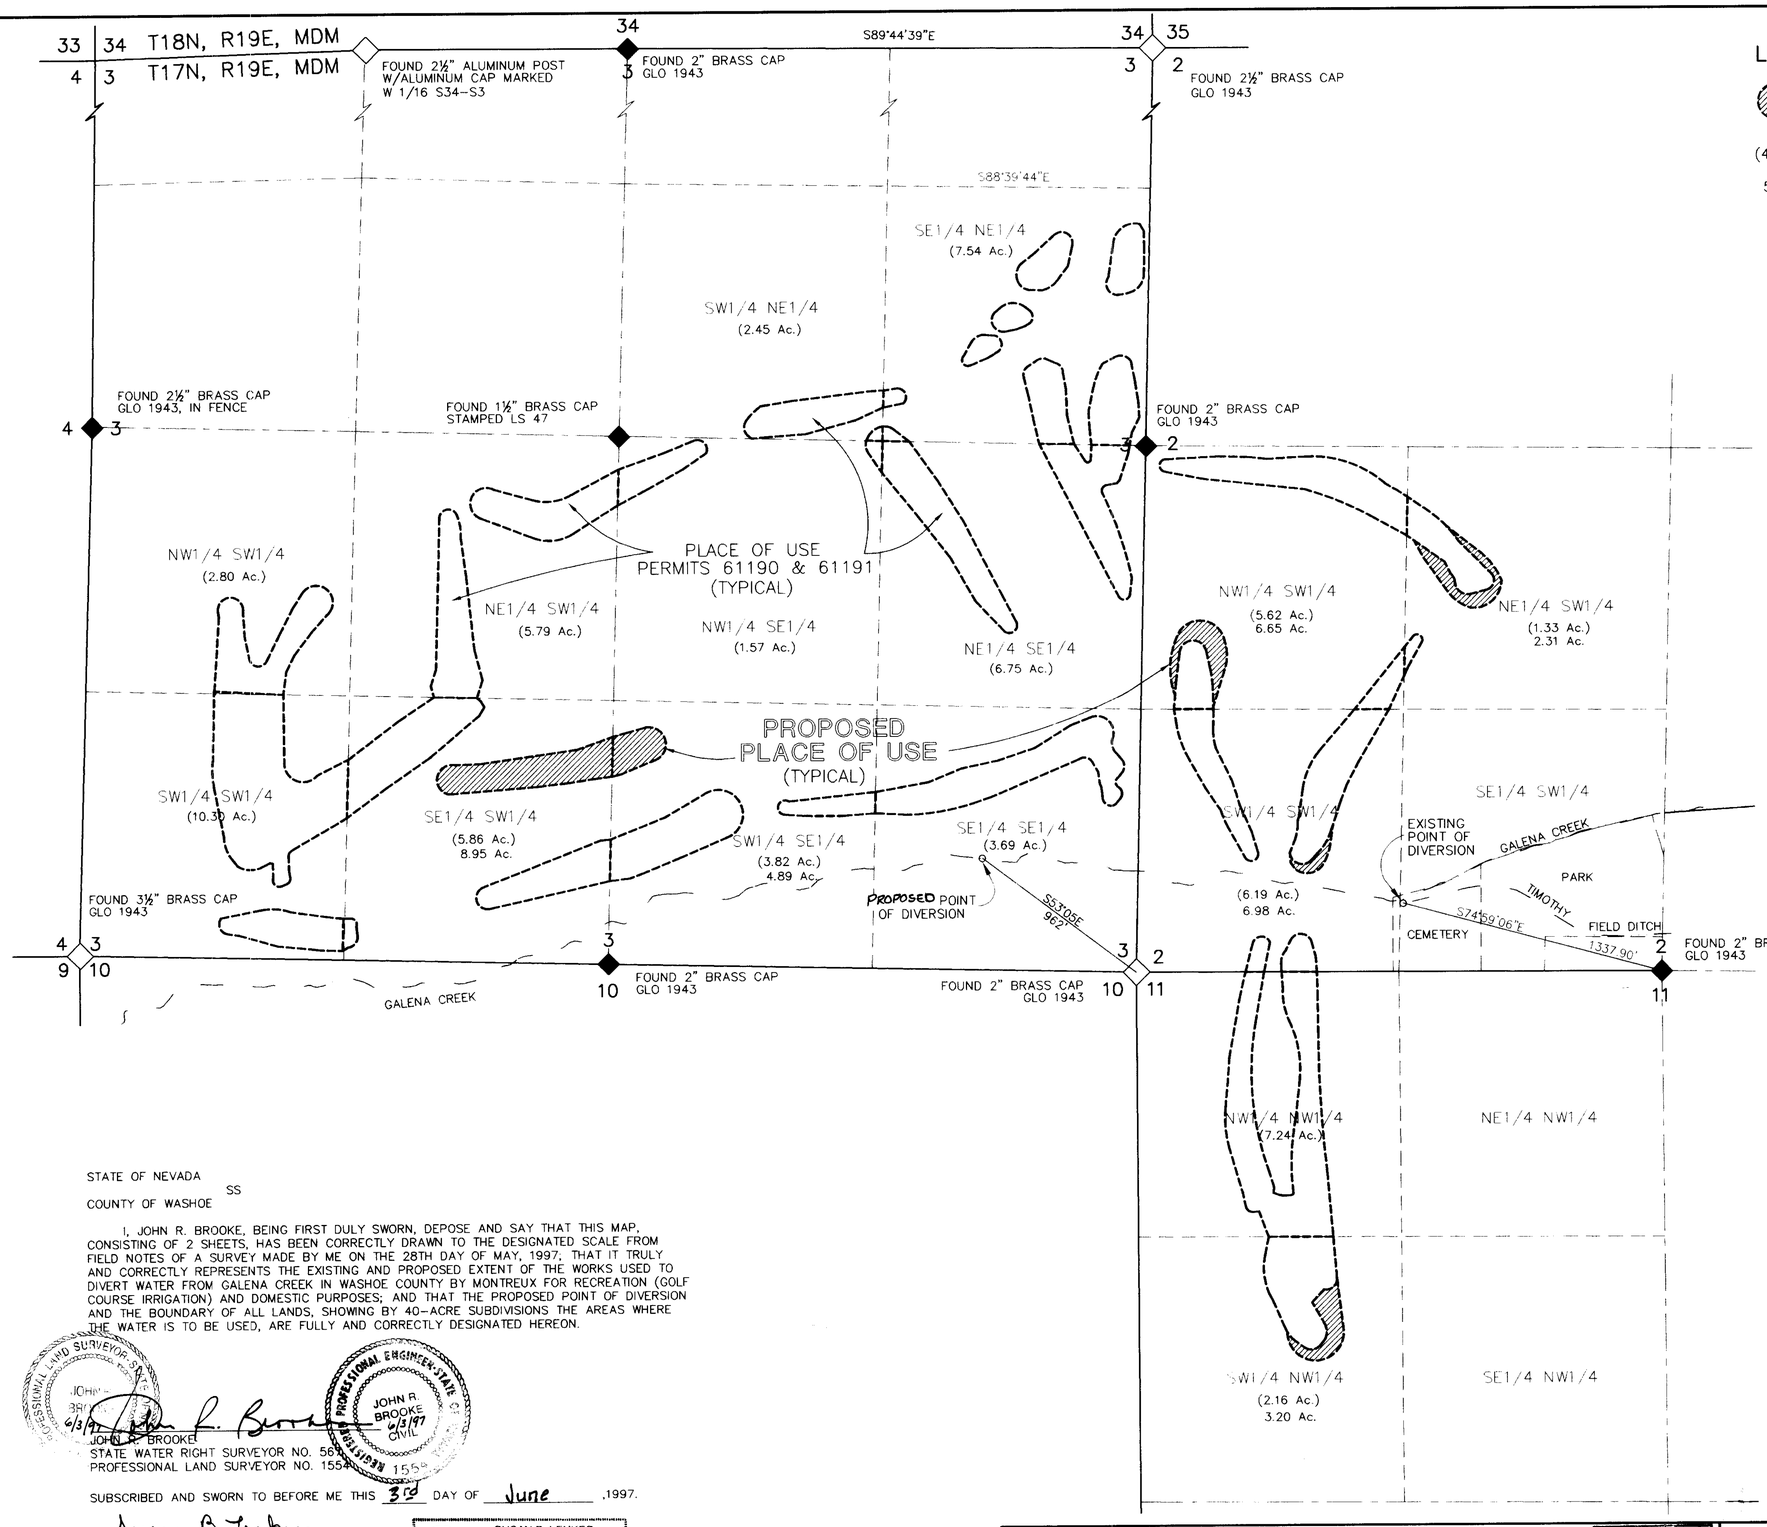

LEGEND

PROPOSED PLACE OF USE WATER RIGHTS AREA ADDED BY THIS APPLICATION

(4.76 Ac.) AREA PER PERMITS 61190 & 61191

5.39 Ac. NEW AREA PER THIS APPLICATION

BASIS OF BEARINGS

THE NORTH LINE AS SHOWN ON LAND MAP No. 64, "MAP OF DIVISION INTO LARGE PARCELS FOR HARRY P. & VIOLET CALLAHAN" DOCUMENT No. 923996 OFFICIAL RECORDS OF WASHOE COUNTY i.e. S89°44'39"E

GRAPHIC SCALE

400 0 200 400 800

(IN FEET)
1 inch = 400 ft.

STATE OF NEVADA
SS
COUNTY OF WASHOE

I, JOHN R. BROOKE, BEING FIRST DULY SWORN, DEPOSE AND SAY THAT THIS MAP, CONSISTING OF 2 SHEETS, HAS BEEN CORRECTLY DRAWN TO THE DESIGNATED SCALE FROM FIELD NOTES OF A SURVEY MADE BY ME ON THE 28TH DAY OF MAY, 1997; THAT IT TRULY AND CORRECTLY REPRESENTS THE EXISTING AND PROPOSED EXTENT OF THE WORKS USED TO DIVERT WATER FROM GALENA CREEK IN WASHOE COUNTY BY MONTREUX FOR RECREATION (GOLF COURSE IRRIGATION) AND DOMESTIC PURPOSES; AND THAT THE PROPOSED POINT OF DIVERSION AND THE BOUNDARY OF ALL LANDS, SHOWING BY 40-ACRE SUBDIVISIONS THE AREAS WHERE THE WATER IS TO BE USED, ARE FULLY AND CORRECTLY DESIGNATED HEREON.

PROFESSIONAL LAND SURVEYOR STATE OF NEVADA JOHN R. BROOKE 3801 6/3/97

PROFESSIONAL ENGINEER-STATE OF NEVADA JOHN R. BROOKE 6/3/97 CIVIL REGISTERED 1559

John R. Brooke
JOHN R. BROOKE
STATE WATER RIGHT SURVEYOR NO. 563
PROFESSIONAL LAND SURVEYOR NO. 1559

SUBSCRIBED AND SWORN TO BEFORE ME THIS 3rd DAY OF June ,1997.

Susan B Lenker
NOTARY PUBLIC

MY COMMISSION EXPIRES: JAN 23, 1999

SUSAN B. LENKER
Notary Public - State of Nevada
Appointment Recorded in Washoe County
MY APPOINTMENT EXPIRES JAN. 23, 1999

STATE ENGINEER'S USE

FILED
AUG 22 1997
STATE ENGINEER'S OFFICE

MAP TO ACCOMPANY APPLICATION
TO CHANGE POINT OF DIVERSION,
PLACE OF USE AND MANNER OF USE
UNDER ORR DITCH DECREE
A PORTION OF CLAIM NUMBER 648
FOR RECREATION (GOLF COURSE IRRIGATION)
AND DOMESTIC PURPOSES
BY MONTREUX
FROM GALENA CREEK
IN WASHOE COUNTY, NEVADA

80947 57745T 63165

DWG F:\SUR7\2076047\DWG\MGC1_WR 5-27-97

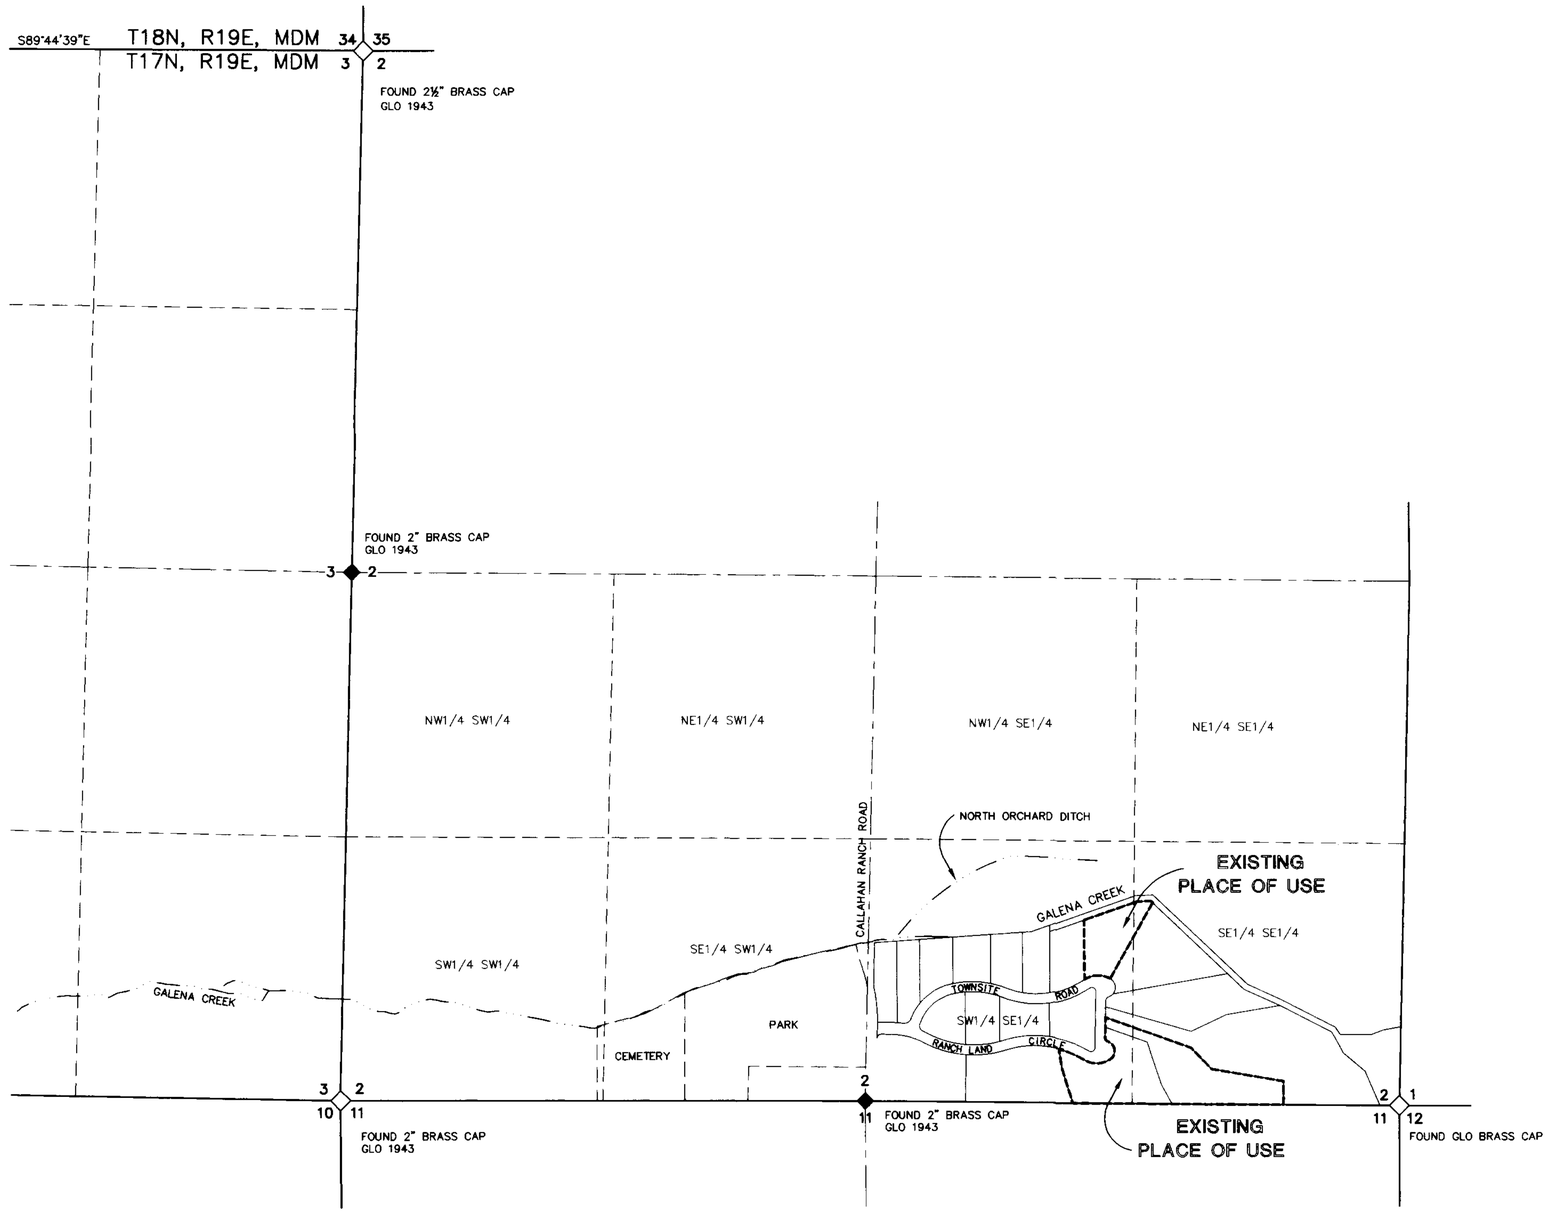

BASIS OF BEARINGS

THE NORTH LINE AS SHOWN ON LAND MAP No. 64, "MAP OF DIVISION INTO LARGE PARCELS FOR HARRY P. & VIOLET CALLAHAN" DOCUMENT No. 923996 OFFICIAL RECORDS OF WASHOE COUNTY i.e. S89°44'39"E

GRAPHIC SCALE

400 0 200 400 800

(IN FEET)
1 inch = 400 ft.

FILED
AUG 22 1997
STATE ENGINEER'S OFFICE

STATE ENGINEER'S USE

JS 9-30-97 SEE MAP 45374 FOR EXISTING POU for CLAIMS 648/649
45 afs STRIPPED PROPORTIONALLY @ 0.641 af/ac
FROM ENTIRE POU.

MAP TO ACCOMPANY APPLICATION
TO CHANGE POINT OF DIVERSION,
PLACE OF USE AND MANNER OF USE
UNDER ORR DITCH DECREE
A PORTION OF CLAIM 648
FOR RECREATION (GOLF COURSE IRRIGATION)
AND DOMESTIC PURPOSES
BY MONTREUX
FROM GALENA CREEK
IN WASHOE COUNTY, NEVADA

DWG: F:\SURV\2076047\DWG\MGC3_WR 5-27-97

63165