STATE OF NEVADA

SS.

COUNTY OF WHITE PINE

Township 2 North, Range 67 East, M.D.B.& M.

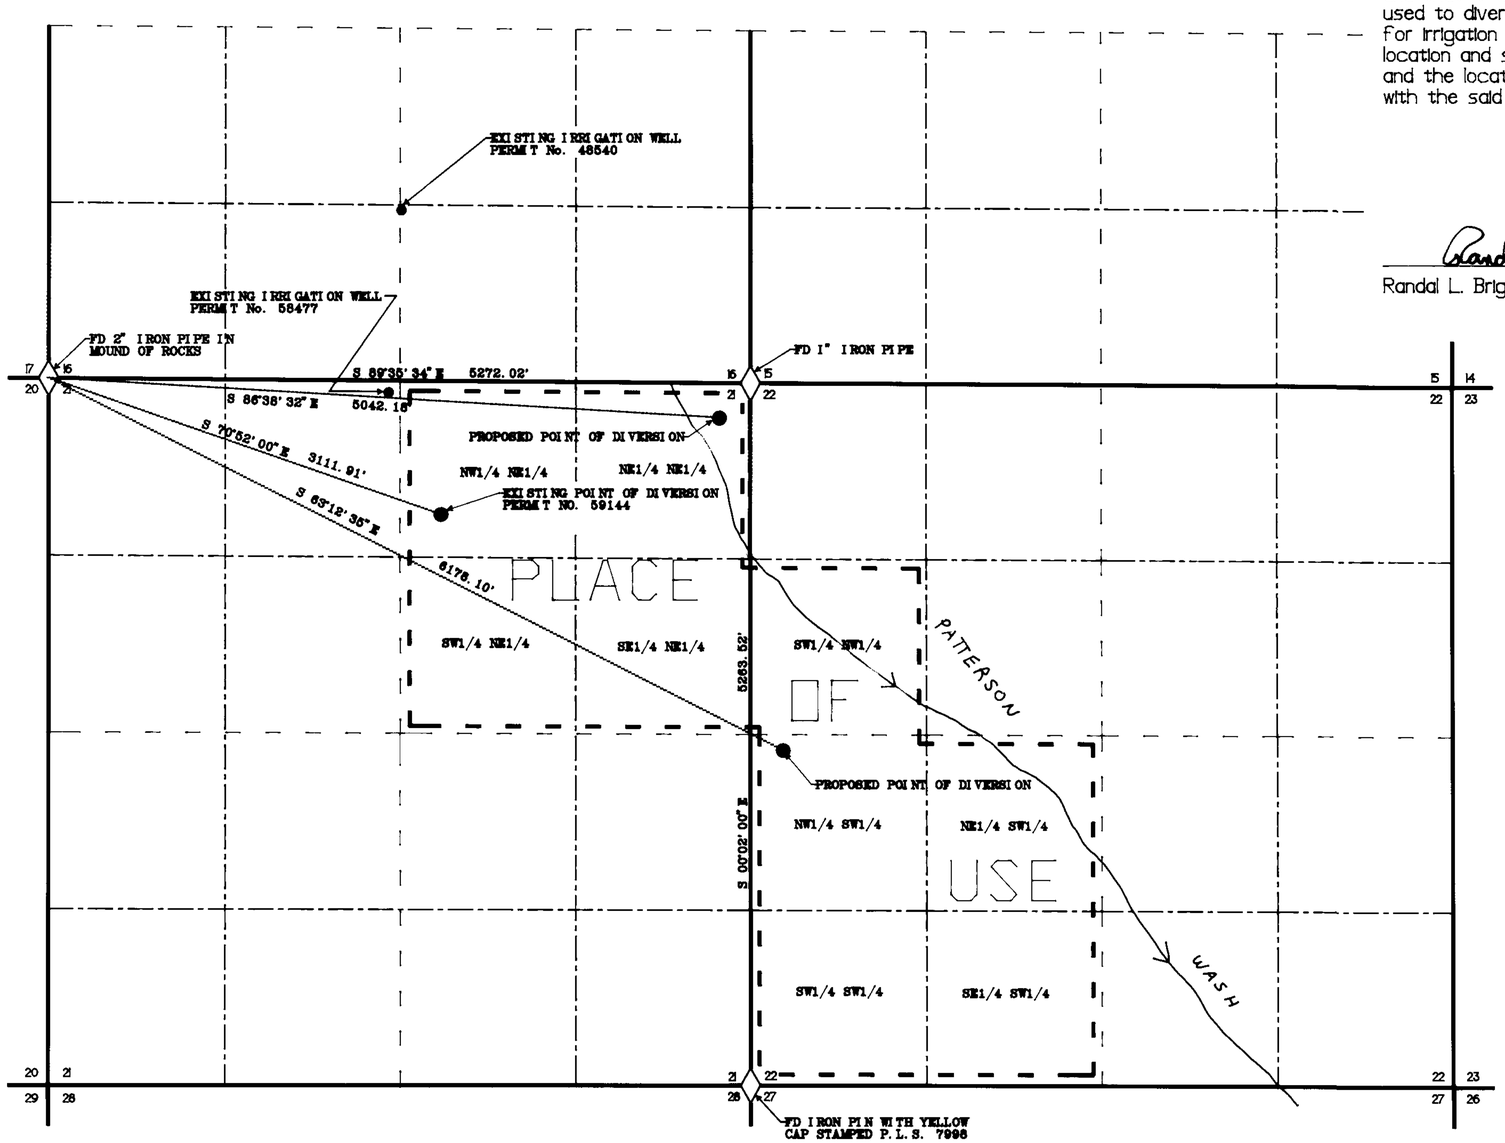

I Randal L. Briggs, being first duly sworn, depose and say that this map, consisting of one sheet, inclusive, has been correctly drawn to the designated scale from field notes of a survey made by me, (or under my supervision and direction), on the 31st day of May, 1997 and that it truly and correctly represents the proposed location and extent of the works used to divert water from an underground source in Lincoln County, by Ruby Lister for irrigation purposes. That the proposed point of diversion, the approximate location and size of the diverting channel or other conduit, the place of use and manner of use and the location and names of all other works or streams which are crossed by or connected with the said works, are fully and correctly designated thereon.

Randal L Briggs 6-16-97

Randal L. Briggs No. 875 Nevada State Water Rights Surveyor Date

Subscribed and sworn to before me
this 16th day of June, 1997
Notary Public in and for White Pine County, Nevada.

BRUCE W. HENDRIX
Notary Public - State of Nevada
Appointment Recorded in White Pine County
No. 88-2001-11 Expires Sept. 3, 1997

Bruce W. Hendrix

RANDAL L. BRIGGS 6-16-97 No. 7998 PROFESSIONAL LAND SURVEYOR STATE OF NEVADA

BASIS OF BEARINGS
SOLAR OBSERVATION

N

0 300 600 1200
SCALE ~ 1" = 600'

STATE ENGINEERS USE

FILED AUG 29 1997 STATE ENGINEER'S OFFICE

63199 & 63200

SURVEYED & MAPPED BY ROBISON PROFESSIONAL COMPLEX
1095 AVE. F, ELY, NEVADA 89301
Phone: (702) 289-3694
Fax: (702) 289-3694
FIELDWORK : LEONARD
JUNE 1997

MAP TO ACCOMPANY APPLICATION
to CHANGE POINT OF DIVERSION
from UNDERGROUND SOURCES
for IRRIGATION PURPOSES
by RUBY LISTER
under APPLICATION NO. 59144
in SEC 21 & 22, T.2N., R.67E., M.D.B.& M
LINCOLN COUNTY, NEVADA.

63200 63199