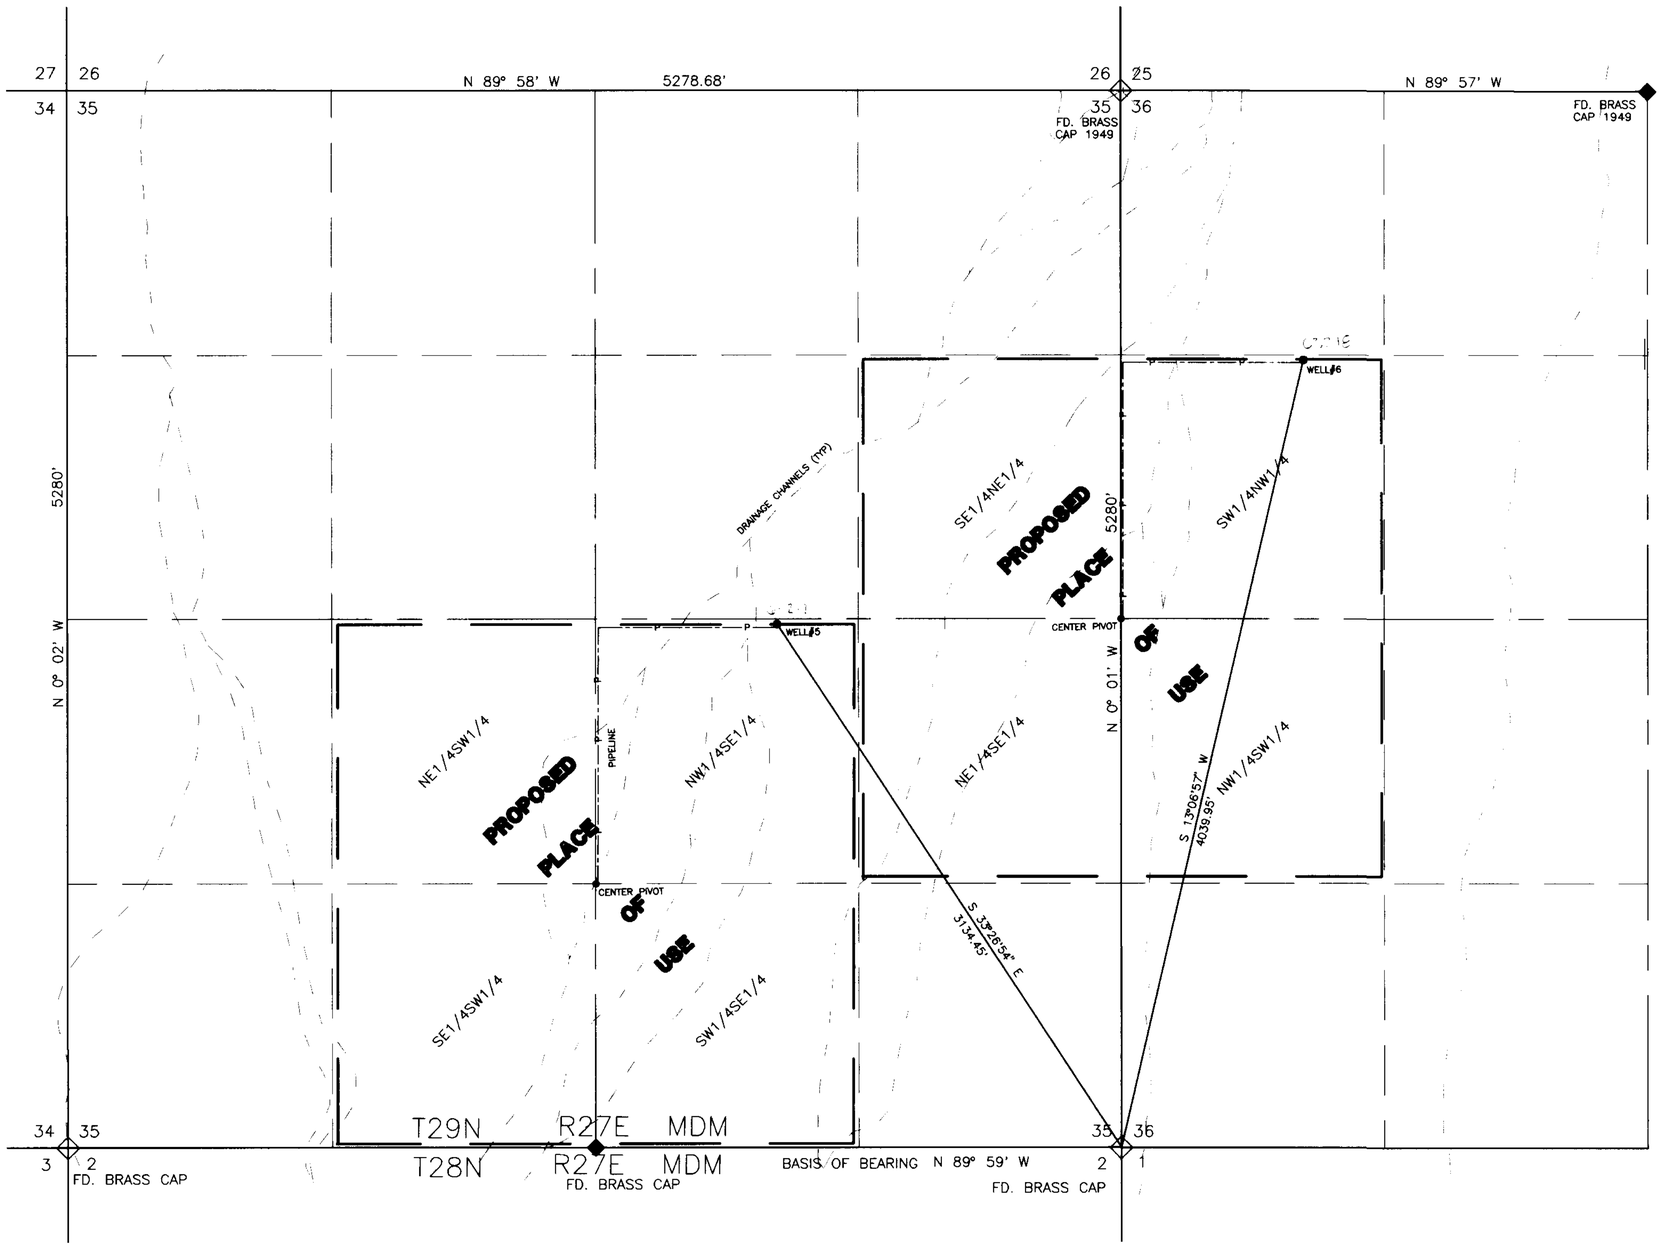


## BASIS OF BEARINGS

GLO PLAT #0602
OCT. 23, 1929
T.28 N./,R.27 E., MDM
GLO PLAT 602A
DEC. 9, 1953
T.29 N., R.27 E., MDM

## LEGEND

● PROPOSED WELL AND POINT OF DIVERSION

STATE OF NEVADA
SS
COUNTY OF WASHOE

I, Richard W. Arden, being first duly sworn, depose and say that this map, consisting of 2 sheets, numbered from 1 to 2, inclusive, has been correctly drawn to the designated scale from field notes of a survey made by me, or under my supervision and direction, between the 5th day of Sept. 1997, and the 9th day of Sept. 1997; that it truly and correctly represents the proposed location and intent of the works used to divert water from underground source, in Pershing County, Nevada, by William G. Anderson, for irrigation purposes. That all other works or streams which are crossed by or connected with said work, and the boundary, area and kind of culture of lands irrigated, are correctly shown and designated hereon.

RICHARD W. ARDEN
STATE WATER RIGHTS SURVEYOR NO. 307
PROFESSIONAL LAND SURVEYOR NO. 1643

Subscribed and sworn to before me this 10th day of Sept., 1996.

NOTARY PUBLIC

My commission expires: 6/25/99

CAROL ANN ADAMS
Notary Public - State of Nevada
Appointment Recorded in Washoe County
MY APPOINTMENT EXPIRES JUNE 25, 1999

GRAPHIC SCALE

400 0 200 400 800 1600

( IN FEET )
1 inch = 400 ft.

STATE ENGINEER'S USE

FILED
SEP 12 1997
STATE ENGINEER'S OFFICE

MAP TO ACCOMPANY APPLICATION
TO APPROPRIATE WATER FOR
IRRIGATION USE
BY WILLIAM G. ANDERSON
FROM UNDERGROUND SOURCE
PERSHING COUNTY, NEVADA

Stantech Consulting Inc.
950 Industrial Way
Sparks, Nevada 89431 USA
Phone: (702) 358-6931

DWG: F:\SURY\000000\DWG\WR 7-09-96

63218 63217 63216 63215 63214 63213




**BASIS OF BEARINGS**

GLO PLAT #0602
OCT. 23, 1929
T.28 N./,R.27 E., MDM
GLO PLAT 602A
DEC. 9, 1953
T.29 N., R.27 E., MDM

**LEGEND**

● PROPOSED WELL AND POINT OF DIVERSION

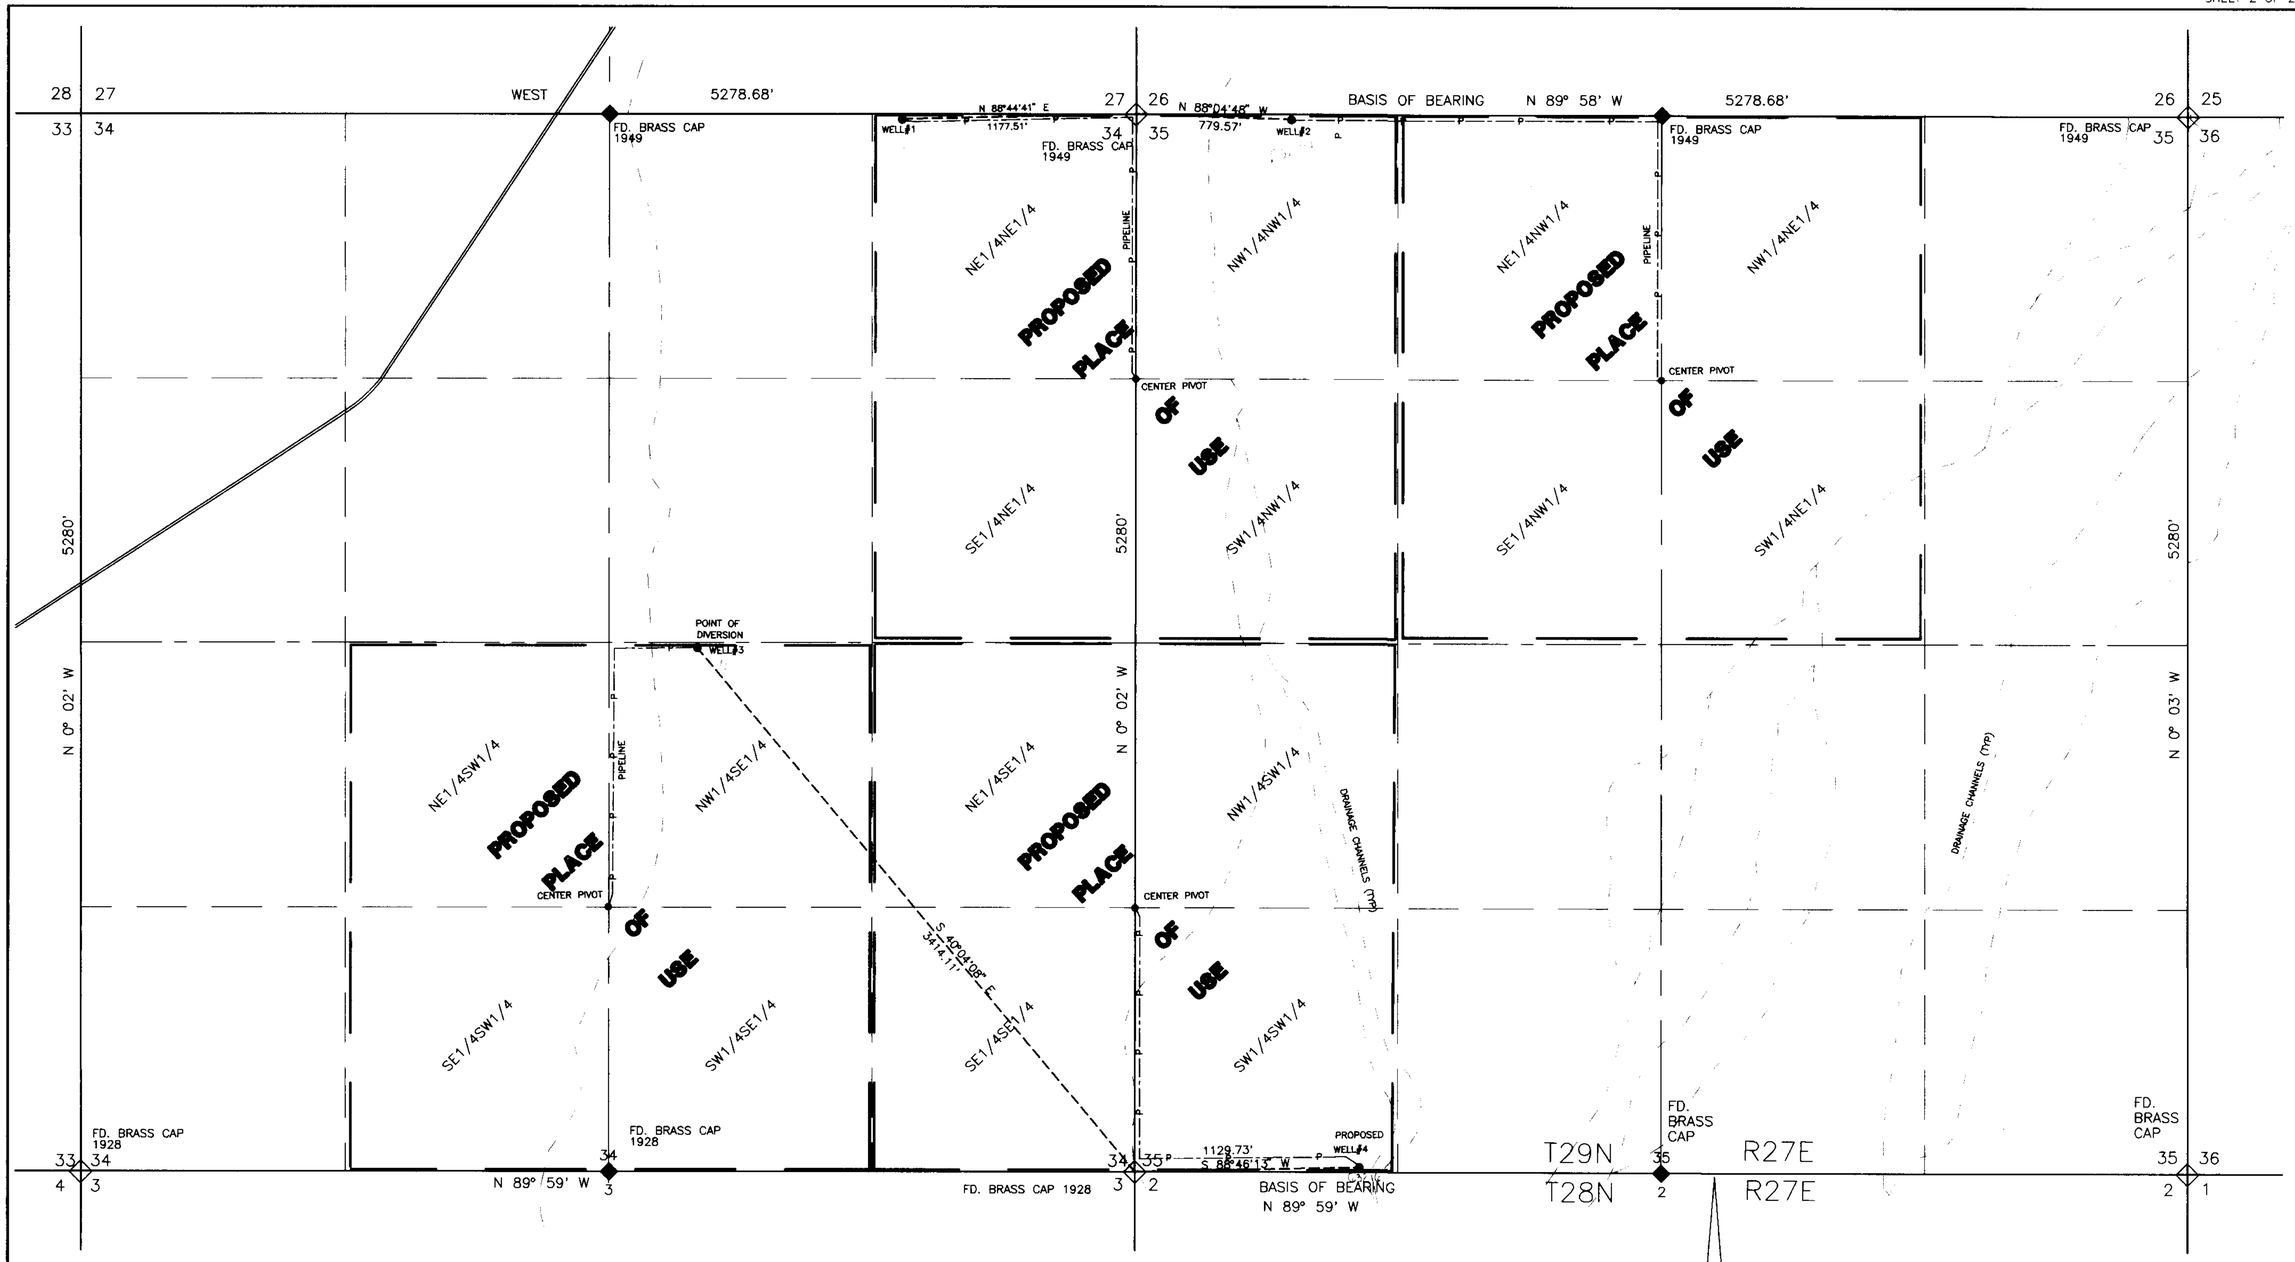GRAPHIC SCALE

400 0 200 400 800 1600

( IN FEET )
1 inch = 400 ft.

STATE ENGINEER'S USE

FILED
SEP 12 1997
STATE ENGINEER'S OFFICE

MAP TO ACCOMPANY APPLICATION
TO APPROPRIATE WATER FOR
IRRIGATION USE
BY WILLIAM G. ANDERSON
FROM UNDERGROUND SOURCE
PERSHING COUNTY, NEVADA

Stantech Consulting Inc.
950 Industrial Way
Sparks, Nevada 89431 USA
Phone: (702) 358-6931

DWG: F:\SUR7\0000000\DWG\WR 7-09-96

63218 63217 63216 63215 63214 63213