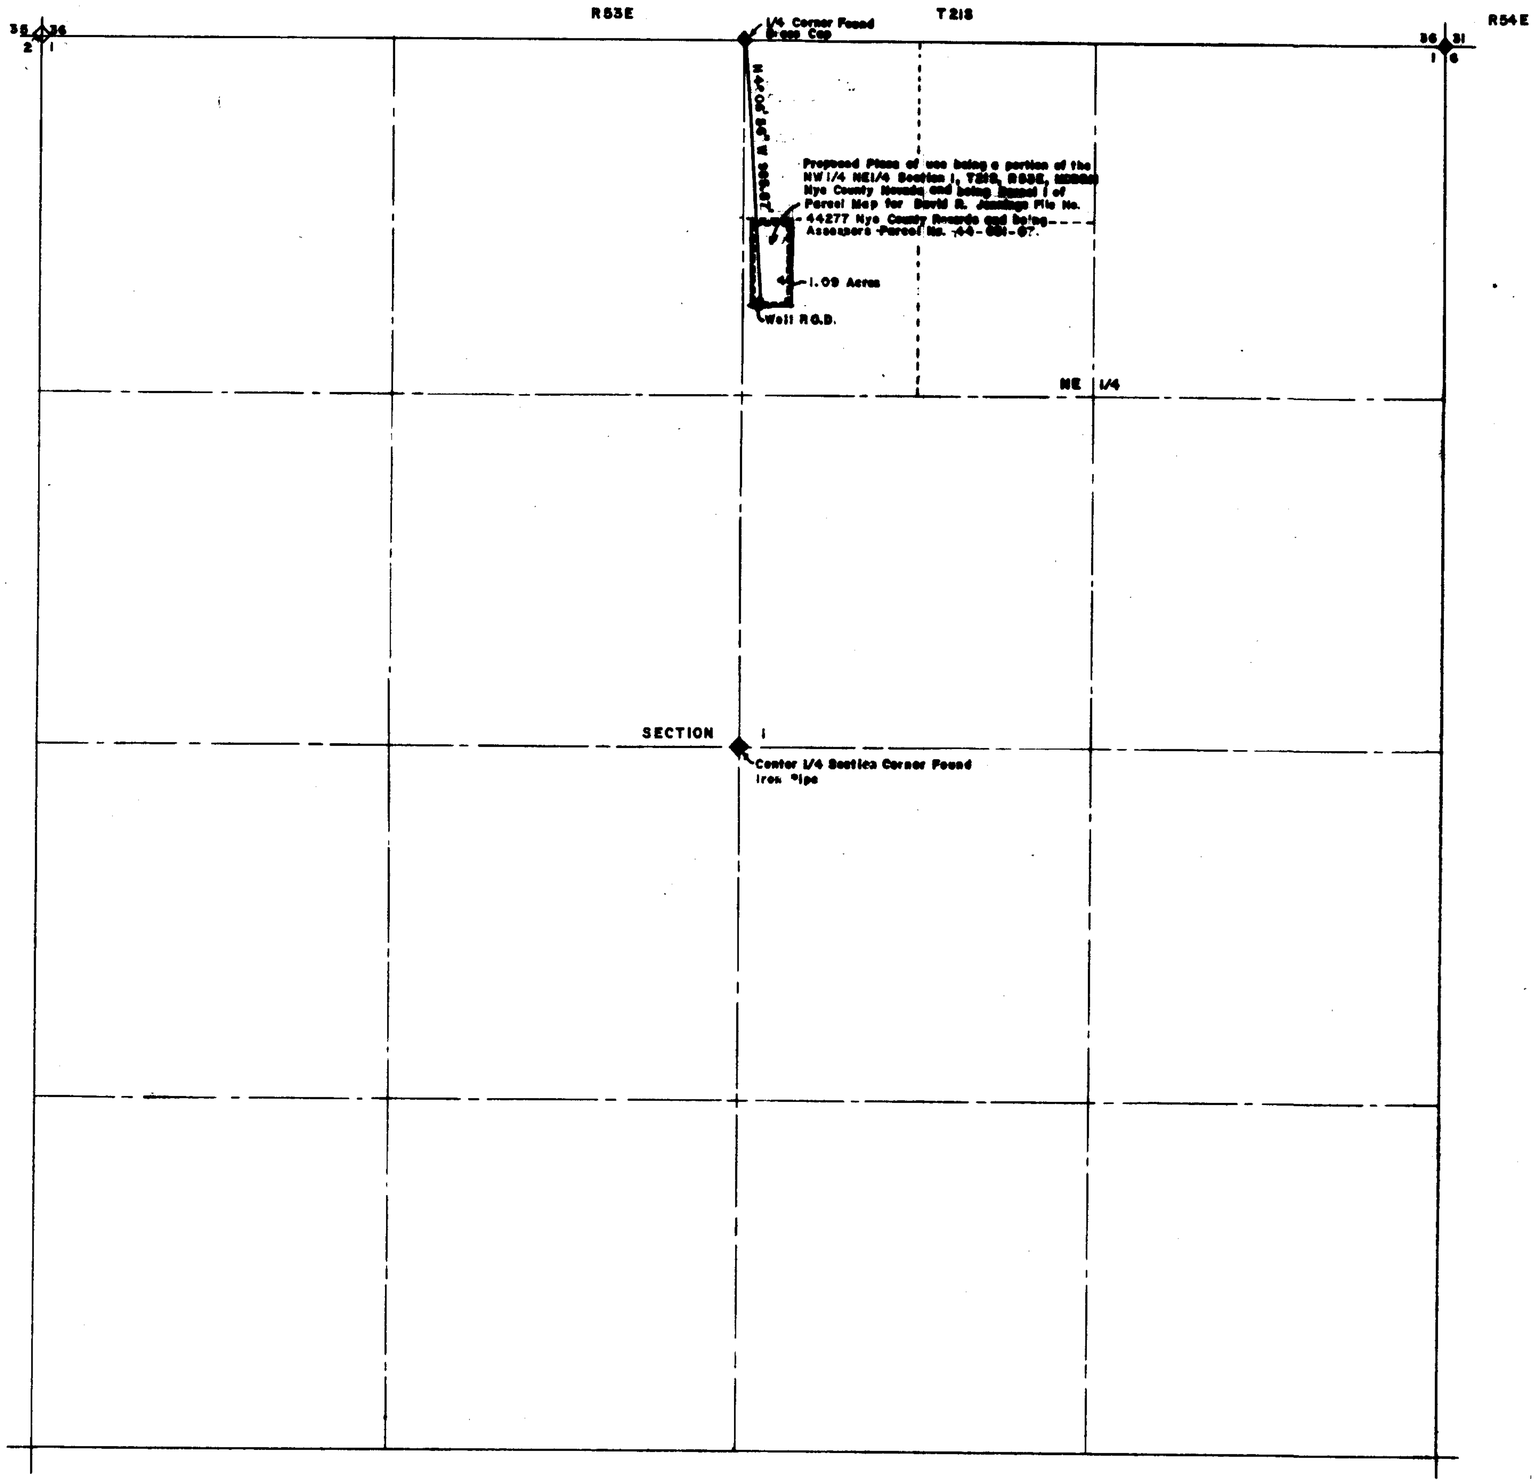

N

BASIS OF BEARING

N0°08'38"W being the West line of the NE1/4 of Section 1, T21S, R53E, MDB&M per Parcel Map for David R. Jennings File No. 44277 Nye County Records.

STATE OF NEVADA }
COUNTY OF NYE }

I, Charles L. Thomsen, being first duly sworn, depose and say that site inspections have been made by me, between May 5, 1997 and May 28, 1997 the [illegible] location of each reference monument has been verified by site inspection; that the point of diversion and place of use site has been inspected; that this map, consisting of one sheet, has been correctly drawn to the designated scale from surveying calculation notes prepared by me, relying upon analysis of recorded survey maps and other recorded surveying documents in the office of the Nye County Recorder; that this map truly and correctly represents the proposed location and extent of the works used to divert water from underground, in Nye County Nevada by David R. Jennings for domestic and commercial purposes. That the proposed point of diversion, the place and manner of use are correctly designated thereon.

Charles L. Thomsen
(State Water Right Surveyor)

REGISTERED PROFESSIONAL ENGINEER STATE OF NEVADA
CHARLES L. THOMSEN
CIVIL
No. 7384

7-11-1997

Subscribed and sworn to before me
this 10 DAY OF July, 1997

Notary Public in and for NYE County, State of Nevada
My Commission Expires Feb. 26, 2001.

NOTARY PUBLIC
STATE OF NEVADA
County of Nye
David F. Scarborough Jr.
My Appt. Expires
February 26, 2001
No.: 97-0400-14

63246

FILED
JUL 15 1997
STATE ENGINEER'S OFFICE

RECEIVED
97 JUL 15 AM 11:51
STATE ENGINEER'S OFFICE

(8)

MAP TO ACCOMPANY APPLICATION TO APPROPRIATE WATER
FOR DOMESTIC AND COMMERCIAL USE
BY DAVID R. JENNINGS
FROM UNDERGROUND SOURCE
IN NYE COUNTY NEVADA

63246