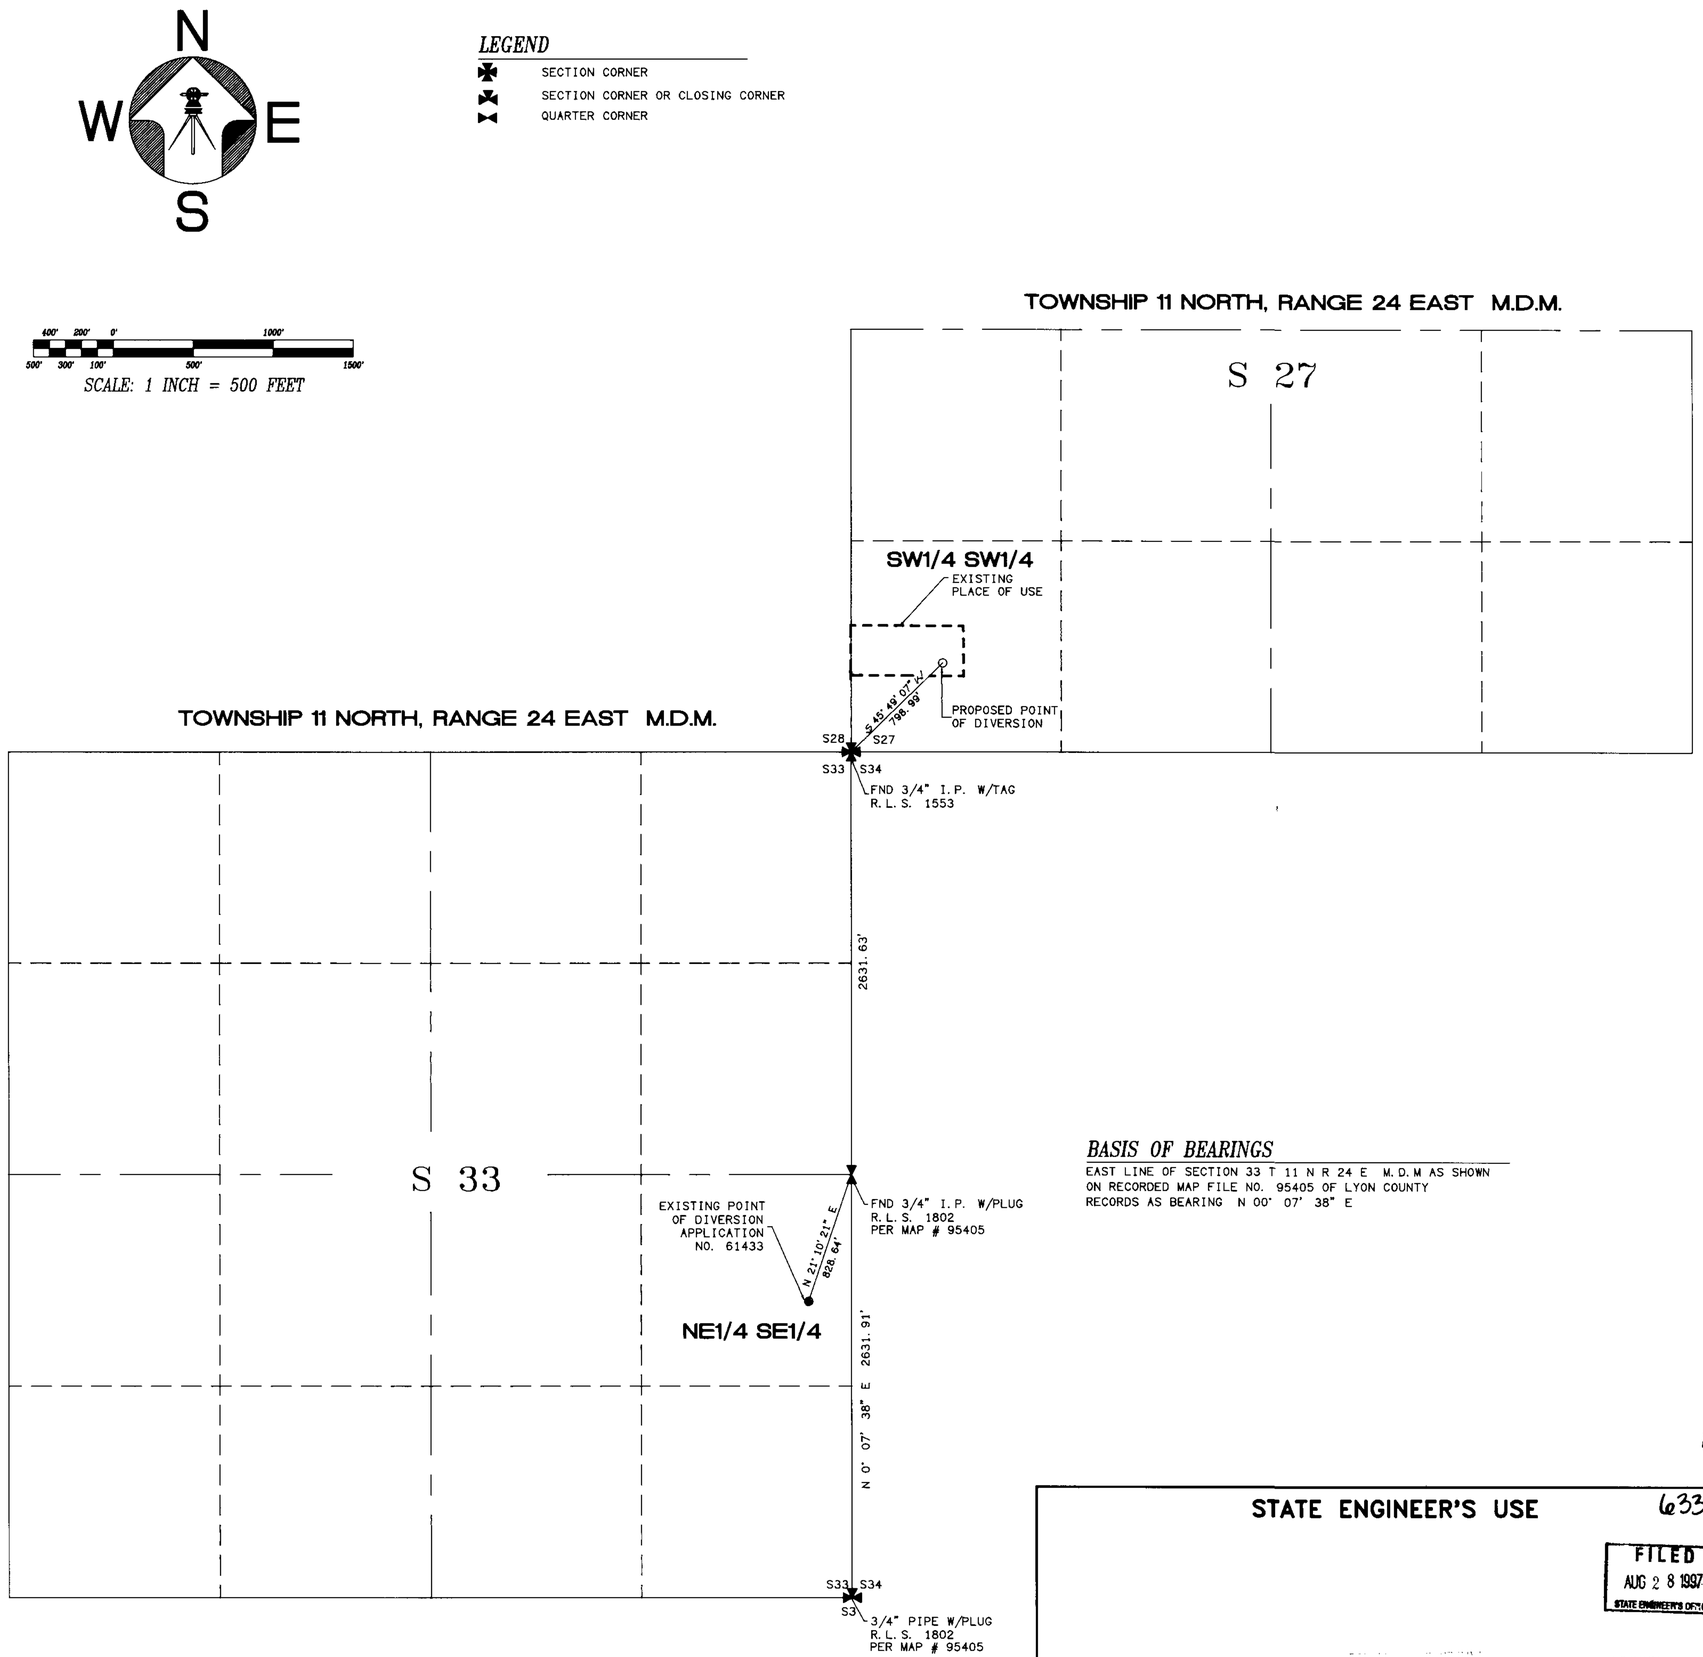

BASIS OF BEARINGS

EAST LINE OF SECTION 33 T 11 N R 24 E M.D.M AS SHOWN ON RECORDED MAP FILE NO. 95405 OF LYON COUNTY RECORDS AS BEARING N 00° 07' 38" E

STATE OF NEVADA }
COUNTY OF LYON } SS

I, Rick P. Christian, being first duly sworn, do depose and say that this map has been correctly drawn to the designated scale from field notes of a survey made under my direction on July 30, 1997, that it truly and correctly represents the extent and location of proposed works to change THE POINT OF DIVERSION & MANNER OF USE OF WATERS HERETO FOR APPROPRIATED under application no. 61433 for irrigation and domestic purposes by Rex A. Hartwick and Sandy J Hartwick from an underground source in Lyon County.

Rick P. Christian

Rick P. Christian Water right surveyor no. 993

PROFESSIONAL LAND SURVEYOR STATE OF NEVADA RICK P. CHRISTIAN 8/4/97 No. 11178

Subscribed and sworn to before me this 31st day of July, 1997

Kathy Hall
NOTARY PUBLIC

Denson Surveying
a professional corporation
SURVEYING & MAPPING
Yerington, Nevada
(702) 463-3611

JOB # 97074-115

STATE ENGINEER'S USE

63302

FILED
AUG 28 1997
STATE ENGINEER'S OFFICE

MAP TO ACCOMPANY APPLICATION TO CHANGE THE POINT OF DIVERSION & MANNER OF USE OF UNDERGROUND WATERS HERETOFOR APPROPRIATED UNDER APPLICATION #61433 FOR IRRIGATION AND DOMESTIC PURPOSES BY

REX A. HARTWICK
& SANDY J. HARTWICK
IN LYON COUNTY, NEVADA

63302