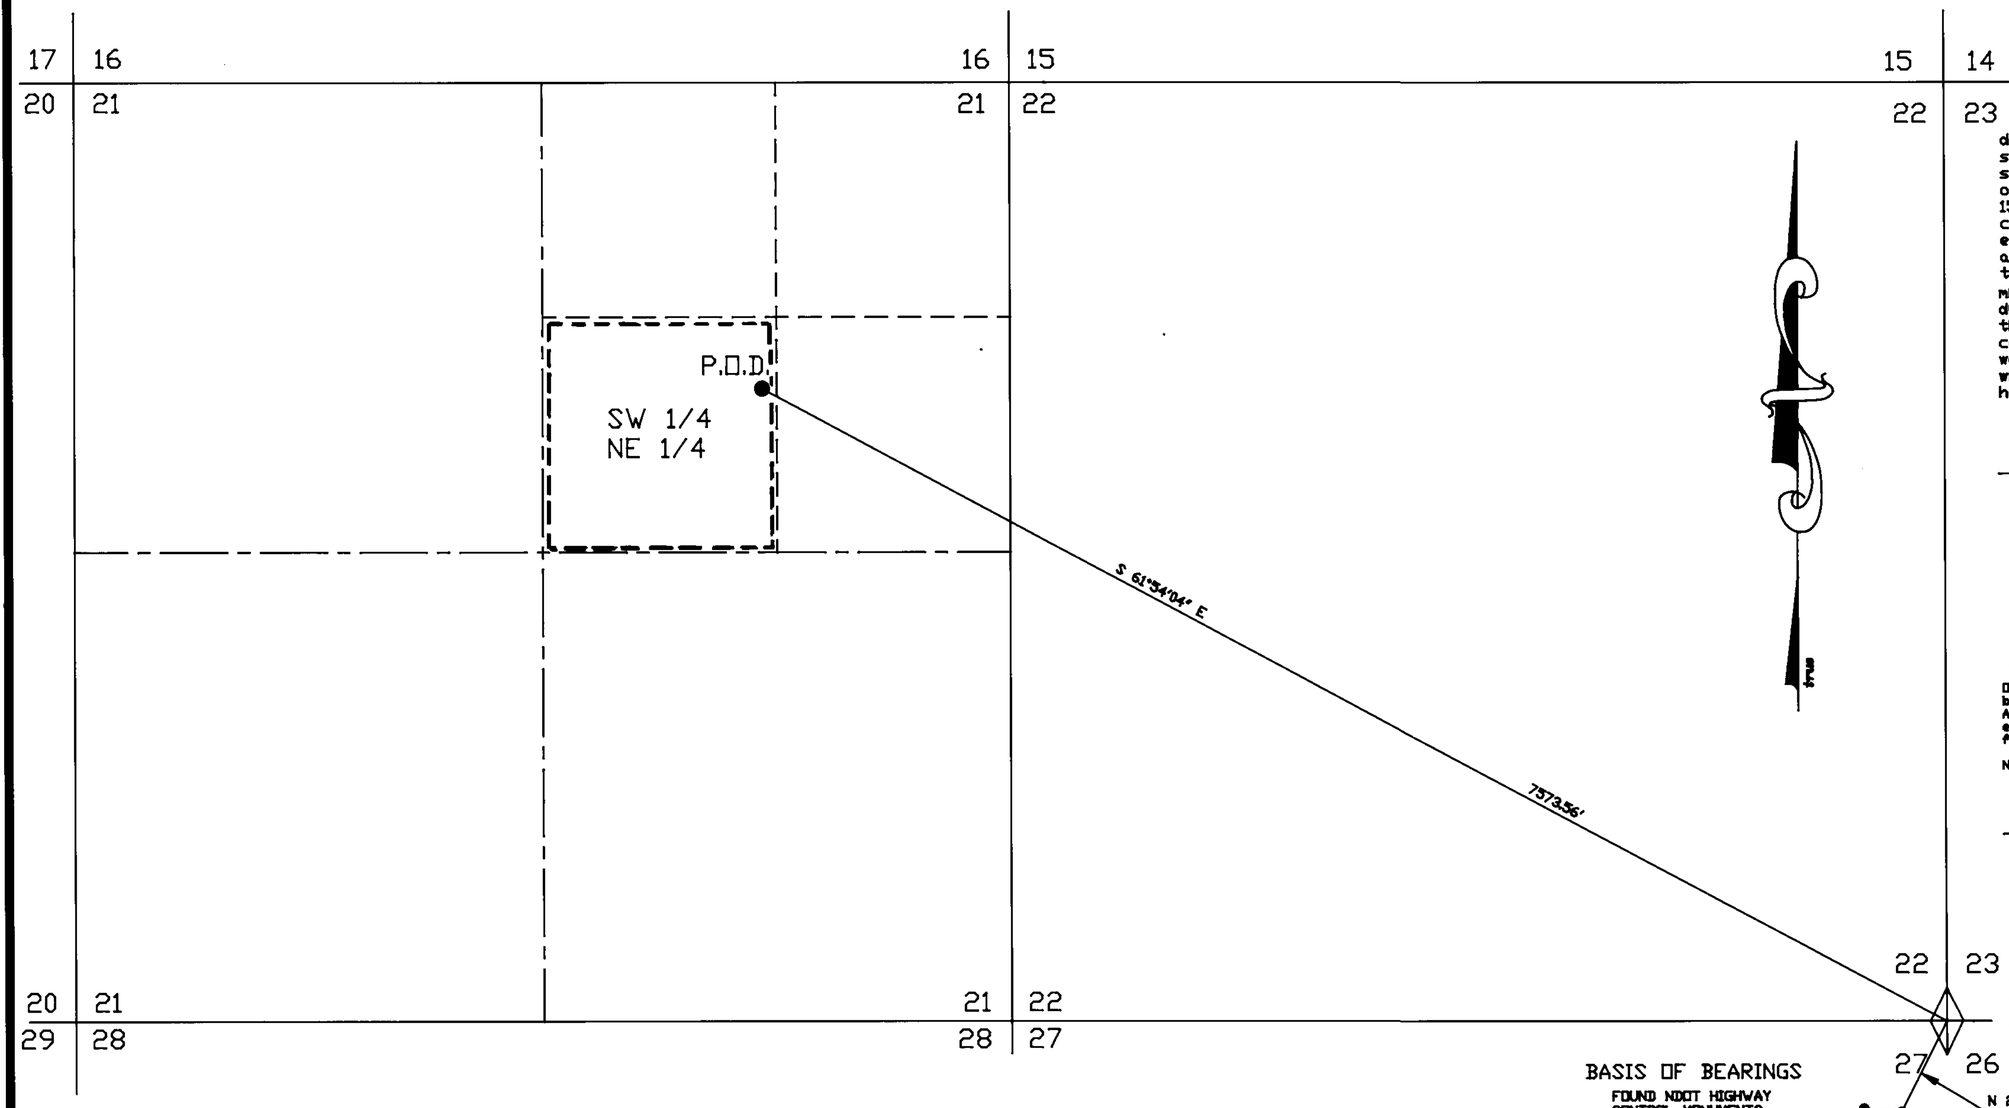

STATE OF NEVADA)
) SS.
COUNTY OF *CLARK*)

I, Kenneth L. Haskew, being first duly sworn, depose and say that this map, consisting of one sheet has been correctly drawn to the designated scale from field notes of a survey made by me, or under my supervision and direction, on the 15 th day of July 1997; that it truly and correctly represents the proposed location and extent of the works used to divert water from an underground source in the County of Esmeralda, the State of Nevada, by the Reina G Corporation for mining & milling purposes. That the proposed point of diversion and return, the location of the mill, the approximate size and capacity of the diverting conduit, and the location and names of all other works or streams which are crossed by or connected with said works, are fully and correctly designated hereon.

Kenneth L. Haskew

No. 3849

July 30 '97

ACKNOWLEDGEMENTS

On the 30th day of July, 1997, personally apeared before me, a notary public, Kenneth L. Haskew. After being duly sworn, he acknowledged that he executed this instrument freely and voluntarily for the purpose therein mentioned.

Notary public in and for *Clark* County, Nevada.

Marie E. Stolz

NOTARY PUBLIC
STATE OF NEVADA
County of Clark
MARIE E. STOLZ
My Appointment Expires Nov. 20, 2000

STATE ENGINEER'S USE 63319

FILED
AUG 12 1997
STATE ENGINEER'S OFFICE

MAP
to
ACCOMPANY APPLICATION
to APPROPRIATE WATER
FOR MINING & MILLING PURPOSES
BY REINA G CORPORATION
FROM AN UNDERGROUND SOURCE
IN ESMERALDA COUNTY, NEVADA

#567

63319