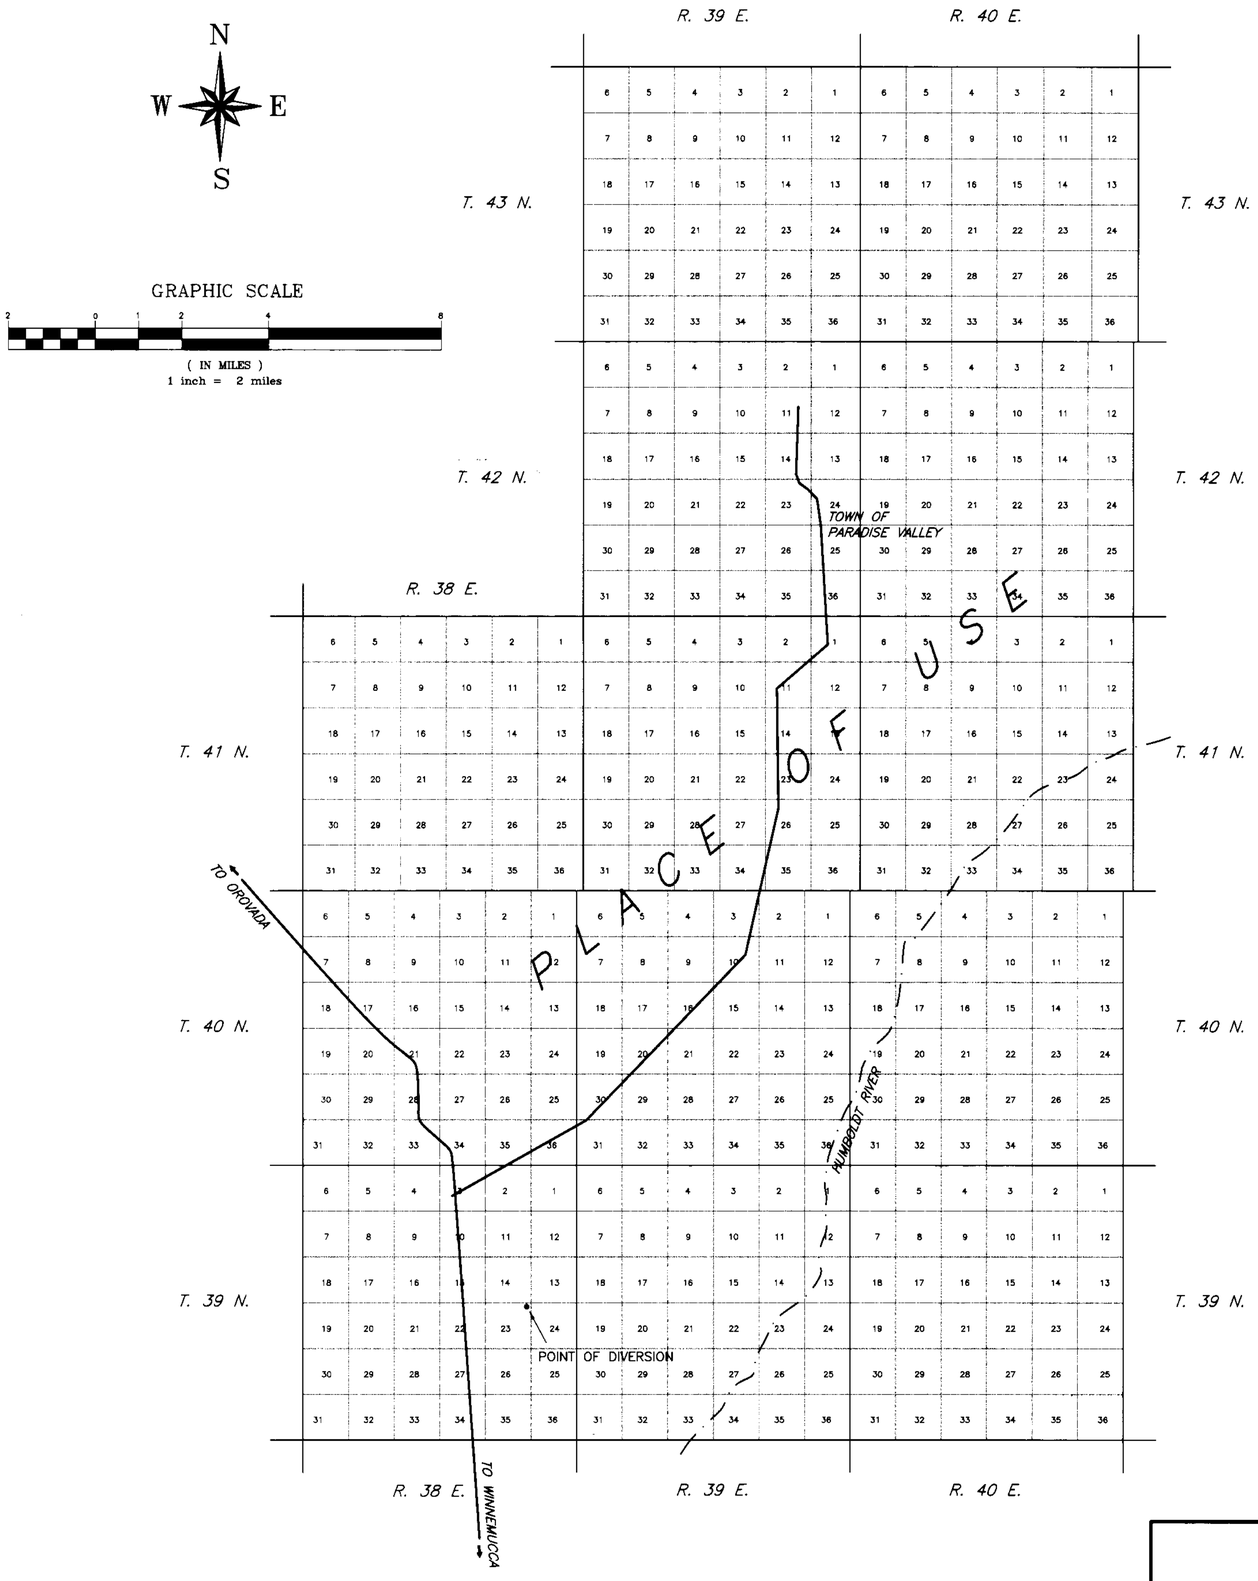

STATE OF Nevada)
) ss.
COUNTY OF Humboldt)

I, Bruce L. Rice, being first duly sworn, depose and say that site inspections have been made by me, or under my supervision and direction, on , July, 1997; that the location of each reference monument has been verified by site inspection; that the point of diversion and place of use sites have been inspected; that this map, consisting of 1 sheet, numbered 1 of 1, inclusive, has been correctly drawn to the designated scale from survey calculation notes prepared by me, or under my supervision and direction, relying upon analysis of recorded survey maps and other recorded documents in the office of the State Engineer; that this map truly and correctly represents the proposed location and extent of the works used to divert water from underground in Humboldt County, Nevada, by Humboldt County for Road Maintenance; that the point of diversion, the location and size of the diverting channel or other conduit, the place and manner of use, and the location and names of all other works or streams which are crossed by or connected with the said works, are fully and correctly designated theron.

PROFESSIONAL LAND SURVEYOR BRUCE L. RICE No. 4248 STATE OF NEVADA 8-13-97

EXP. 12-31-97

Subscribed and sworn to before me
this 13th day of August, 1997.
Cathy Mowery
Notary Public in and for Humboldt County, Nevada.
My Commission Expires July 1, 2001.

CATHY MOWERY
Notary Public State of Nevada
Appointment No. 97-2524-9
My Appt Expires July 1, 2001

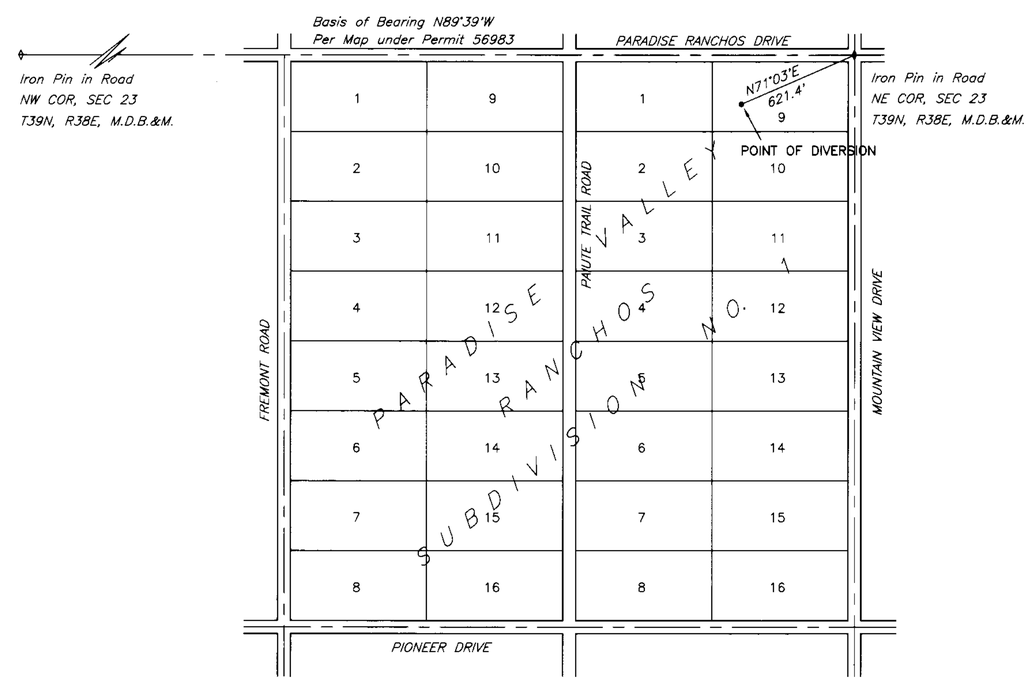

RICE ENGINEERING, INC.
CIVIL ENGINEERING AND SURVEYING
4300 B, WATER CANYON RD., WINNEMUCCA, NV.
(702) 623-5303

63324 CERTIFICATE NO. 16177 ISSUED 06/17/03

STATE ENGINEER'S USE

63324
FILED
AUG 14 1997
STATE ENGINEER'S OFFICE

MAP TO ACCOMPANY APPLICATION TO APPROPRIATE WATER FROM AN UNDERGROUD SOURCE

BY: HUMBOLDT COUNTY
FOR: QUASI-MUNICIPAL (ROAD MAINTENANCE)
IN: HUMBOLDT COUNTY, NEVADA

63324