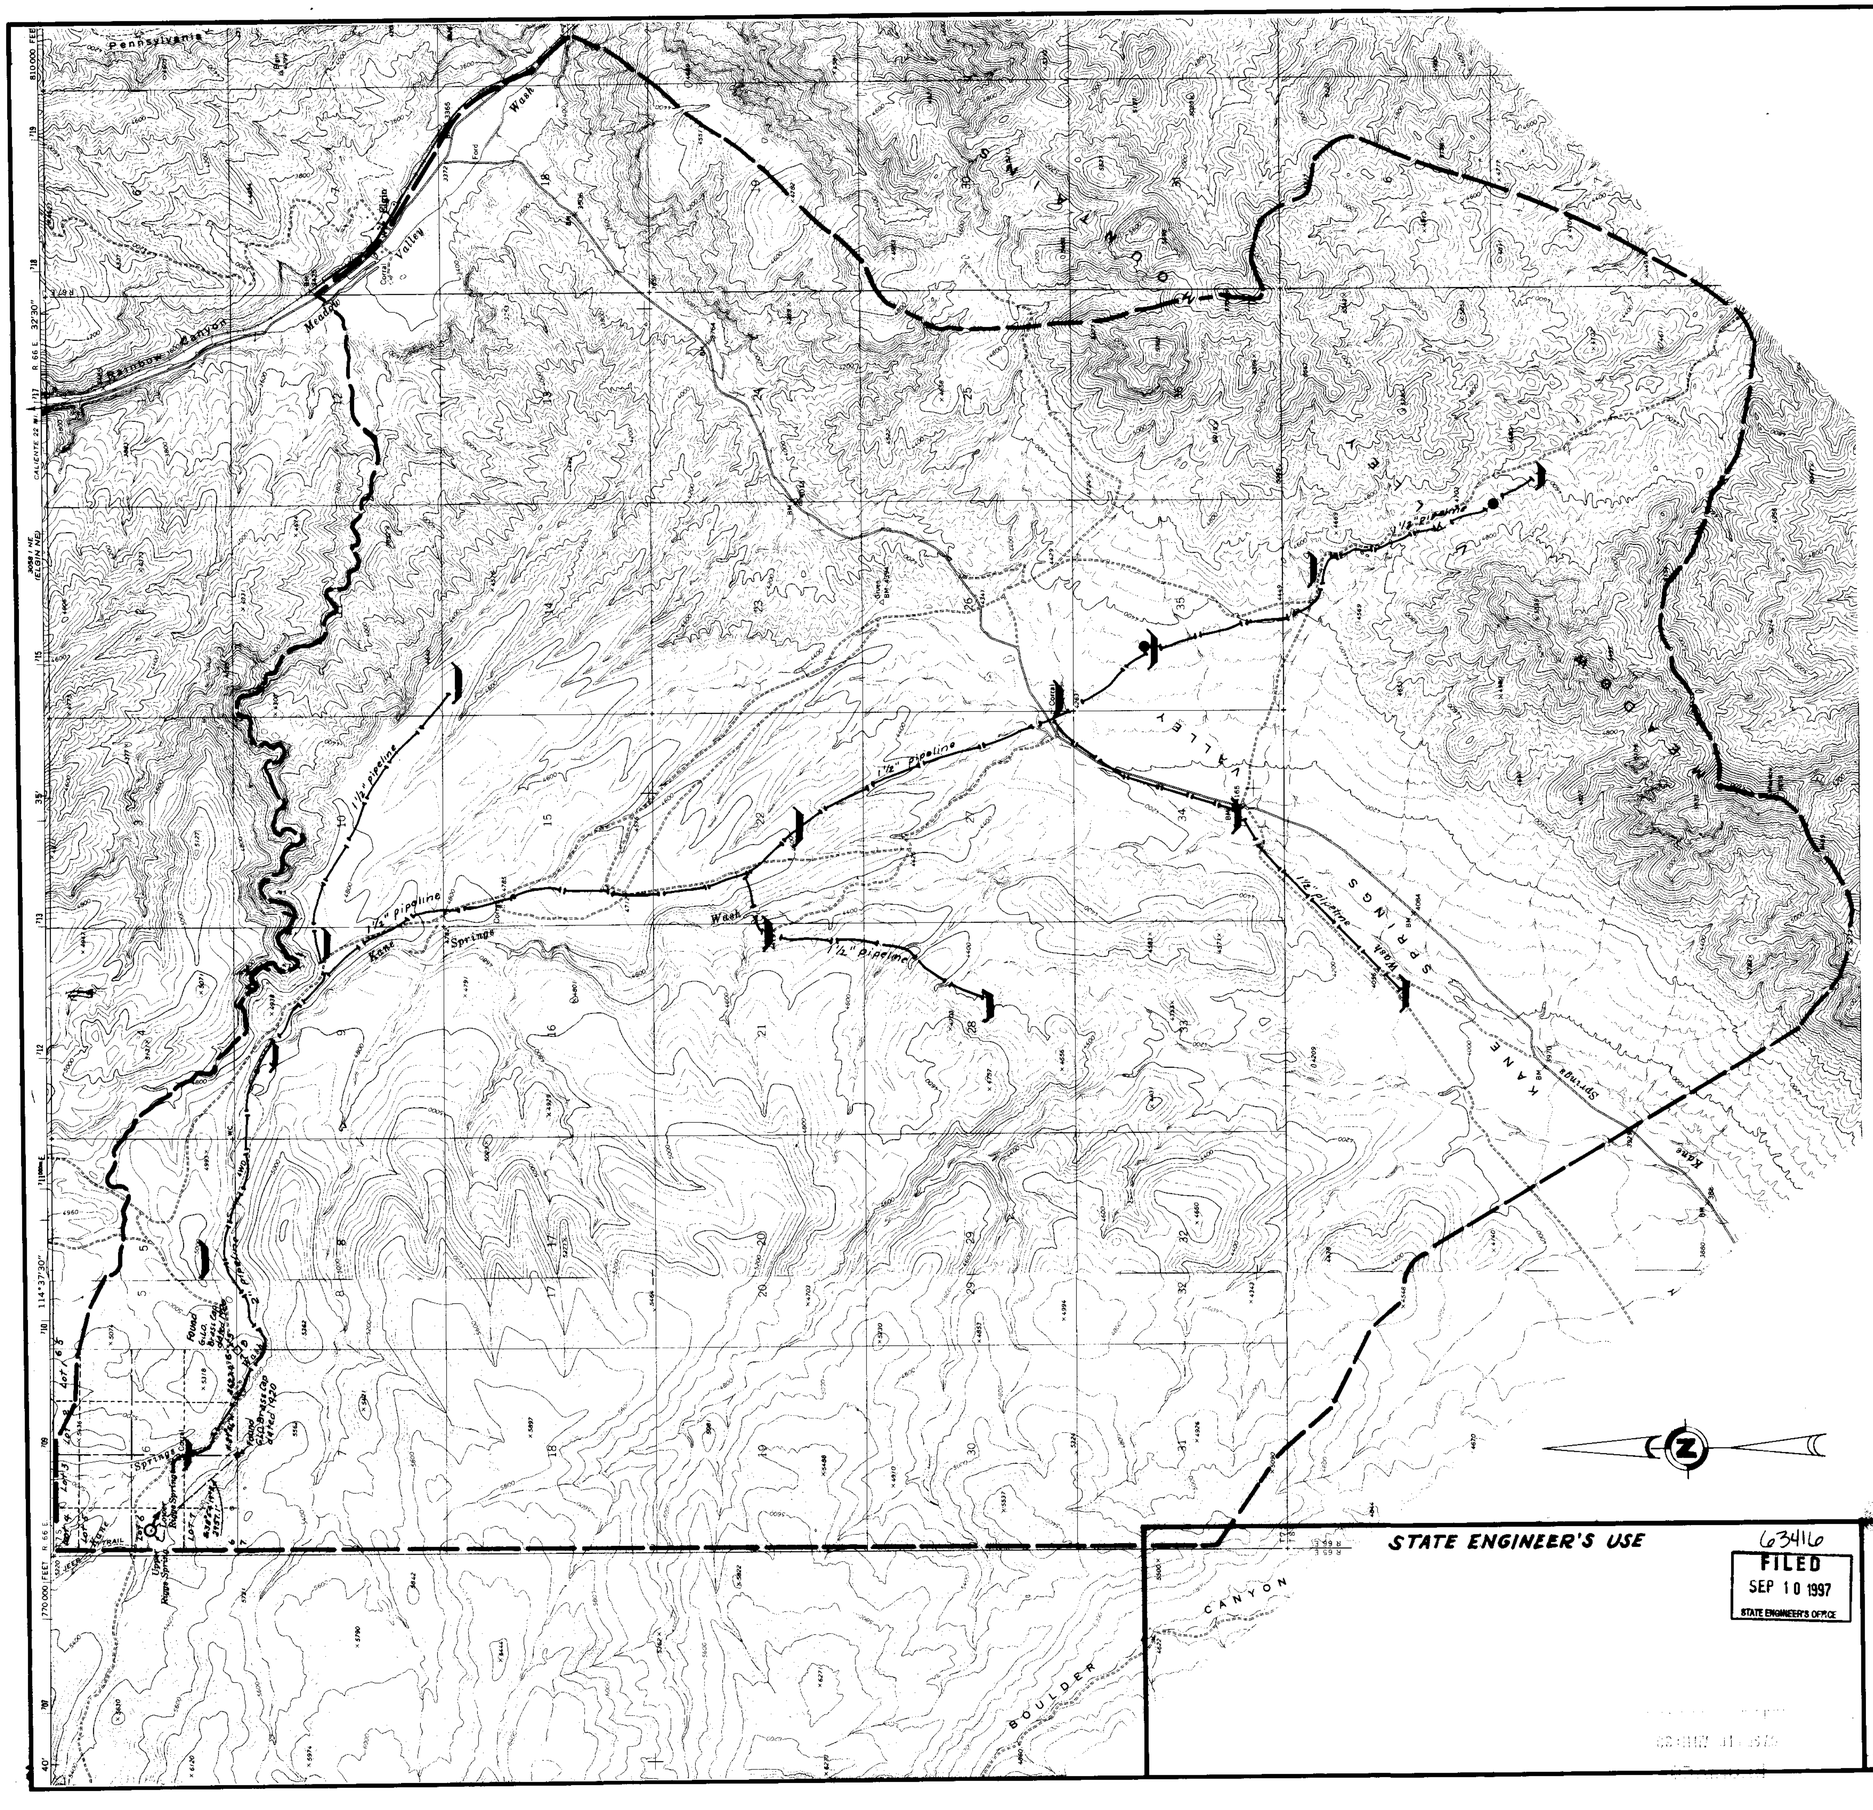

AFFIDAVIT

STATE OF NEVADA }
COUNTY OF LINCOLN } ss.

I, Lenard D. Smith, being first duly sworn, depose and say that this map, consisting of one sheet has been correctly drawn to the designated scale from field notes of a survey made by me, on July 10, 1997; that it truly and correctly represents the proposed location and extent of works used to divert water from Lower Riggs Spring in Lincoln County, by George R. Tennille for stock water purposes. That the proposed point of diversion, the approximate location and size of the diverting channel or other conduit, the place and manner of use, and the location and names of all other works or streams which are crossed by or connected with the said works, are fully and correctly designated thereon.

Lenard D. Smith, State Water Right Surveyor No. 1033

PROFESSIONAL LAND SURVEYOR - STATE OF NEVADA
LENARD D. SMITH
No. 12751

8-25-97

SUBSCRIBED and sworn before me
this 25 day of August 1997.
Notary Public in and for Lincoln County, Nevada.

FRANK I. APODACA
Notary Public - Nevada
Lincoln County
My appt exp Apr 21 1998

LEGEND:

- Section Corner found
- Quarter section corner found
- B.L.M. Allotment boundary
- Pipeline for water distribution
- Stockwater Trough
- 10,000 gallon water holding tank

MAP NOTES:

Boundary for stockwater use based upon the "Official Allotment Map", Bureau of Land Management. Pipelines, troughs and holding tanks are approximate locations of the existing system of distribution of water.

BASIS OF BEARINGS: The east half of the south section line, section 6, T. 7 S., Range 66 E., M.D.M. B.L.M. records give this as N.89°56'W, 40 chains.

SCALE 1:24 000
1 MILE
1000 0 1000 2000 3000 4000 5000 6000 7000 FEET
1 KILOMETER
CONTOUR INTERVAL 40 FEET
DOTTED LINES REPRESENT 20-FOOT CONTOURS
NATIONAL GEODETIC VERTICAL DATUM OF 1929

MAP

TO ACCOMPANY APPLICATION TO APPROPRIATE WATER FOR STOCKWATERING PURPOSES

BY GEORGE R. TENNILLE

FROM LOWER RIGGS SPRING

IN LOT 6, SECTION 6, T. 7 S., R. 66 E., M.D.M., LINCOLN COUNTY, NEVADA