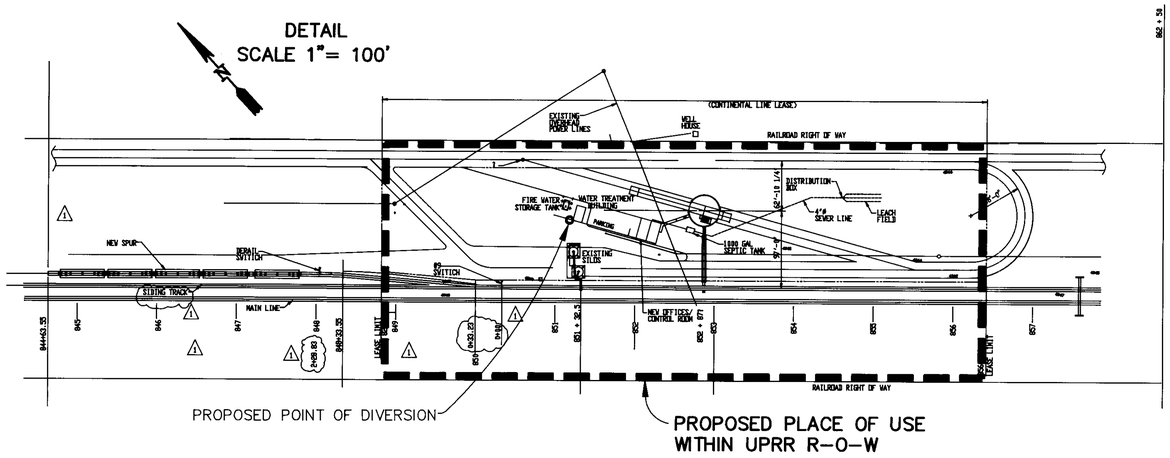

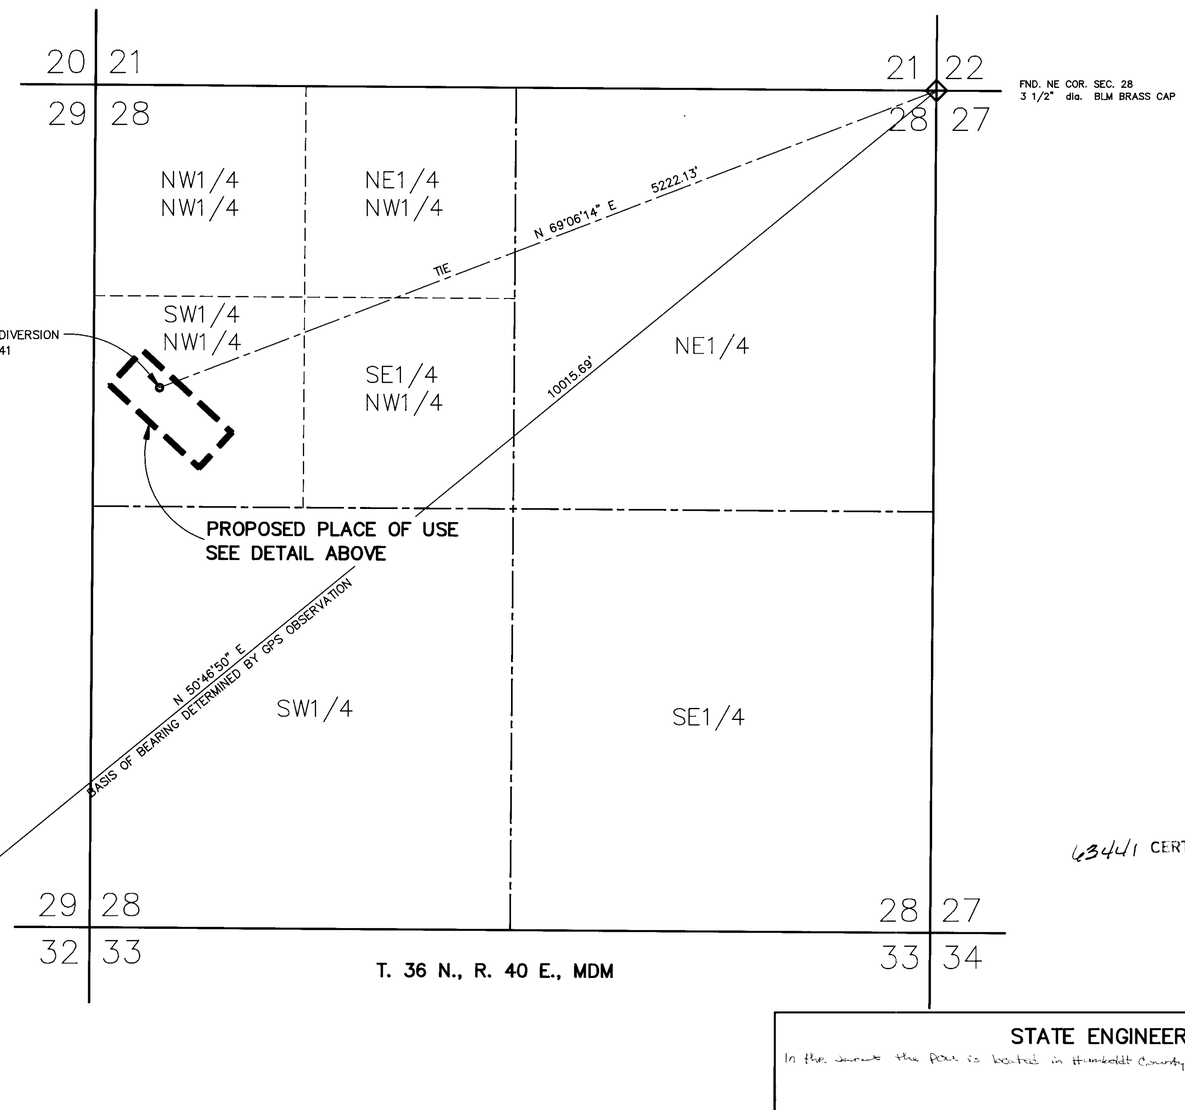

STATE OF NEVADA)
: ss.
COUNTY OF ELKO)

I, WILLIAM F. MUELLER, being first duly sworn, depose and say that site inspections have been made by me, or under my supervision and direction, on the 28th day of Oct. 1997; that the location of each reference monument has been verified; that the point of diversion and place of use sites have been inspected; that this map, consisting of 1 sheet, numbered from 1 to 1, inclusive, has been correctly drawn to the designated scale from field surveys and surveying calculation notes prepared by me, or under my supervision and direction on the above date of inspection; that this map truly and correctly represents the proposed location and extent of the works used to divert water from underground sources, in Elko County, Nevada, by CONTINETAL LIME INC. for industrial and domestic purposes. That the proposed point of diversion and return, the location of proposed facilities, the approximate location and size of the diverting channel or other conduit, the place and manner of use, and the location and names of all other works or streams which are crossed by, or connected with the said works, are fully and correctly designated hereon.

William F. Mueller
Nevada State Water Right Surveyor No. 433

SUBSCRIBED and SWORN to before me
this 30th day of October, 1997

Janyce E. Jenkins
Notary Public in and for
Elko County, Nevada
My Commission Expires Sept 12, 2000

JANYCE E. JENKINS
Notary Public
State of Nevada
Elko County, Nevada
92-1452-6
My Appointment expires Sept. 12, 2000

PROFESSIONAL LAND SURVEYOR, STATE OF NEVADA
10-30-97
WILLIAM F. MUELLER
No 3535

BASIS OF BEARINGS:

GPS (WGS84) OBSERVED BETWEEN USC&GS "CONDA" AND NE CORNER SECTION 28, T36N, R40E, MDM, AS BEING N 50°46'50" E

63441 CERTIFICATE NO. 18189 ISSUED 9-20-11

N

T36N, R40E, MDM

0 500 1000 1500
SCALE: 1"=500'

FRONTIER SURVEYING, INC.
229 Third Street
Elko, Nevada 89801
phone (702) 738-7970

DRAWING NO. 97018

STATE ENGINEER'S USE

In the Journal the POU is located in Humboldt County. 12-3-97 KM & MB

FILED
DEC 01 1997
STATE ENGINEER'S OFFICE

MAP TO ACCOMPANY
APPLICATION TO APPROPRIATE WATER
APPLICATION NO. 63441

FOR	INDUSTRIAL AND DOMESTIC
BY	CONTINENTAL LIME INC.
FROM	UNDERGROUND SOURCES
IN	HUMBOLDT COUNTY, STATE OF NEVADA

SHEET 1 OF 1 SHEETS

63441