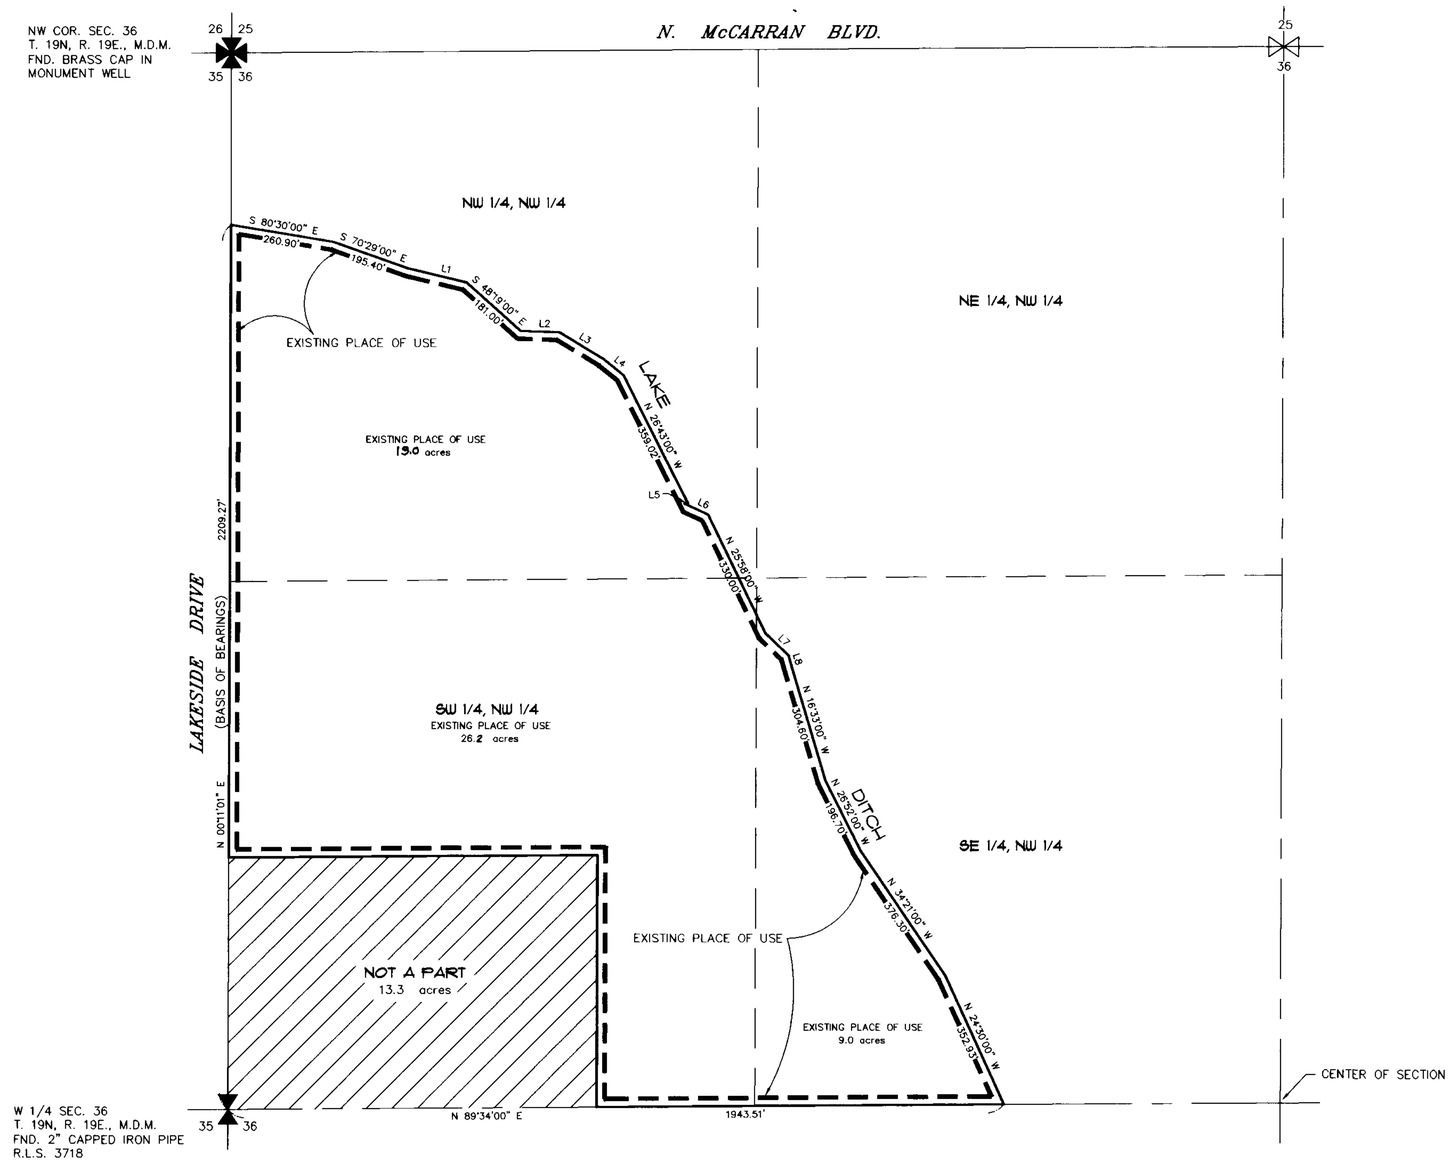

NOTES

1. FOR THE PROPOSED PLACE OF USE FOR THIS APPLICATION, REFER TO THE LEGAL DESCRIPTION AND SUPPORTING MAP OF SIERRA PACIFIC POWER COMPANY'S CERTIFICATED WATER SERVICE TERRITORY ON FILE WITH THE STATE ENGINEER'S OFFICE AS APPLICATION NO. 62141.
2. FOR THE PROPOSED POINTS OF DIVERSION SEE THE MAP SUPPORTING APPLICATION NO. 58882 ON FILE WITH THE STATE ENGINEER.
3. THE EXISTING POINT OF DIVERSION FOR LAKE DITCH IS N 88°05' W 2620' FROM THE NORTHWEST CORNER OF SECTION 20, T. 19 N., R. 19 E., M.D.M.

BASIS OF BEARINGS

THE BASIS OF BEARINGS FOR THIS MAP IS THE WEST LINE OF THE NORTHWEST OF SECTION 36, T. 19 N., R. 19 E., M.D.M., AS SHOWN ON PARCEL MAP NO. 2331, RECORDED DECEMBER 19, 1988, OFFICIAL RECORDS, WASHOE COUNTY, NEVADA, TAKEN AS N 00°11'00" E.

NOTARY CERTIFICATE

STATE OF NEVADA
COUNTY OF WASHOE S.S.

I, MICHAEL J. MILLER, BEING FIRST DULY SWORN, DEPOSE AND SAY THAT SITE INSPECTIONS HAVE BEEN MADE BY ME, OR UNDER MY SUPERVISION AND DIRECTION, ON OCTOBER 3, 1997, AND THAT THE LOCATION OF EACH REFERENCE MONUMENT HAS BEEN VERIFIED BY SITE INSPECTION; THAT THE POINT OF DIVERSION AND PLACE OF USE SITES HAVE BEEN INSPECTED; THAT THIS MAP, CONSISTING OF 1 SHEET HAS BEEN CORRECTLY DRAWN TO THE DESIGNATED SCALE FROM SURVEYING CALCULATION NOTES PREPARED BY ME, OR UNDER MY SUPERVISION AND DIRECTION, RELYING UPON ANALYSIS OF RECORDED SURVEY MAPS AND OTHER RECORDED SURVEYING DOCUMENTS IN THE OFFICE OF THE WASHOE COUNTY RECORDER AND THE STATE ENGINEER'S OFFICE; THAT THIS MAP TRULY AND CORRECTLY REPRESENTS THE PROPOSED LOCATION AND EXTEND OF THE WORKS USED TO DIVERT WATER FROM THE TRUCKEE RIVER IN WASHOE COUNTY, NEVADA, BY LEWIS HOMES OF NEVADA AND EMPIRE BUILDING CORPORATION.

MICHAEL J. MILLER
STATE WATER RIGHT SURVEYOR NO. 724

10-20-97

SUBSCRIBED AND SWORN TO BEFORE ME, THIS 20TH DAY OF OCTOBER, 1997.

NOTARY PUBLIC

BEATRICE K. JONES
Notary Public - State of Nevada
Appointment Recorded In Washoe County
MY APPOINTMENT EXPIRES JULY 15, 1999

NOTARY PUBLIC IN AND FOR WASHOE COUNTY, NEVADA
MY COMMISSION EXPIRES July 15, 1999

LEGEND

- FOUND SECTION CORNER
- FOUND QUARTER CORNER
- QUARTER CORNER (NOT FOUND)
- EXISTING PLACE OF USE

TOTAL EXISTING PLACE OF USE = 54.2 ACRES ±

PORTION	SECTION	TOWNSHIP	RANGE	AREA
NW 1/4, NW 1/4	36	19	19	19.0 acres
SW 1/4, NW 1/4	36	19	19	26.2 acres
SE 1/4, NW 1/4	36	19	19	9.0 acres

LINE TABLE

LINE	DIRECTION	DISTANCE
L1	S 76°32'00" E	152.25'
L2	S 88°09'00" E	96.50'
L3	S 58°54'00" E	129.20'
L4	S 51°18'00" E	64.85'
L5	S 89°38'00" W	9.00'
L6	S 65°31'00" E	64.98'
L7	S 46°36'00" E	79.50'
L8	S 14°58'00" E	22.50'

N

GRAPHIC SCALE

200 0 100 200 400 800

(IN FEET)
1 inch = 200 ft.

STATE ENGINEER'S USE

FILED
OCT 22 1997
STATE ENGINEER'S OFFICE

DWG: \ACAD\DENISEL\97287WR.DWG

MAP TO ACCOMPANY APPLICATION TO CHANGE POINT OF DIVERSION, MANNER AND PLACE OF USE, OF A PORTION OF CLAIM NO. 182 OF THE TRUCKEE RIVER DECREE FOR MUNICIPAL USE

BY: **LEWIS HOMES OF NEVADA & EMPIRE BUILDING CORPORATION**

FROM THE TRUCKEE RIVER IN WASHOE COUNTY, NEVADA

PYRAMID Engineers & Land Surveyors, Inc.
330 Crampton St.
Reno, Nevada 89502

DATE: OCT. 9, 1997
DRAWN: D.R.L.
CHECKED: M.MILLER

63528