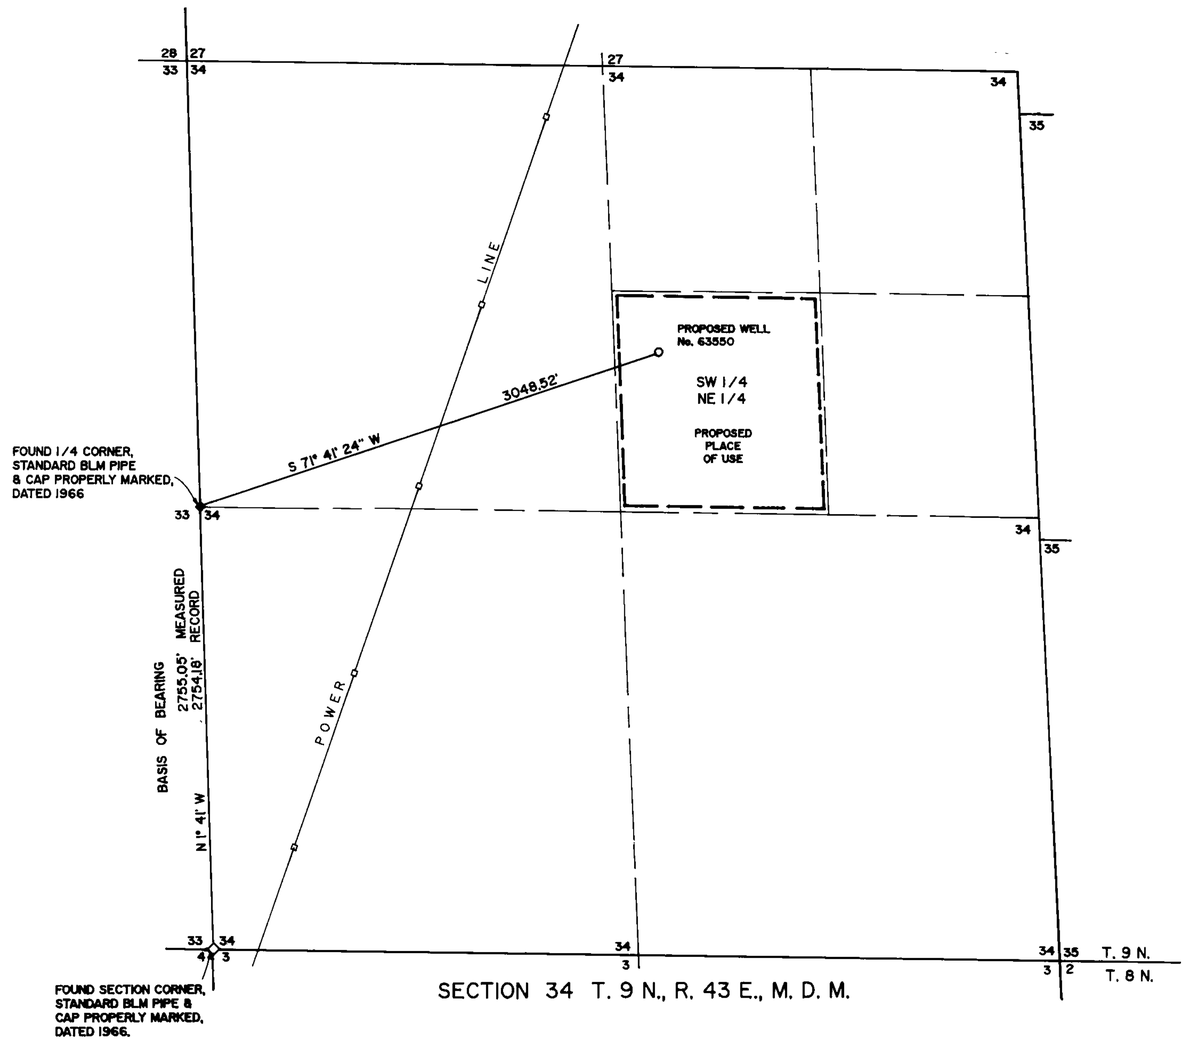

SECTION 34 T. 9 N., R. 43 E., M. D. M.

"POWER LINE WELL"

BASIS OF BEARING

N 1° 41' W ALONG THE WEST LINE OF THE SW 1/4 OF SECTION 34, T. 9 N., R. 43 E., M. D. M., PER BLM PLAT DATED SEPTEMBER 27, 1968.

MAP
TO ACCOMPANY APPLICATION No. 63550 TO APPROPRIATE THE PUBLIC WATERS OF THE STATE OF NEVADA.

STATE OF NEVADA
COUNTY OF LYON } S. S.

I, CHARLES F. CASSANO, BEING FIRST DULY SWORN, DEPOSE AND SAY THAT THIS MAP CONSISTING OF ONE SHEET, HAS BEEN CORRECTLY DRAWN TO THE DESIGNATED SCALE FROM FIELD NOTES OF A SURVEY MADE BY ME OR UNDER MY SUPERVISION AND DIRECTION ON DECEMBER 9, 1997; THAT IT TRULY AND CORRECTLY REPRESENTS THE PROPOSED LOCATION AND EXTENT OF THE WORKS USED TO DIVERT WATER FROM AN UNDERGROUND SOURCE IN NYE COUNTY, NEVADA BY STEPHEN C. WILMANS III AND U. S. DEPT. OF INTERIOR, BUREAU OF LAND MANAGEMENT FOR STOCKWATERING PURPOSES; THAT THE PROPOSED POINT OF DIVERSION, THE APPROXIMATE LOCATION AND SIZE OF THE DIVERTING CHANNEL OR OTHER CONDUIT, THE PLACE AND MANNER OF USE, AND THE LOCATION AND NAMES OF ALL OTHER WORKS OR STREAMS WHICH ARE CROSSED BY, OR CONNECTED WITH SAID WORKS, ARE FULLY AND CORRECTLY DESIGNATED THEREON.

PROFESSIONAL LAND SURVEYOR STATE OF NEVADA
CHARLES F CASSANO
1/14/98
No. 9607

Charles F. Cassano 1/14/98
CHARLES F. CASSANO PLS 9607 SWRS 967

STATE OF NEVADA
COUNTY OF LYON } S. S.

SUBSCRIBED AND SWORN TO BEFORE ME
THIS 14th DAY OF January 1998 BY CHARLES F. CASSANO

Mary C. McLeigh

NOTARY PUBLIC IN AND FOR LYON COUNTY, NEVADA
MY COMMISSION EXPIRES 8/1/99

CHARLES F. CASSANO PLS SWRS 967

CHARLES F. CASSANO
P. O. BOX 864
YERINGTON, NV 89447

DRAWN BY: C. CASSANO
DATE: JANUARY 5, 1998
JOB No. 0145

500' 0 500' 1000' 1500'

SCALE: 1" = 500'

STATE ENGINEER'S USE

63550

FILED
JAN 20 1998
STATE ENGINEER'S OFFICE

MAP TO ACCOMPANY
APPLICATION TO APPROPRIATE WATER

FOR: STOCKWATERING USE

BY: STEPHEN C. WILMANS III AND U. S. DEPT. OF INTERIOR, BUREAU OF LAND MANAGEMENT.

FROM: AN UNDERGROUND SOURCE

IN: NYE COUNTY, NEVADA

63550