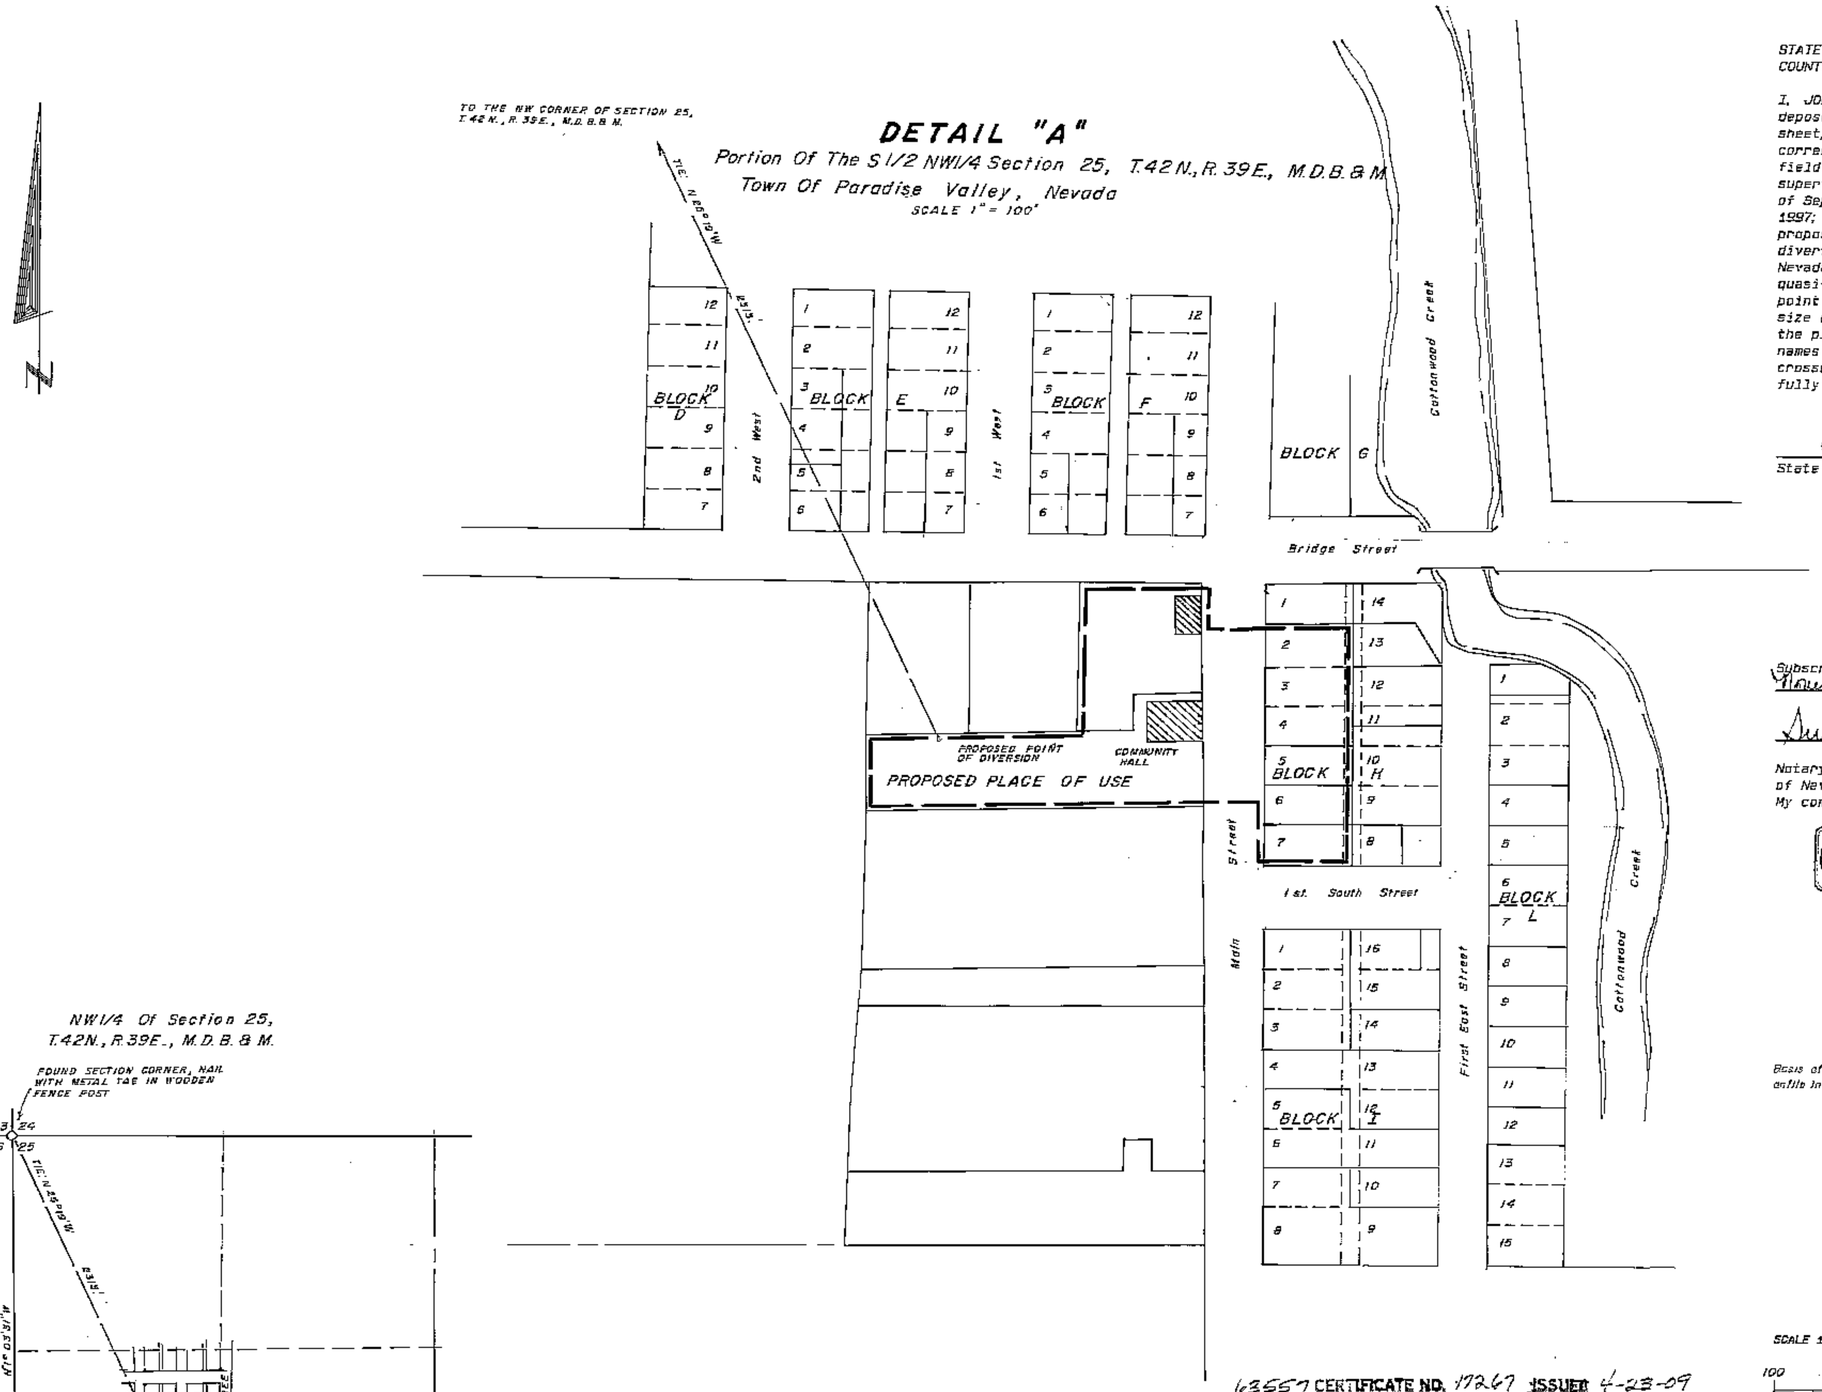

STATE OF NEVADA
COUNTY OF HUMBOLDT

I, JOHN H. MILTON III, being first duly sworn, depose and say that this map, consisting of one sheet, numbered from 1 to 1, inclusive, has been correctly drawn to the designated scale from field notes of a survey made by me, or under my supervision and direction, between the 22nd day of September, 1997 and the 23rd day of September, 1997; that it truly and correctly represents the proposed location and extent of the works used to divert water from underground in Humboldt County, Nevada by PARADISE VALLEY COMMUNITY, INC., for quasi-municipal purposes. That the proposed point of diversion, the approximate location and size of the diverting channel or other conduit, the place and manner of use, and the location and names of all other works or streams which are crossed by, or connected with the said works, are fully and correctly designated thereon.

State Water Right Surveyor No. 573

11-7-97

Subscribed and sworn to before me this 7 day of November 1997.

Susan K. French

Notary Public in and for Humboldt County, State of Nevada.
My commission expires on 9-1-2001

SUSAN K. FRENCH
Notary Public - State of Nevada
Humboldt County
My appointment expires Sept. 1, 2001
#93-4215-8

Basis of Bearings is taken from map file number 212236 on file in the Office of the Humboldt County Recorder.

SCALE 1" = 100'

100 0 100 200 300 400

63557 CERTIFICATE NO. 17267 ISSUED 4-23-09

STATE ENGINEER'S USE

FILED
NOV 12 1997

MAP TO ACCOMPANY APPLICATION TO APPROPRIATE WATER

BY PARADISE VALLEY COMMUNITY, INC
FROM AN UNDERGROUND SOURCE
FOR QUASI-MUNICIPAL USE
IN HUMBOLDT, COUNTY, NEVADA

Desert Mountain Surveying
Land and Water Right Surveyors
146 West Second Street
WINNEMUCCA, NEVADA 89445 (702) 623-4414

85618 63557