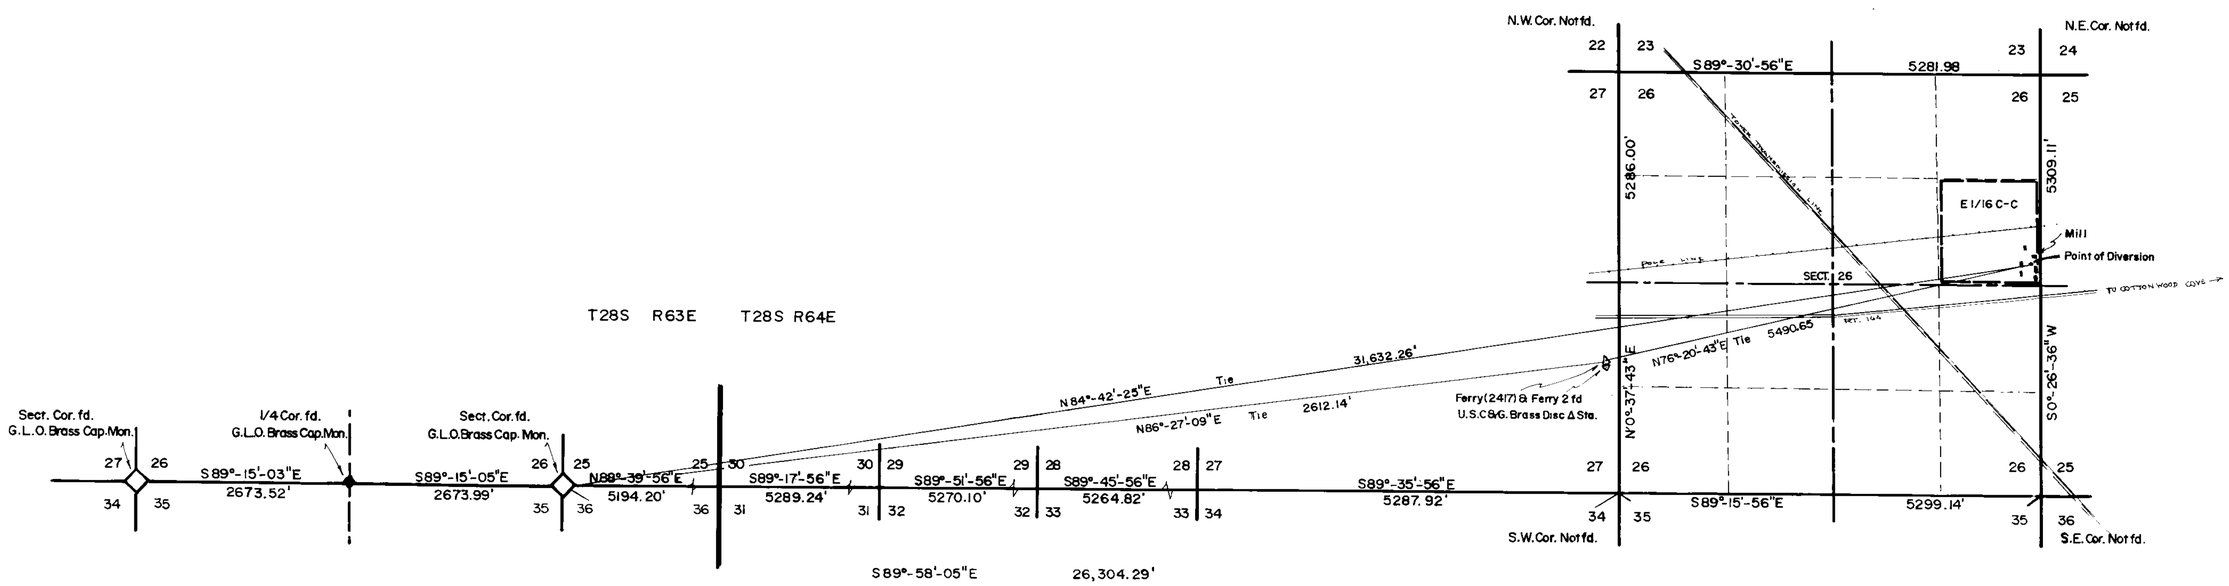

Hulse Associates
Professional Land Surveyors and Planners
H.C. 62 Box 7A Nelson
Searchlight Nevada 89046
Charles P. Brechler P.E.
State Water Right Surveyor.

STATE OF NEVADA
COUNTY OF CLARK
SURVEYOR'S CERTIFICATION

I, Charles P. Brechler, being first duly sworn, depose and say that this map consisting of 1 sheet has been correctly drawn to the designated scale from field notes of a survey made by me, or under my supervision and direction, between the 26th day of Oct., 1997 and the 19th. day of Nov., 1997, that it truly and correctly represents the proposed location and extent of the works used to divert water from an underground source in Clark Co., Nevada by Phoenix Metals U.S.A. II, Inc. for Domestic/Milling purposes. That the proposed point of diversion, the location of the mill, the approximate size of the conduit, and the location and names of all other works or streams which are crossed by or connected with said works, are fully and correctly designated hereon

Charles P. Brechler

Charles P. Brechler, State Water Right Surveyor, Nevada, P.E. 1809

Subscribed and sworn to before me

this 24th day of November 1997

Karen M. Dunn

Notary Public in and for Clark County, Nevada

My Commission Expires July 1, 2001

KAREN M. DUNN
Notary Public - Nevada
My appt. exp. July 1, 2001
No. 97-2388-1

PROFESSIONAL ENGINEER
CHARLES P. BRECHLER
CIVIL
No. 1809
NEVADA

11-24-97

Basis of Bearing

Searchlight Townsite Survey F 28 P 58
Nevada State Coordinate System East Zone
North line Sect. 35 Twp. 28 S. Range 63 E M.D.M.

Legend

Line not to scale

Scale 1" = 1000'

STATE ENGINEERS USE

FILED
DEC 01 1997
STATE ENGINEER'S OFFICE

Water Right Map for
permission to appropriate the public waters of the State of Nevada

Phoenix Metals U.S.A. II, Inc.

Desc. of Source Underground
Proposed use Domestic/Milling

Clark County Nevada U.S.A.

63595