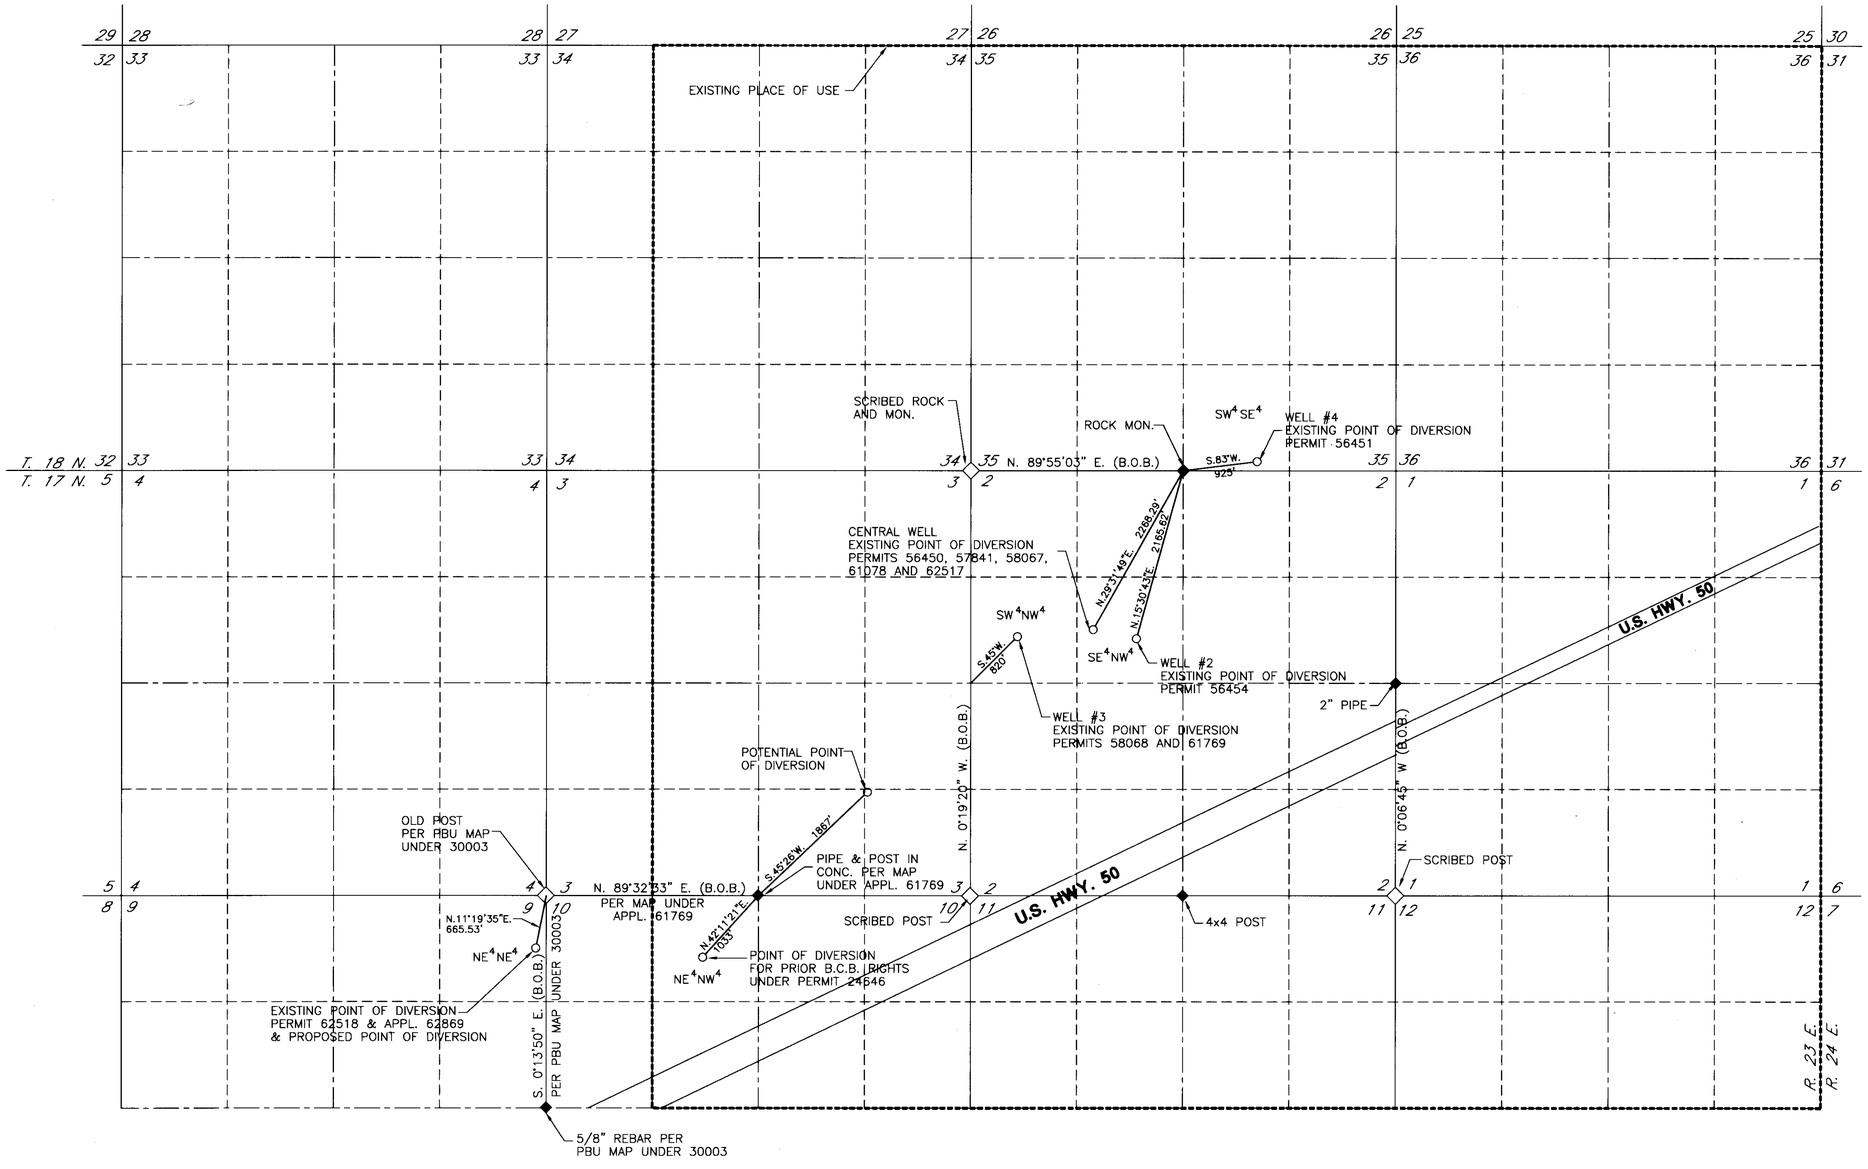

STATE OF NEVADA
CARSON CITY **S.S.**

I, BRUCE R. SCOTT, BEING FIRST DULY SWORN, DEPOSE AND SAY THAT THIS MAP, CONSISTING OF TWO SHEETS, HAS BEEN CORRECTLY DRAWN TO THE DESIGNATED SCALE FROM RECORD INFORMATION ON FILE AT THE DIVISION OF WATER RESOURCES; THAT IT TRULY AND CORRECTLY REPRESENTS THE PROPOSED LOCATION AND EXTENT OF THE WORKS USED TO DIVERT WATER FROM AN UNDERGROUND SOURCE IN LYON COUNTY, NEVADA BY STAGECOACH GENERAL IMPROVEMENT DISTRICT FOR QUASI-MUNICIPAL AND DOMESTIC PURPOSES; THAT THE PROPOSED POINT OF DIVERSION, THE APPROXIMATE LOCATION AND SIZE OF THE DIVERTING CHANNEL OR OTHER CONDUIT, ALL RESERVOIRS OR BASINS, THE LOCATIONS AND NAMES OF ALL OTHER WORKS WHICH WILL CROSS OR CONNECT WITH THE PROPOSED WORKS, AND THE BOUNDARY OF ALL LANDS, SHOWING BY 40-ACRE SUBDIVISIONS THE AREAS PROPOSED TO BE SERVED, ARE FULLY AND CORRECTLY DESIGNATED THEREON.

PROFESSIONAL LAND SURVEYOR STATE OF NEVADA
12/13/97
BRUCE R. SCOTT
No. 3579

Bruce R. Scott
STATE WATER RIGHT SURVEYOR NO. 427

SUBSCRIBED AND SWORN TO BEFORE ME, ON THIS 18th DAY OF Dec, 1997.

Carol L. Walton
NOTARY PUBLIC IN AND FOR CARSON CITY, NEVADA
MY COMMISSION EXPIRES: Nov 6, 1998

CAROL L. WALTON
NOTARY PUBLIC NEVADA
Apt. Recorded in CARSON CITY
My Appt. Exp. Nov 6, 1998

LEGEND:

- EXISTING PLACE OF USE PERMIT 56451
- PROPOSED PLACE OF USE (SEE SHEET 2)
- ◇ FOUND SECTION CORNER PER RECORD MAP, UNDER APPLICATION 56450, UNLESS INDICATED
- ◆ FOUND 1/4 CORNER PER RECORD MAP, UNDER APPLICATION 56450, UNLESS INDICATED

NOTE:

REFERENCE IS MADE TO THE MAPS ON FILE AT THE DIVISION OF WATER RESOURCES UNDER APPLICATIONS 39039, 56450 AND 61769 AND PROOF OF BENEFICIAL USE MAP UNDER APPLICATION 30003 FOR THE RECORD INFORMATION AND BASIS OF BEARINGS SHOWN ON THIS MAP.

0 1000 2000 3000
FEET
SCALE:1"=1000'

ENGINEERING • PLANNING • RESOURCE MANAGEMENT
RESOURCE CONCEPTS, INC.
340 N. MINNESOTA STREET • CARSON CITY, NEVADA 89703-4152 • OFFICE:702-883-1600 • FAX:702-883-1656

JOB NO.	97-005-04
DATE	12-15-97
DRAWN	MLM
CHECKED	
REVISED	

STATE ENGINEER'S USE

63643

FILED
DEC 18 1997
ENGINEER'S OFFICE

MAP

TO ACCOMPANY APPLICATION TO CHANGE THE POINT OF DIVERSION AND PLACE OF USE OF A PORTION UNDER PERMIT 56451 FOR QUASI-MUNICIPAL AND DOMESTIC PURPOSES BY

STAGECOACH GENERAL IMPROVEMENT DISTRICT

FROM AN UNDERGROUND SOURCE IN LYON COUNTY, NEVADA

82948T 82832 81966 81757 81756 81755 81637 81042 78667 77594 77423 77279 72185 68191 70312 68192 68190 68189 65479 63643

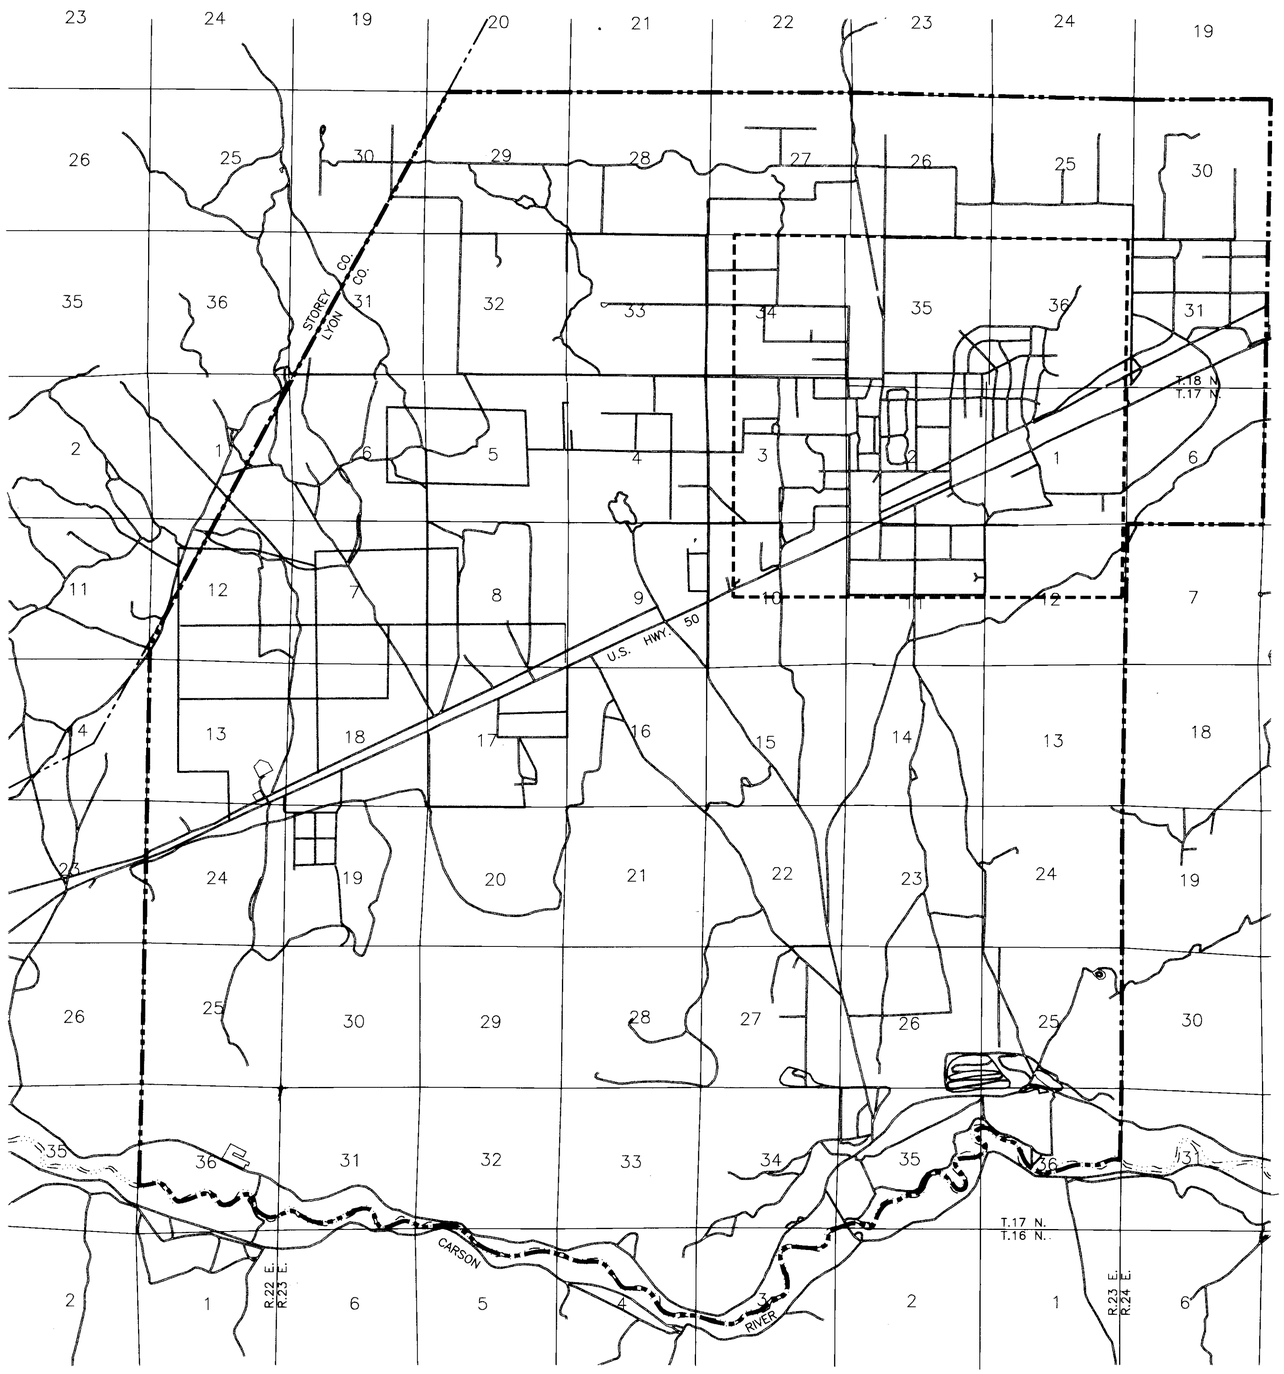

N

EXISTING PLACE OF USE

PROPOSED PLACE OF USE

0 3000 6000 9000
FEET
SCALE:1"=3000'

ENGINEERING • PLANNING • RESOURCE MANAGEMENT
RESOURCE CONCEPTS, INC.
340 N. MINNESOTA STREET • CARSON CITY, NEVADA 89703-4152 • OFFICE:702-883-1600 • FAX:702-883-1656

JOB NO.	97-005-04
DATE	12-15-97
DRAWN	MLM
CHECKED	
REVISED	

STATE ENGINEER'S USE

63643

FILED
DEC 18 1997
STATE ENGINEER'S OFFICE

MAP

TO ACCOMPANY APPLICATION TO CHANGE THE POINT OF DIVERSION AND PLACE OF USE OF A PORTION UNDER PERMIT 56451 FOR QUASI-MUNICIPAL AND DOMESTIC PURPOSES BY

STAGECOACH GENERAL IMPROVEMENT DISTRICT

FROM AN UNDERGROUND SOURCE IN LYON COUNTY, NEVADA

82949T
82832
81966
81757
81756 81755 81637 78667 77594 77282 77279 74372 72185 68191 70312 68192 68190 68189 65479 63643