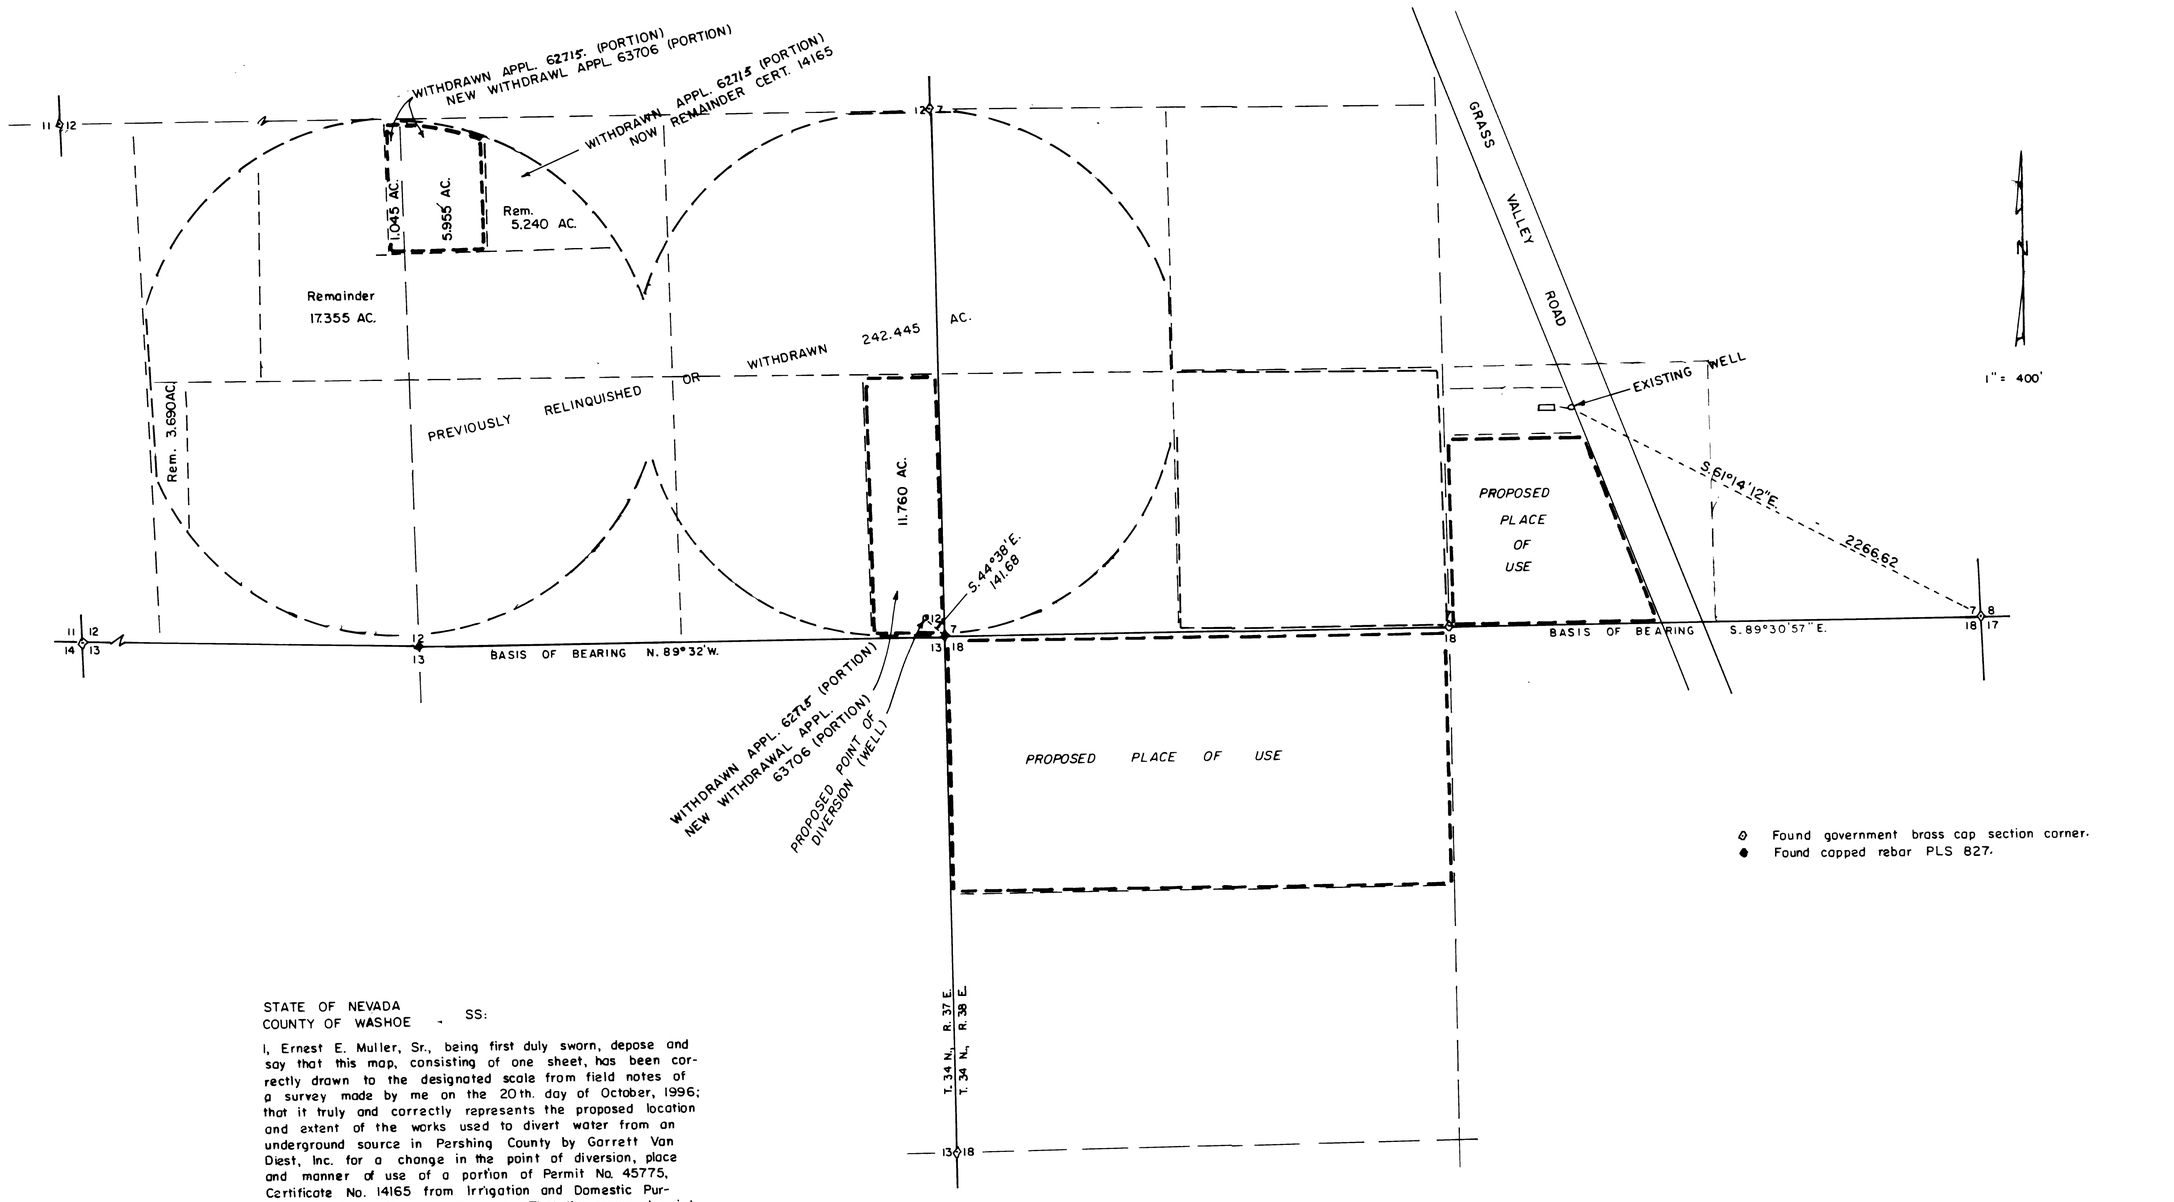

Found government brass cap section corner.
Found capped rebar PLS 827.

STATE OF NEVADA
COUNTY OF WASHOE SS:

I, Ernest E. Muller, Sr., being first duly sworn, depose and say that this map, consisting of one sheet, has been correctly drawn to the designated scale from field notes of a survey made by me on the 20th. day of October, 1996; that it truly and correctly represents the proposed location and extent of the works used to divert water from an underground source in Pershing County by Garrett Van Diest, Inc. for a change in the point of diversion, place and manner of use of a portion of Permit No. 45775, Certificate No. 14165 from Irrigation and Domestic Purposes to Quasi Municipal Purposes. That the proposed point of diversion, the location of the holding tank, the location and names of all other works which will cross or connect with the proposed works, and the boundary of all lands showing the areas proposed for use are fully and correctly designated thereon.

State Water Right Surveyor No. ERNEST E. MULLER SR.
R. E. and P. L. S. No. 827

PROFESSIONAL LAND SURVEYOR STATE OF NEVADA No. 827

Subscribed and sworn to before me on this 5th. day of January, 1998.

Notary Public in and for
Washoe County, Nevada

SCALE: 1 INCH = 400 FEET

400 0 660' 1320

STATE ENGINEER'S USE

FILED
MAR 12 1998

MAP TO ACCOMPANY APPLICATION TO CHANGE THE POINT OF DIVERSION, PLACE AND MANNER OF USE OF A PORTION OF PERMIT NO. 45775, CERTIFICATE NO. 14165
BY
GARRETT VAN DIEST, INC.
FOR QUASI MUNICIPAL PURPOSES FROM AN UNDERGROUND SOURCE
IN PERSHING COUNTY, NV.

BIG E, INC., 750 W. PUEBLO ST., RENO, NV, 89509 | 98.01.01

67836 **63706**