GRAPHIC SCALE

1000 0 500 1000 2000 4000

(IN FEET)
1 inch = 1000 ft.

VICINITY MAP

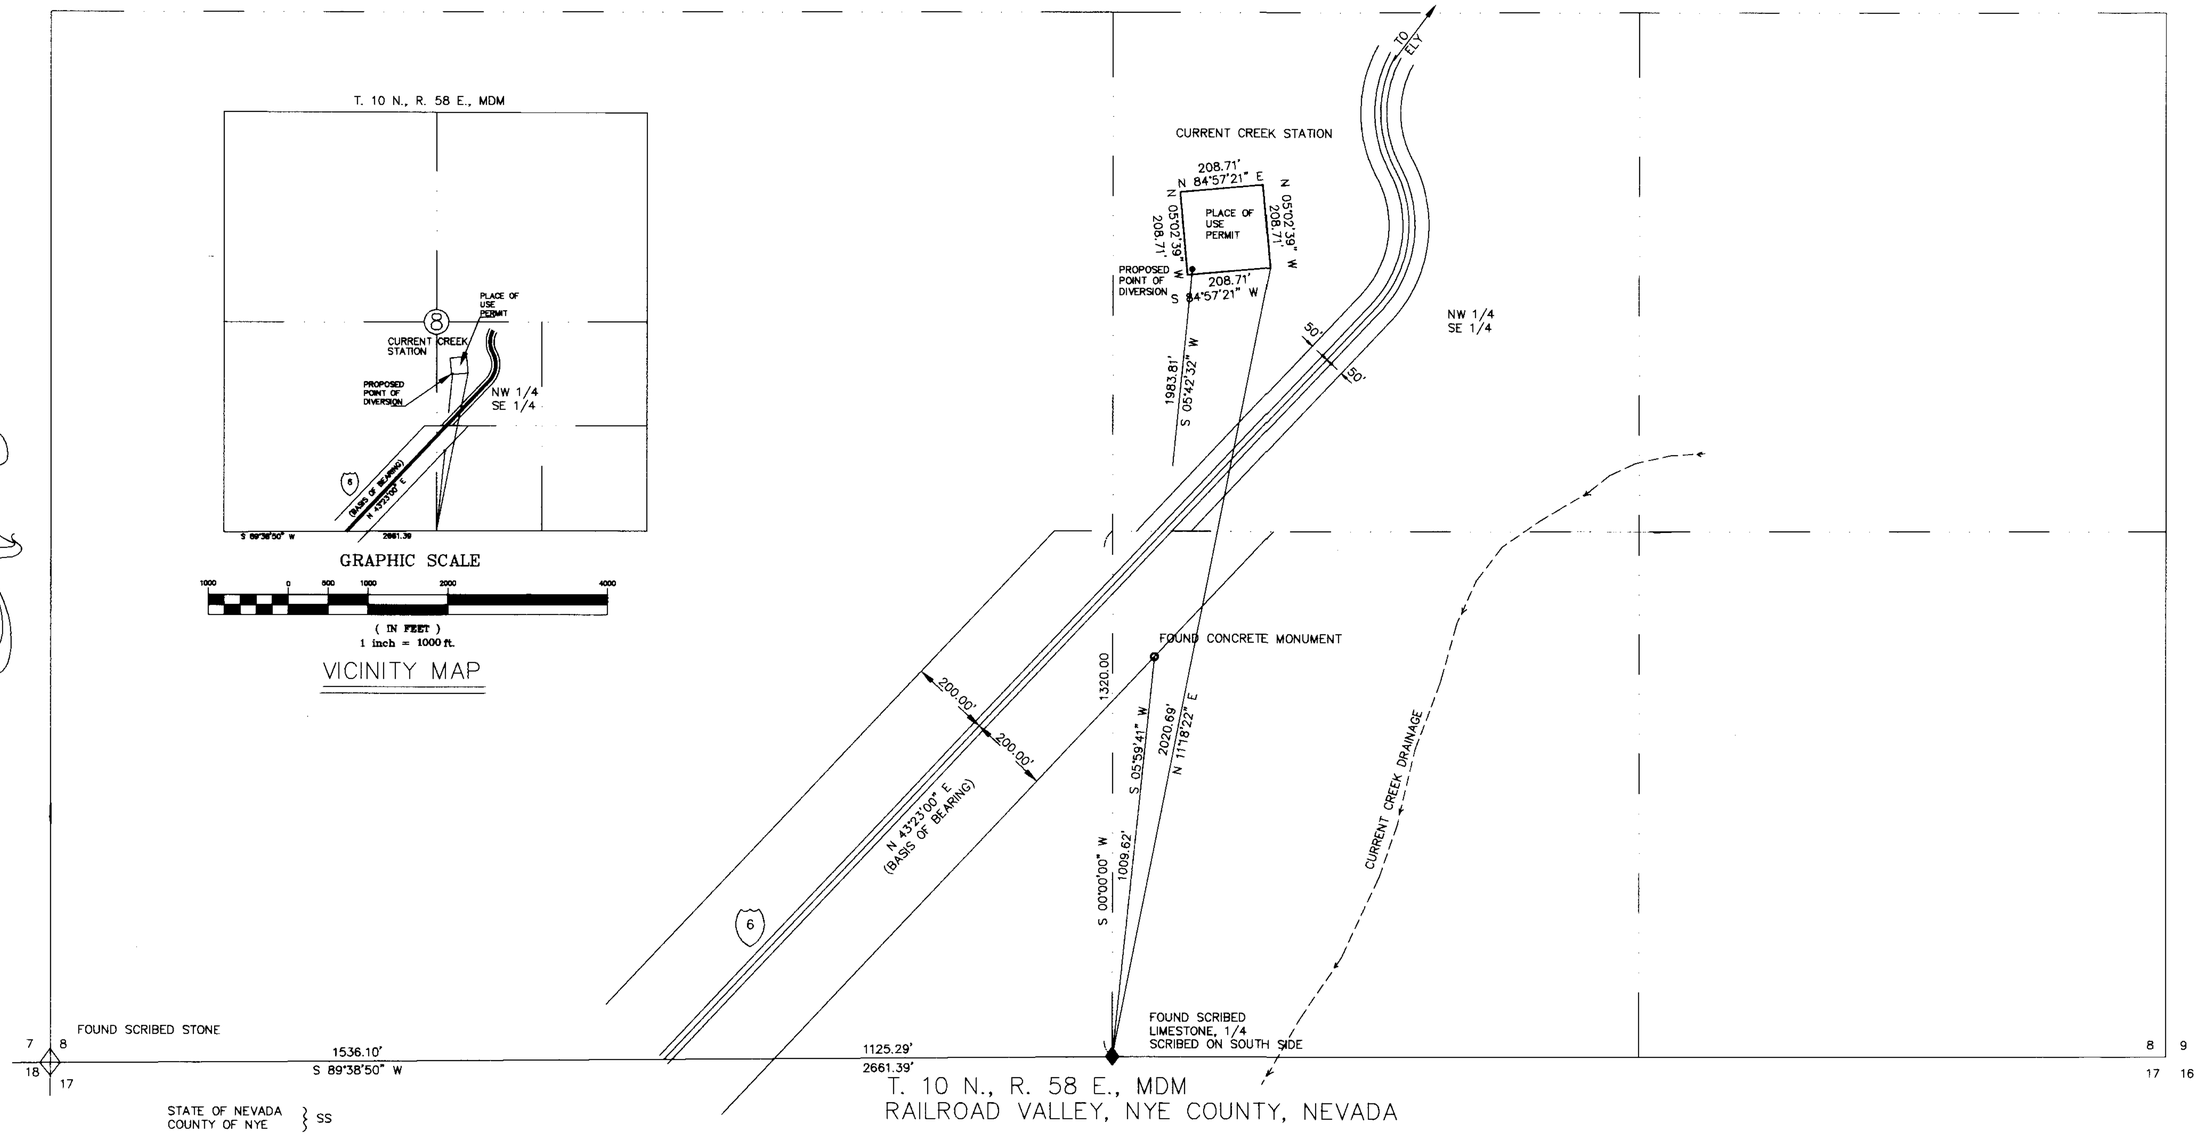

T. 10 N., R. 58 E., MDM
RAILROAD VALLEY, NYE COUNTY, NEVADA

STATE OF NEVADA
COUNTY OF NYE } SS

I, WALLACE T. BOUNDY, BEING FIRST DULY SWORN, DEPOSE AND SAY THAT THIS MAP, CONSISTING OF 1 SHEET, NUMBERED FROM 1 TO 1, INCLUSIVE HAS BEEN CORRECTLY DRAWN TO THE DESIGNATED SCALE FROM FIELD NOTES OF A SURVEY MADE BY ME, OR UNDER MY SUPERVISION AND DIRECTION, ON THE 17TH OF DECEMBER 1997 ; THAT IT TRULY AND CORRECTLY REPRESENTS THE PROPOSED LOCATION AND EXTENT OF THE WORKS TO DIVERT WATER FROM AN UNDERGOUND SOURCE , IN NYE COUNTY, STATE OF NEVADA, BY THE BOARD OF NYE COUNTY COMMISSSIONERS, FOR QUASI MUNICIPAL PURPOSES. THAT THE PROPOSED POINT OF DIVERSION, THE APPROXIMATE LOCATION AND SIZE OF THE DIVERTED CHANNEL OR OTHER CONDUIT, THE PLACE AND MANNER OF USE, AND THE LOCATION AND NAMES OF ALL OTHER WORKS OR STREAMS WHICH ARE CROSSED BY, OR CONNECTED WITH THE SAID WORKS, ARE FULLY AND CORRECTLY DESIGNATED THEREON

REGISTERED LAND SURVEYOR-STATE OF NEVADA
WALLACE T. BOUNDY
No. 2518
2/13/98

Wallace T. Boundy
WALLACE T. BOUNDY, PLS #2518
STATE WATER RIGHTS SURVEYOR #584

OFFICIAL SEAL
TERRI GODFREY
No. 93-1883-14
NOTARY PUBLIC, STATE OF NEVADA
NYE COUNTY, NEVADA
My Appointment Exp. July 20, 2000

SUBSCRIBED AND SWORN TO BEFORE ME
THIS 13TH DAY OF February, 1998.
NOTARY PUBLIC IN AND FOR NYE COUNTY, STATE OF NEVADA.
MY COMMISSION EXPIRES July 20, 2000.

Terri Godfrey

63707 CERTIFICATE NO. 16144 ISSUED 11-20-02

BASIS OF BEARING:
CENTERLINE OF U.S ROUTE 6 BEING N 43°23' E
FROM NEVADA STATE HIGHWAY DEPARTMENT PLAT

LEGEND:
- ◇ FOUND SECTION CORNER AS DESCRIBED
- ◆ FOUND 1/4 CORNER AS DESCRIBED
- • POINT OF DIVERSION
- ——— PLACE OF USE

GRAPHIC SCALE

100 0 100 200 400 800

(IN FEET)
1 inch = 200 ft.

STATE ENGINEER'S USE

FILED
FEB 16 1998

MAP TO ACCOMPANY APPLICATON TO APPROPRIATE THE PUBLIC WATERS OF THE STATE OF NEVADA
FOR QUASI MUNICIPAL
BY THE BOARD OF NYE COUNTY COMMISSIONERS
PO BOX 153
PAHRUMP, NV 89049
FROM AN UNDERGROUND SOURCE
IN COUNTY OF NYE, STATE OF NEVADA

63707