T.12N., R.23E., M.D.B. & M.
LYON COUNTY, NEVADA

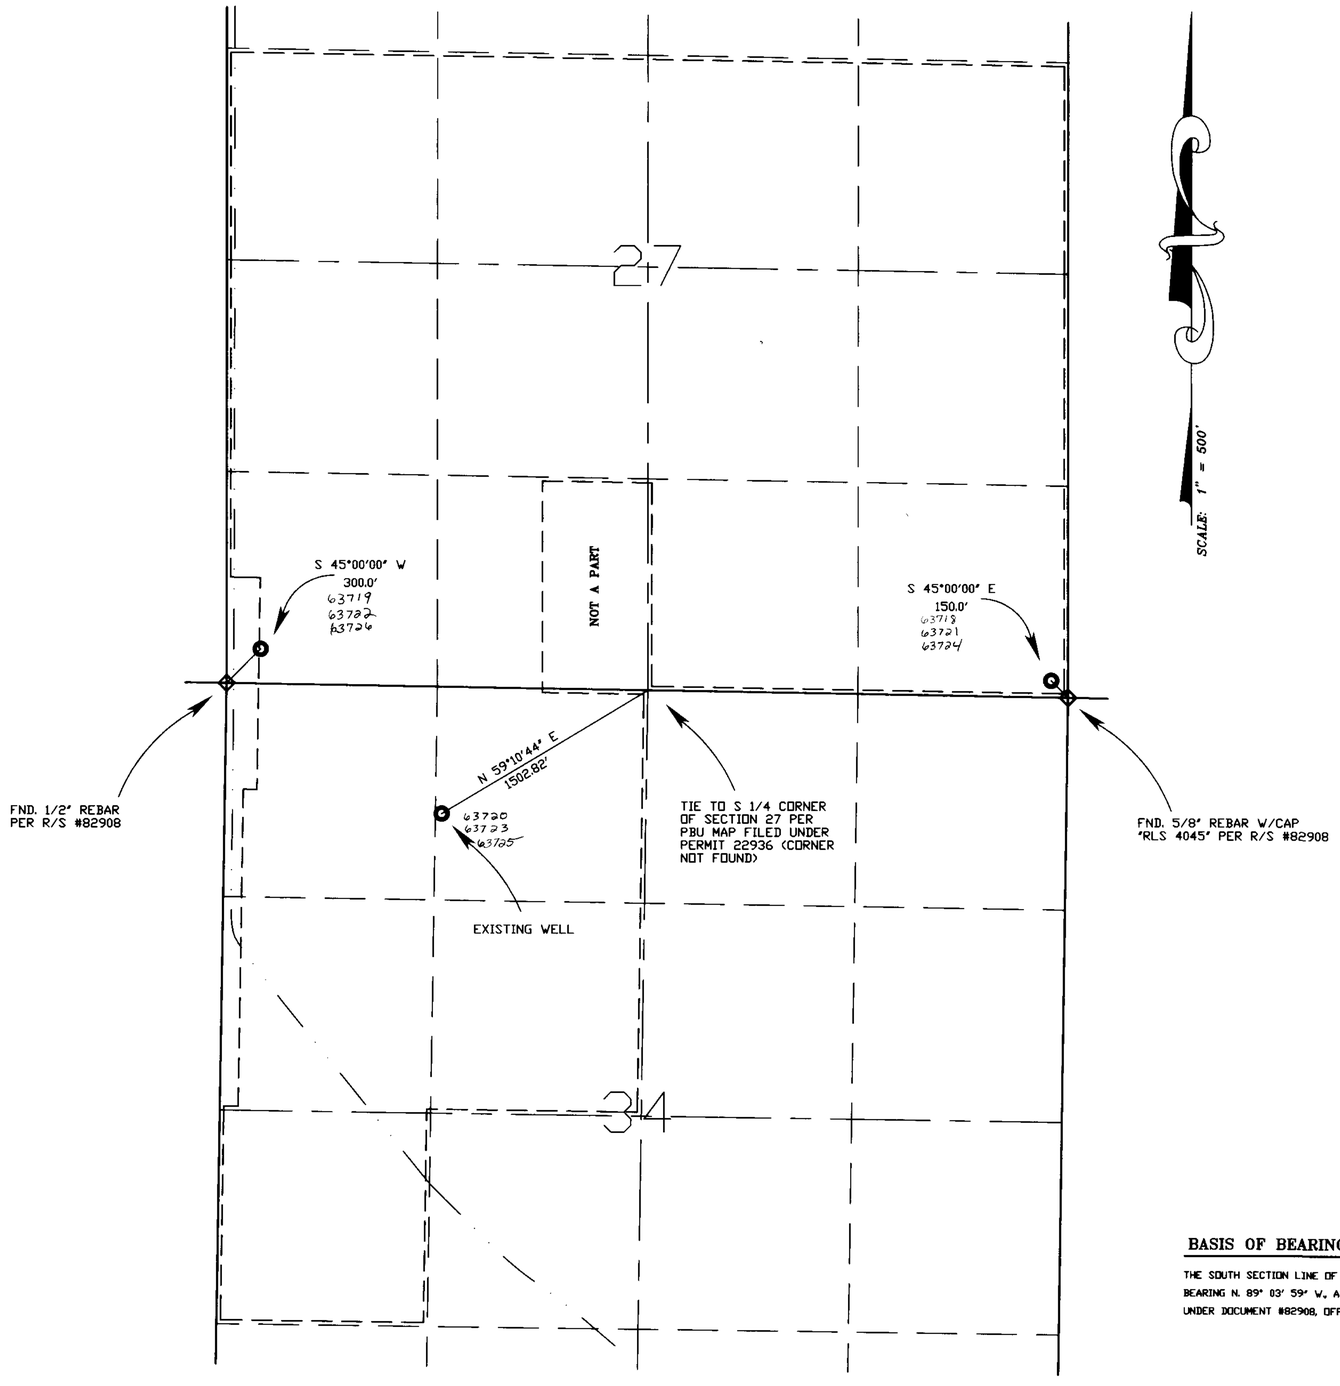

STATE OF NEVADA }
WASHOE COUNTY } SS

I, GEORGE M. THIEL, BEING FIRST DULY SWORN, DEPOSE AND SAY THAT THIS MAP, CONSISTING OF THREE (3) SHEETS, HAS BEEN CORRECTLY DRAWN TO THE DESIGNATED SCALE FROM FIELD NOTES OF A SURVEY MADE BY ME OR UNDER MY SUPERVISION AND DIRECTION, ON OR BEFORE DECEMBER 15, 1997, THAT IT TRULY AND CORRECTLY REPRESENTS THE PROPOSED LOCATION AND EXTENT OF WORKS USED TO DIVERT WATER FROM UNDERGROUND SOURCES IN LYON COUNTY, NEVADA BY RED CREEK RANCH, INC., A COLORADO CORPORATION, FOR IRRIGATION AND DOMESTIC PURPOSES; THAT THE PROPOSED POINT OF DIVERSION, THE APPROXIMATE LOCATION AND SIZE OF THE DIVERTING CHANNEL OR OTHER CONDUIT, ALL RESERVOIRS OR BASINS, THE LOCATION AND NAMES OF ALL OTHER WORKS WHICH WILL CROSS OR CONNECT WITH THE PROPOSED WORKS, AND THE BOUNDARY OF ALL LANDS, SHOWING BY 40-ACRE SUBDIVISIONS, THE AREAS PROPOSED TO BE SERVED, ARE FULLY AND CORRECTLY DESIGNATED THEREON.

2-9-98
GEORGE M. THIEL, CIVIL SURVEYOR NO. 696

SUBSCRIBED AND SWORN TO BEFORE ME A NOTARY PUBLIC IN AND FOR WASHOE COUNTY, NEVADA, THIS 9th DAY OF February, 1998.
Yolanda Fillipone

YOLANDA FILLIPONE

LEGEND

- PROPOSED PLACE OF USE
- UPPER COLONY DITCH
- PROPOSED POINT OF DIVERSION
- FOUND SECTION CORNERS AS NOTED
- FOUND QUARTER CORNERS AS NOTED

BASIS OF BEARINGS

THE SOUTH SECTION LINE OF SECTION 27, T.12N., R.23E., M.D.B. & M., BEARING N. 89° 03' 59" W., AS SHOWN ON THE RECORD OF SURVEY FILED UNDER DOCUMENT #82908, OFFICIAL RECORDS OF LYON COUNTY.

500 0 500 1000
SCALE: 1" = 500'

SHEET 1 OF 3

STATE ENGINEER'S USE

63718-63726

FILED
FEB 13 1998
STATE ENGINEER'S OFFICE

MAP
TO ACCOMPANY APPLICATION TO CHANGE THE POINT OF DIVERSION AND PLACE OF USE OF A PORTION OF PERMITS 37028, 37030 AND 37034
BY
RED CREEK RANCH, INC.
A COLORADO CORPORATION
FOR IRRIGATION AND DOMESTIC PURPOSES
FROM UNDERGROUND SOURCES

LYON COUNTY NEVADA

TEC THE ENGINEERING CONSULTANTS
Civil Engineering Water Rights Consulting
Land Use Planning Surveying
P.O. Box 70466 • Reno, Nevada 89570-0466
(702) 362-7600 • Fax (702) 362-7605

63726 63725 63724 63723 63722 63721 63720 63719 63718

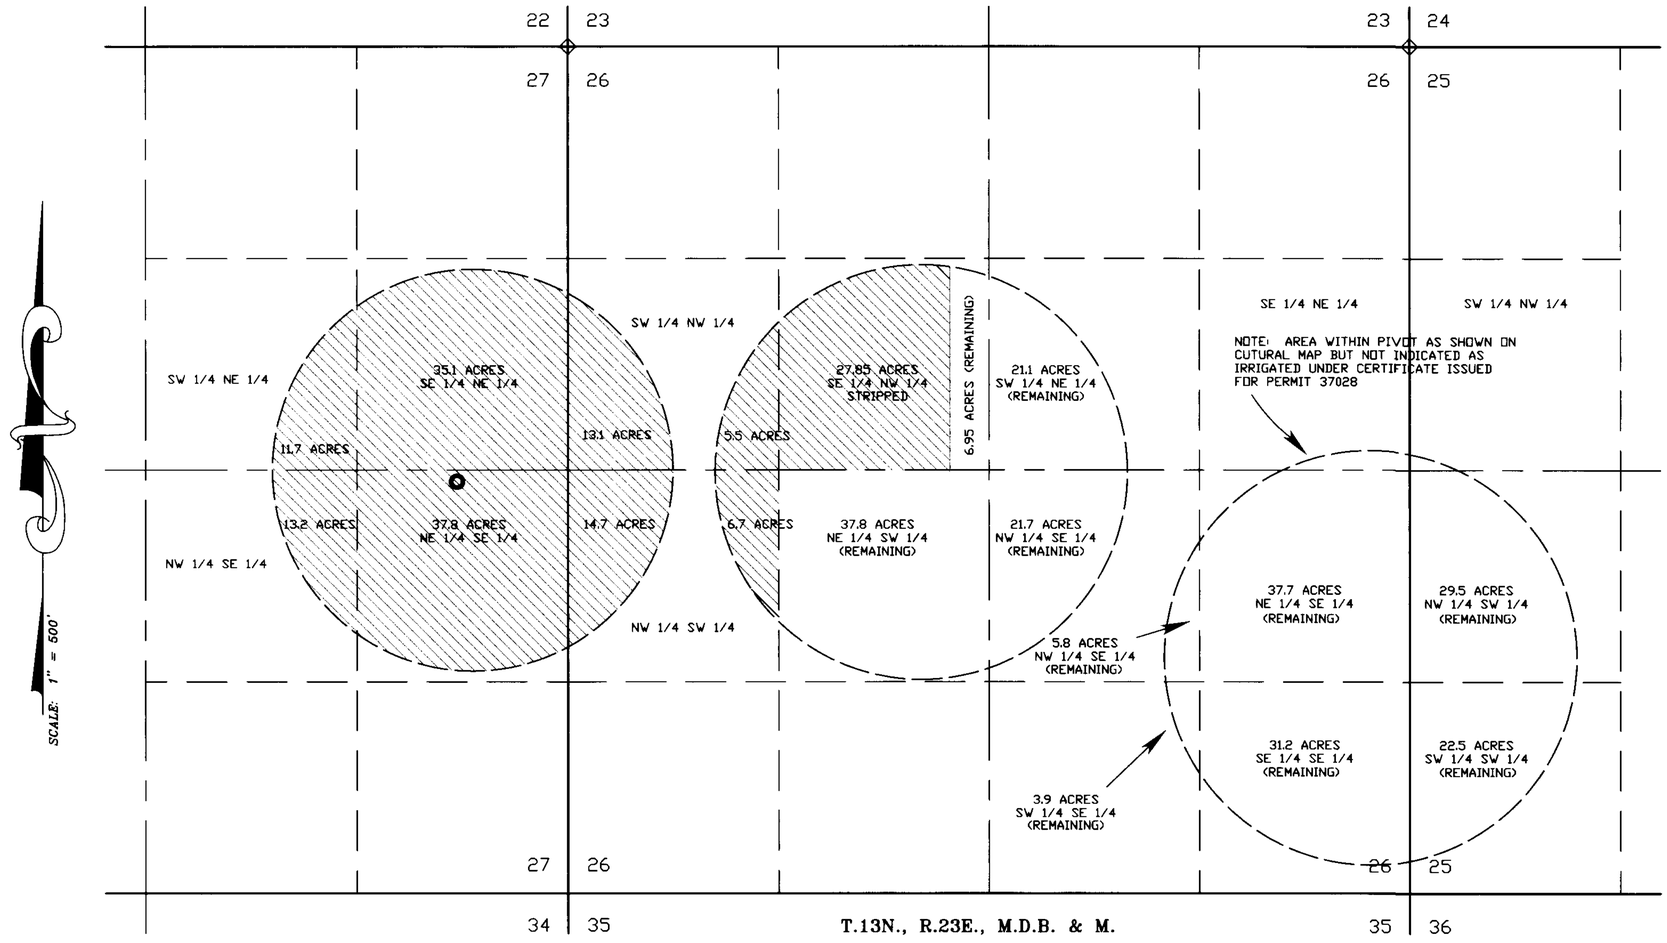

AREA BEING REMOVED FROM IRRIGATION

PERMIT(S)	SECTION	SUBDIVISION	TNSHP	RANGE	ACREAGE STRIPPED
37028	26	SE 1/4 NW 1/4	13N	23E	27.85
37028	26	SW 1/4 NW 1/4	13N	23E	18.6
37028	26	NW 1/4 SW 1/4	13N	23E	21.4
37028	27	SE 1/4 NE 1/4	13N	23E	35.1
37028	27	SW 1/4 NE 1/4	13N	23E	11.7
37028	27	NW 1/4 SE 1/4	13N	23E	13.2
37034	27	NE 1/4 SE 1/4	13N	23E	37.8
			TOTAL		165.65

BASIS OF BEARING

BASIS OF BEARING IS PER THE CULTURAL MAP ON FILE UNDER PERMIT 37028 ON FILE WITH THE DIVISION OF WATER RESOURCES

LEGEND

- EXISTING POINT OF DIVERSION (PERMIT 37028)
- FOUND SECTION CORNER PER MAP UNDER PERMIT 37028
- FOUND QUARTER CORNER PER MAP UNDER PERMIT 37028
- BOUNDARY OF PLACE OF USE (PERMIT 37028)
- AREA BEING STRIPPED UNDER PERMIT 37028

500 0 500 1000

SCALE: 1" = 500'

SHEET 3 OF 3

TEC
THIEL ENGINEERING CONSULTANTS
Civil Engineering Water Rights Consulting
Land Use Planning Surveying
P.O. Box 70458 • Reno, Nevada 89570-0458
(702) 352-7800 • Fax (702) 352-7929

STATE ENGINEER'S USE

63718-63720

FILED
FEB 13 1998
STATE ENGINEER'S OFFICE

MAP

TO ACCOMPANY APPLICATION TO CHANGE THE POINT OF DIVERSION AND PLACE OF USE OF A PORTION OF PERMITS 37028, 37030 AND 37034
BY

RED CREEK RANCH, INC.

A COLORADO CORPORATION

FOR IRRIGATION AND DOMESTIC PURPOSES FROM UNDERGROUND SOURCES

LYON COUNTY NEVADA

63720 63719 63718