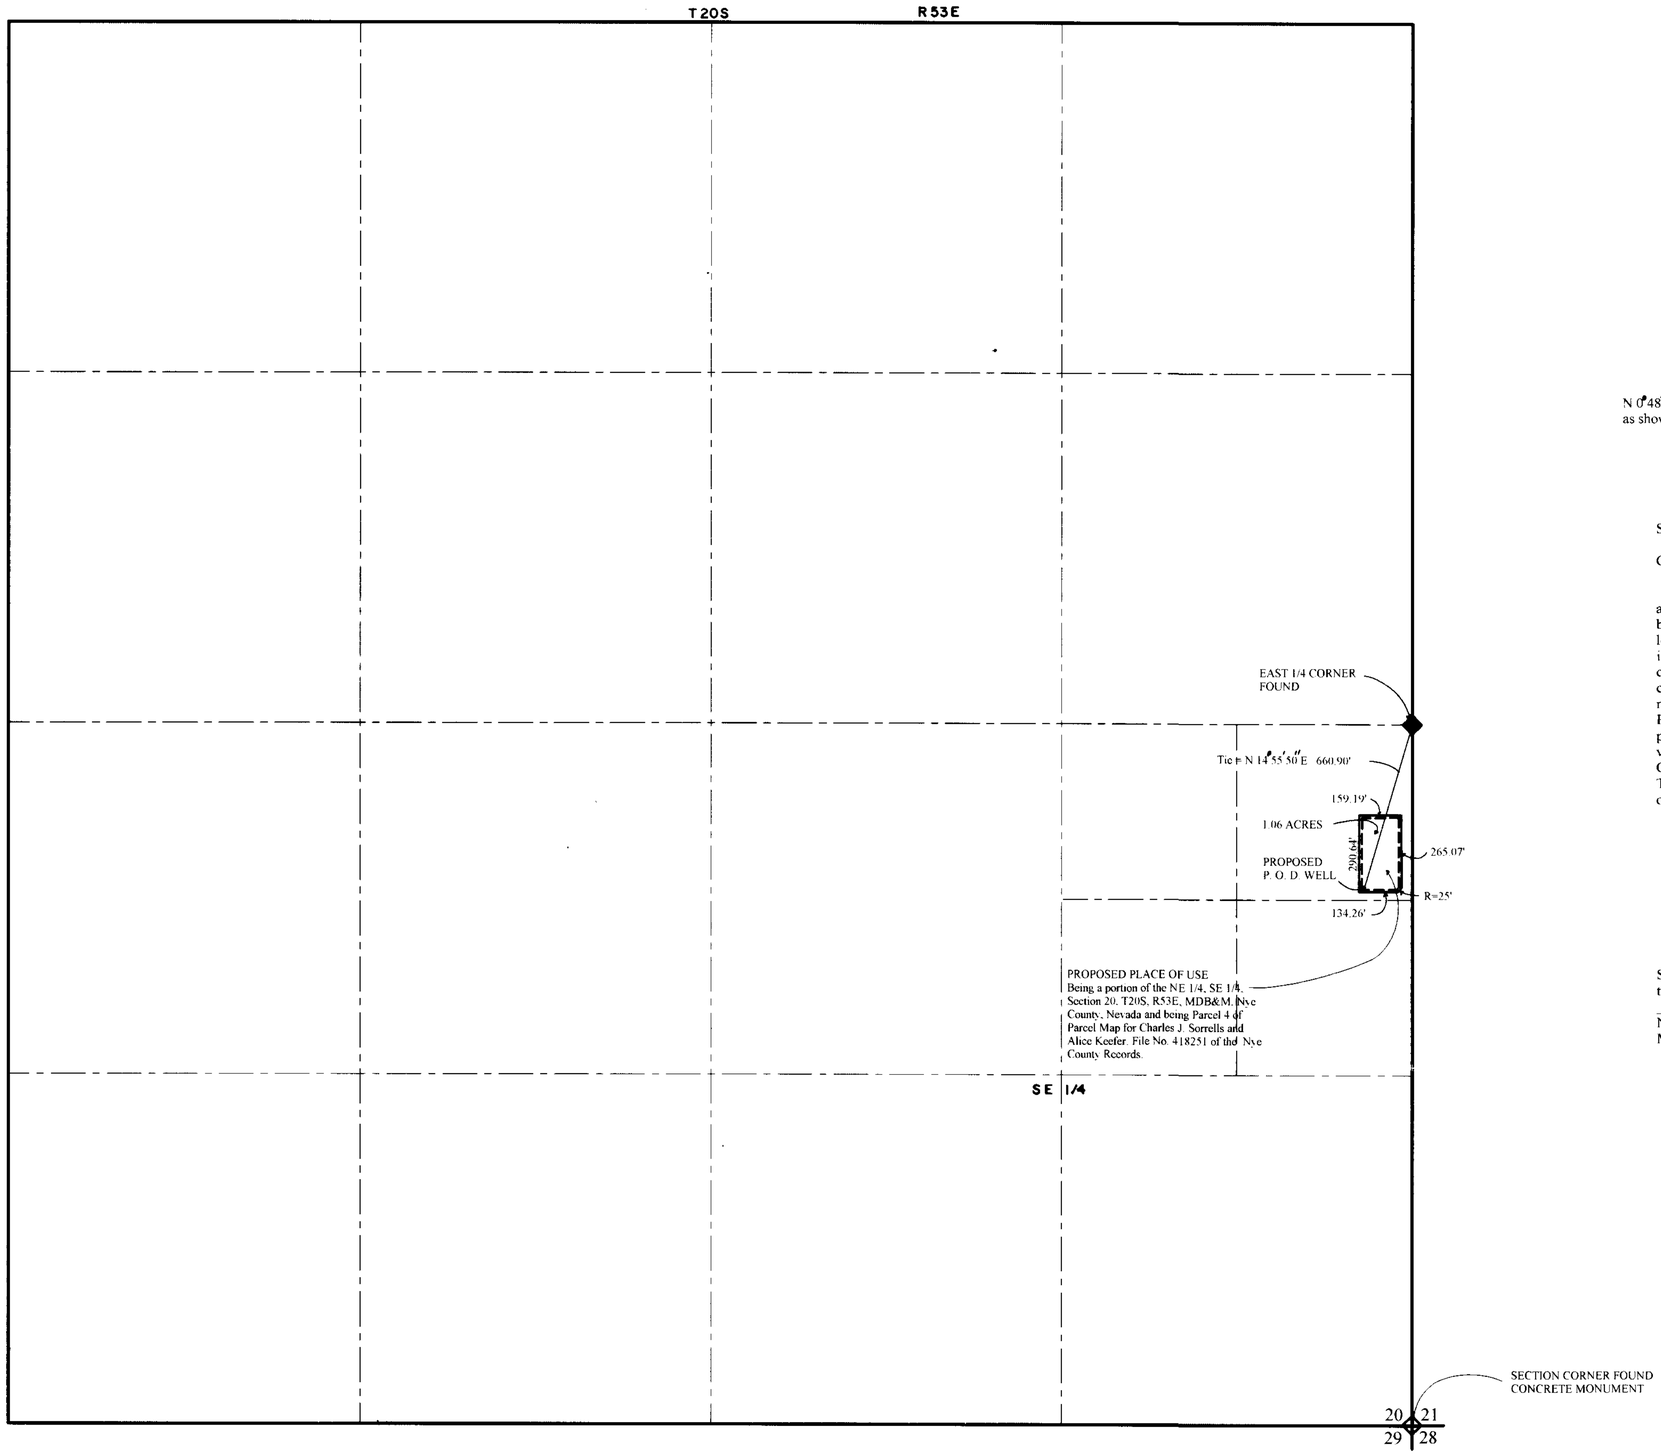

N

BASIS OF BEARING

N 0°48'0" W Along the West line of the SE 1/4, Section 20, T20S, R53E, MDB&M as shown on Calvada Valley Unit 8B per Nye County Map No. 28327.

STATE OF NEVADA)
)
COUNTY OF NYE)

I, Charles L. Thomsen, being first duly sworn, depose and say that site inspections have been made by me, between August 1, 1997 and Septemmber 23, 1997 the location of each reference monument has been verified by site inspection; that this map, consisting of one sheet, has been correctly drawn to the designated scale from surveying calculation notes prepared by me, relying upon analysis of recorded survey documents in the office of the Nye County Recorder; that this map truly and correctly represents the proposed location and extent of the works used to divert water from undergroung, in Nye County Nevada, by Charles J. Sorrells & Alice Keefer for commercial purposes. That the proposed point of diversion, the place and manner of use are correctly designated thereon.

Charles L. Thomsen
(State Water Right Surveyor)

Charles L. Thomsen
7304

Subscribed and sworn to before me
this 14th Day of January, 1998.
Sharon Kaye Galuszka
Notory Public in and for Nye County, State of Nevada
My commission Expires Jan. 19, 2001

NOTARY PUBLIC
STATE OF NEVADA
County of Nye
SHARON KAYE GALUSZKA
No. 93-3444-24
My Appointment Expires Jan. 19, 2001

SCALE 1" = 300 FEET

0 300 600 900 1200

63774

FILED
JAN 16 1998
STATE ENGINEER'S OFFICE

MAP TO ACCOMPANY APPLICATION TO APPROPRIATE WATER
FOR COMMERCIAL USE
BY CHARLES J. SORRELS & ALICE KEEFER
FROM UNDERGROUND SOURCE
IN NYE COUNTY NEVADA

63774