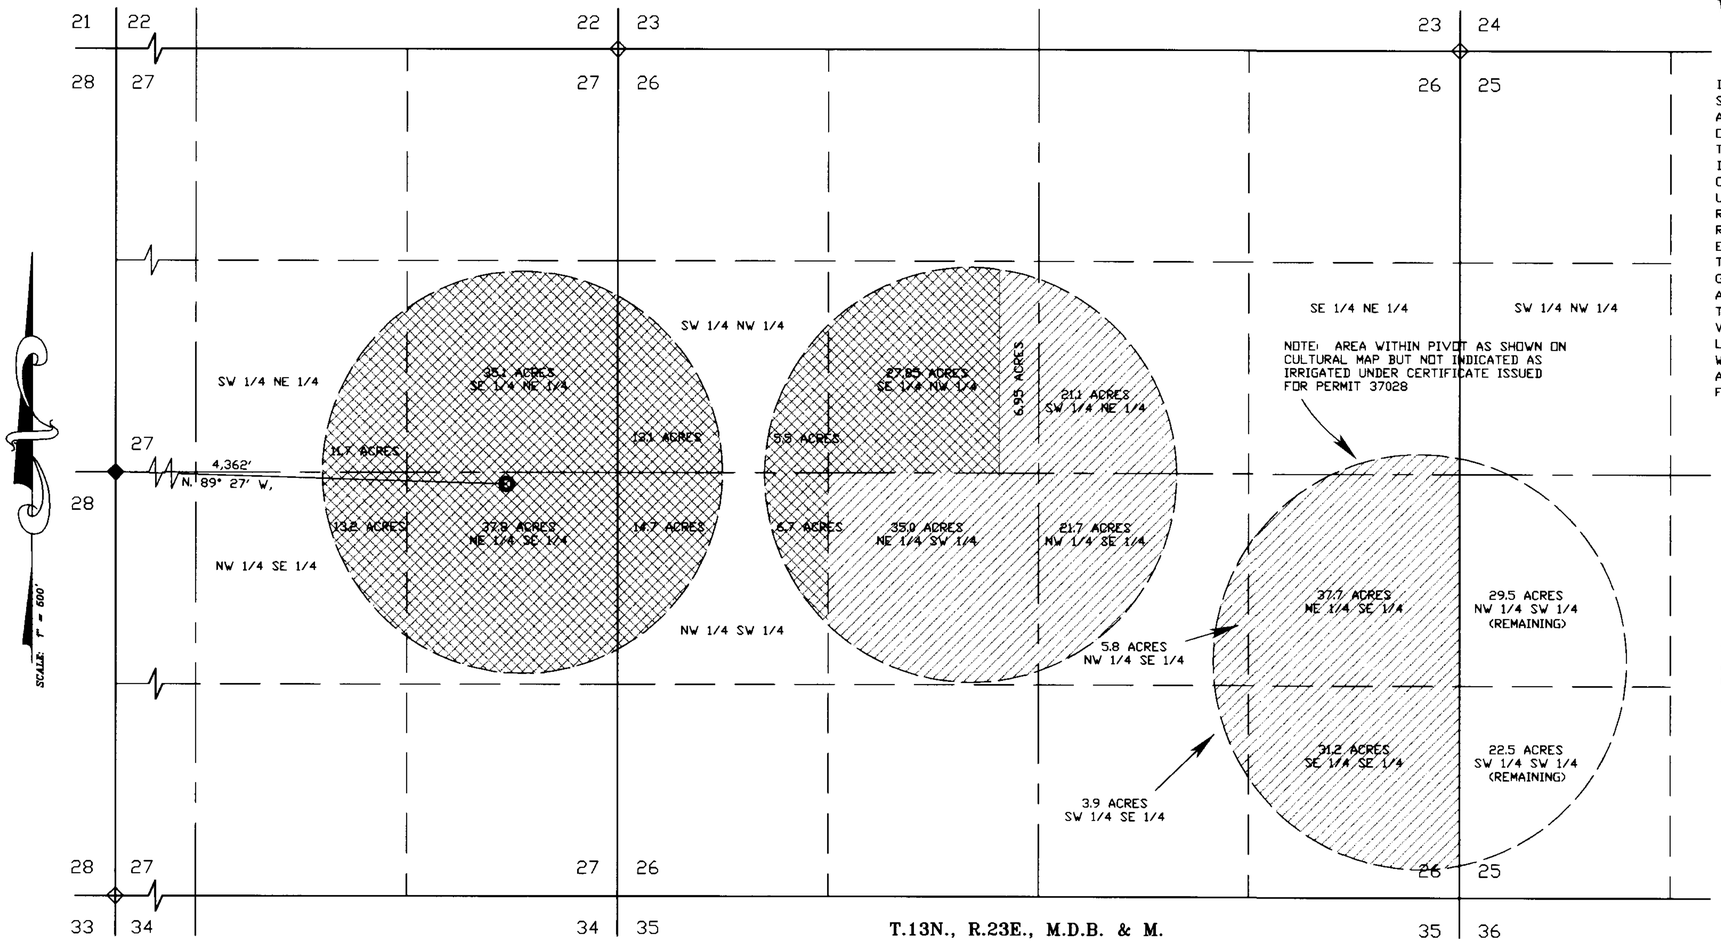

STATE OF NEVADA
WASHOE COUNTY } SS

I, GEORGE M. THIEL, BEING FIRST DULY SWORN, DEPOSE AND SAY THAT SITE INSPECTIONS HAVE BEEN MADE BY ME, OR UNDER MY SUPERVISION AND DIRECTION, ON OR BEFORE DECEMBER 15, 1997; THAT THE LOCATION OF EACH REFERENCE MONUMENT HAS BEEN VERIFIED BY SITE INSPECTION; THAT THE POINT OF DIVERSION AND PLACE OF USE SITES HAVE BEEN INSPECTED; THAT THIS MAP, CONSISTING OF ONE (1) SHEET, HAS BEEN CORRECTLY DRAWN TO THE DESIGNATED SCALE FROM SURVEYING CALCULATION NOTES PREPARED BY ME, OR UNDER MY SUPERVISION AND DIRECTION, RELYING UPON ANALYSIS OF RECORDED SURVEY MAPS AND OTHER RECORDED SURVEYING DOCUMENTS ON FILE IN THE OFFICE OF THE STATE ENGINEER; THAT THIS MAP TRULY AND CORRECTLY REPRESENTS THE LOCATIONS AND EXTENT OF WORKS USED TO DIVERT WATER FROM AN UNDERGROUND SOURCE IN LYON COUNTY, NEVADA BY RED CREEK RANCH, INC., A COLORADO CORPORATION, FOR IRRIGATION AND DOMESTIC PURPOSES. THAT THE POINT OF DIVERSION, THE LOCATION AND SIZES OF THE DIVERTING CHANNEL OR OTHER CONDUIT, ALL RESERVOIRS OR BASINS, THE LOCATIONS AND NAMES OF ALL OTHER WORKS WHICH CROSS OR CONNECT WITH THE WORKS, AND THE BOUNDARY OF ALL LANDS, SHOWING BY 40 ACRE SUBDIVISIONS THE AREAS BEING REMOVED FROM IRRIGATION, ARE FULLY AND CORRECTLY DESIGNATED THEREON.

GEORGE M. THIEL CIVIL SWRS NO. 696

SUBSCRIBED AND SWORN TO BEFORE ME A NOTARY PUBLIC IN AND FOR WASHOE COUNTY, NEVADA, THIS 5th DAY OF May, 1998.

Yolanda Gillespie

BASIS OF BEARING

BASIS OF BEARING IS NORTH ALONG THE WEST LINE OF SECTION 27, T. 13N., R. 23E., M. D. B. & M. AS SHOWN ON THE CULTURAL MAP ON FILE UNDER PERMIT 37028 ON FILE WITH THE DIVISION OF WATER RESOURCES

LEGEND

- EXISTING POINT OF DIVERSION (PERMIT 37028)
- FOUND SECTION CORNER PER MAP UNDER PERMIT 37028
- FOUND QUARTER CORNER PER MAP UNDER PERMIT 37028
- BOUNDARY OF PLACE OF USE (PERMIT 37028)
- POU OF PERMIT 37028 BEING STRIPPED
- POU OF PERMIT 37028 ALREADY STRIPPED

AREA BEING REMOVED FROM IRRIGATION

PERMIT(S)	SECTION	SUBDIVISION	TNSHP	RANGE	ACREAGE STRIPPED
37028	26	SE 1/4 NW 1/4	13N	23E	6.95
37028	26	SW 1/4 NE 1/4	13N	23E	21.1
37028	26	NE 1/4 SW 1/4	13N	23E	35.0
37028	26	SW 1/4 SE 1/4	13N	23E	3.9
37028	26	NW 1/4 SE 1/4	13N	23E	27.5
37028	26	NE 1/4 SE 1/4	13N	23E	37.7
37028	26	SE 1/4 SE 1/4	13N	23E	31.2
			TOTAL		163.35

500 0 500 1000
SCALE: 1" = 500'

SHEET 1 OF 1

TEC TIMEL ENGINEERING CONSULTANTS
Civil Engineering, Land Use Planning, Water Rights Consulting, Surveying
P.O. Box 70458 • Reno, Nevada 89570-0458
(702) 352-7500 • Fax (702) 352-7929

STATE ENGINEER'S USE

FILED MAY 6 1998 STATE ENGINEER'S OFFICE

MAP

TO ACCOMPANY APPLICATIONS TO CHANGE THE POINT OF DIVERSION AND PLACE OF USE OF A PORTION OF PERMIT 37028
BY

RED CREEK RANCH, INC.

A COLORADO CORPORATION
FOR IRRIGATION AND DOMESTIC PURPOSES FROM UNDERGROUND SOURCES

LYON COUNTY NEVADA

63847 63846 63845 63844 63843