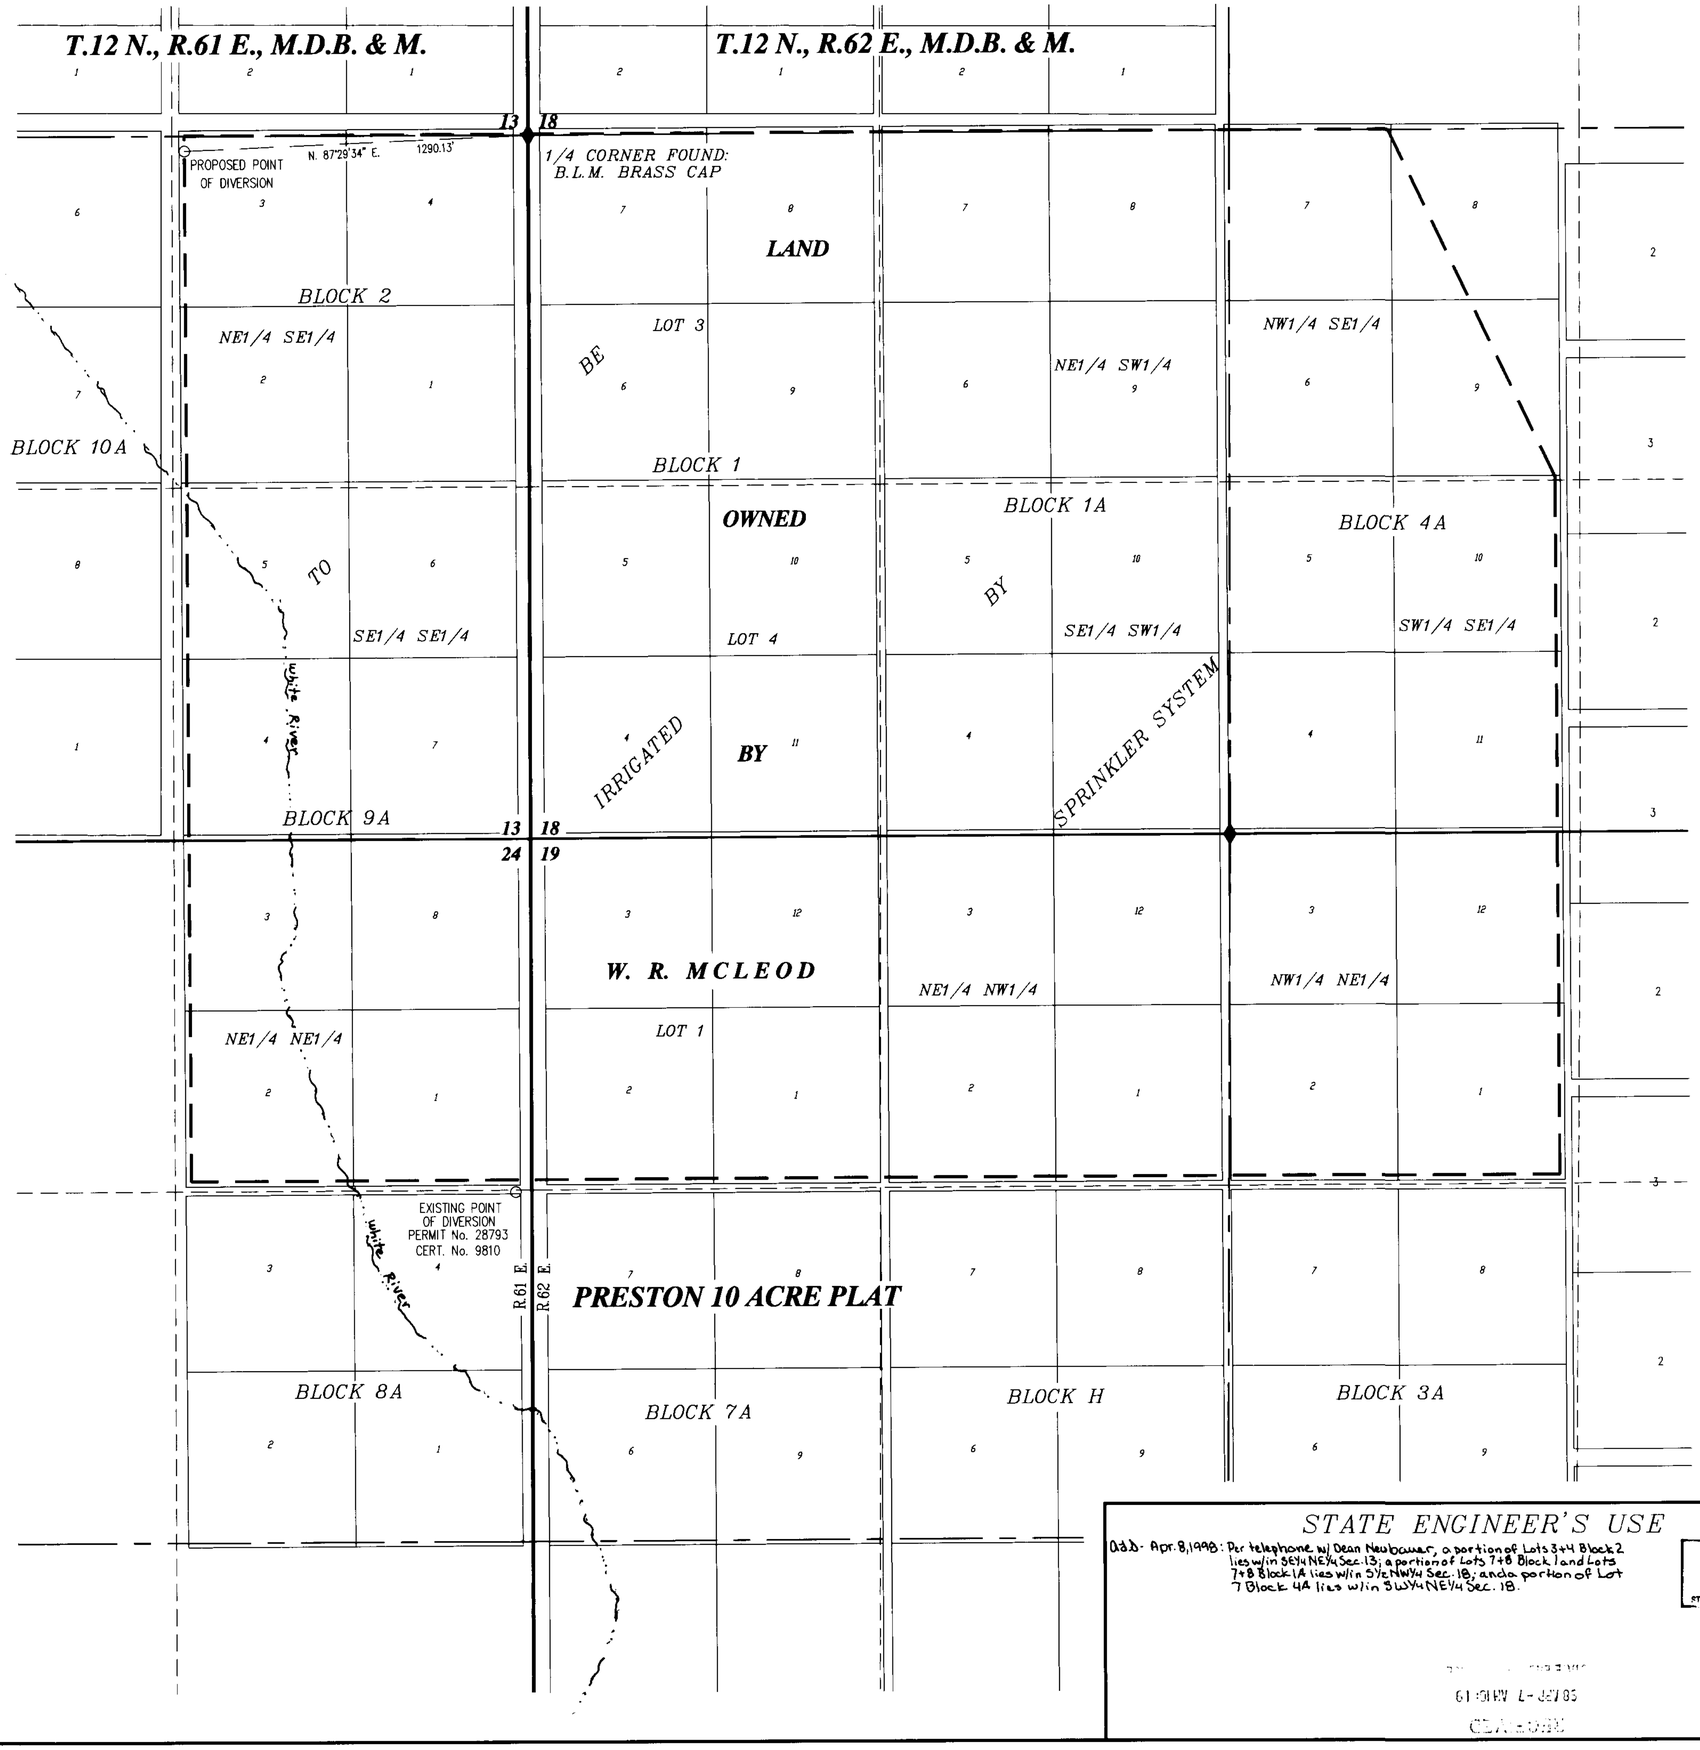

BASIS OF BEARING
BY SOLAR OBSERVATION

STATE OF NEVADA
County of White Pine } ss.

I, Dean Neubauer, being first duly sworn, depose and say that this map, consisting of one sheet, has been correctly drawn to the designated scale from field notes of a survey made under my supervision and direction between the 2nd day of March, 1998 and the 3rd day of March, 1998; that it truly and correctly represents the proposed location and extent of the works used to divert water from Underground sources, in White Pine County, Nevada by W. R. McLeod for Irrigation and Domestic purposes. That the proposed point of diversion, the approximate location and size of the diverting channel or other conduit, all reservoirs or basins, the location and names of all other works which will cross or connect with the proposed works, and the boundary of all lands, showing by 40-acre subdivisions the areas proposed to be served, are fully and correctly designated thereon.

Dean Neubauer
State Water Right Surveyor No. 917

PROFESSIONAL LAND SURVEYOR
DEAN NEUBAUER
No. 9392
STATE OF NEVADA
3-3-98

Subscribed and sworn to before me this 3rd day of March, 1998.

Georgiann Timko
Notary Public in and for White Pine County, Nevada.

GEORGIANN TIMKO
Notary Public - State of Nevada
Appointment Recorded in White Pine County
MY APPOINTMENT EXPIRES JAN. 18, 1999

0 300 600 900 1200
SCALE 1" = 300'

BFI BOUNDY & FORMAN, INC.
CIVIL ENGINEERS, LAND AND WATER RIGHTS SURVEYORS
PO BOX 150, ELY, NEVADA, 89301, (702)289-8835
JOB #9802012W
MARCH, 1998

STATE ENGINEER'S USE

63891

O.S.D. - Apr. 8, 1998: Per telephone w/ Dean Neubauer, a portion of Lots 3+4 Block 2 lies w/in SE¼NE¼ Sec. 13; a portion of Lots 7+8 Block 1 and Lots 7+8 Block 1A lies w/in S½NW¼ Sec. 18; and a portion of Lot 7 Block 4A lies w/in SW¼NE¼ Sec. 18.

FILED
APR 07 1998
STATE ENGINEER'S OFFICE

MAP TO ACCOMPANY
APPLICATION TO APPROPRIATE WATER

FOR *IRRIGATION & DOMESTIC*
BY ***W. R. MCLEOD***
FROM *UNDERGROUND SOURCES*
IN WHITE PINE COUNTY, NEVADA

63891