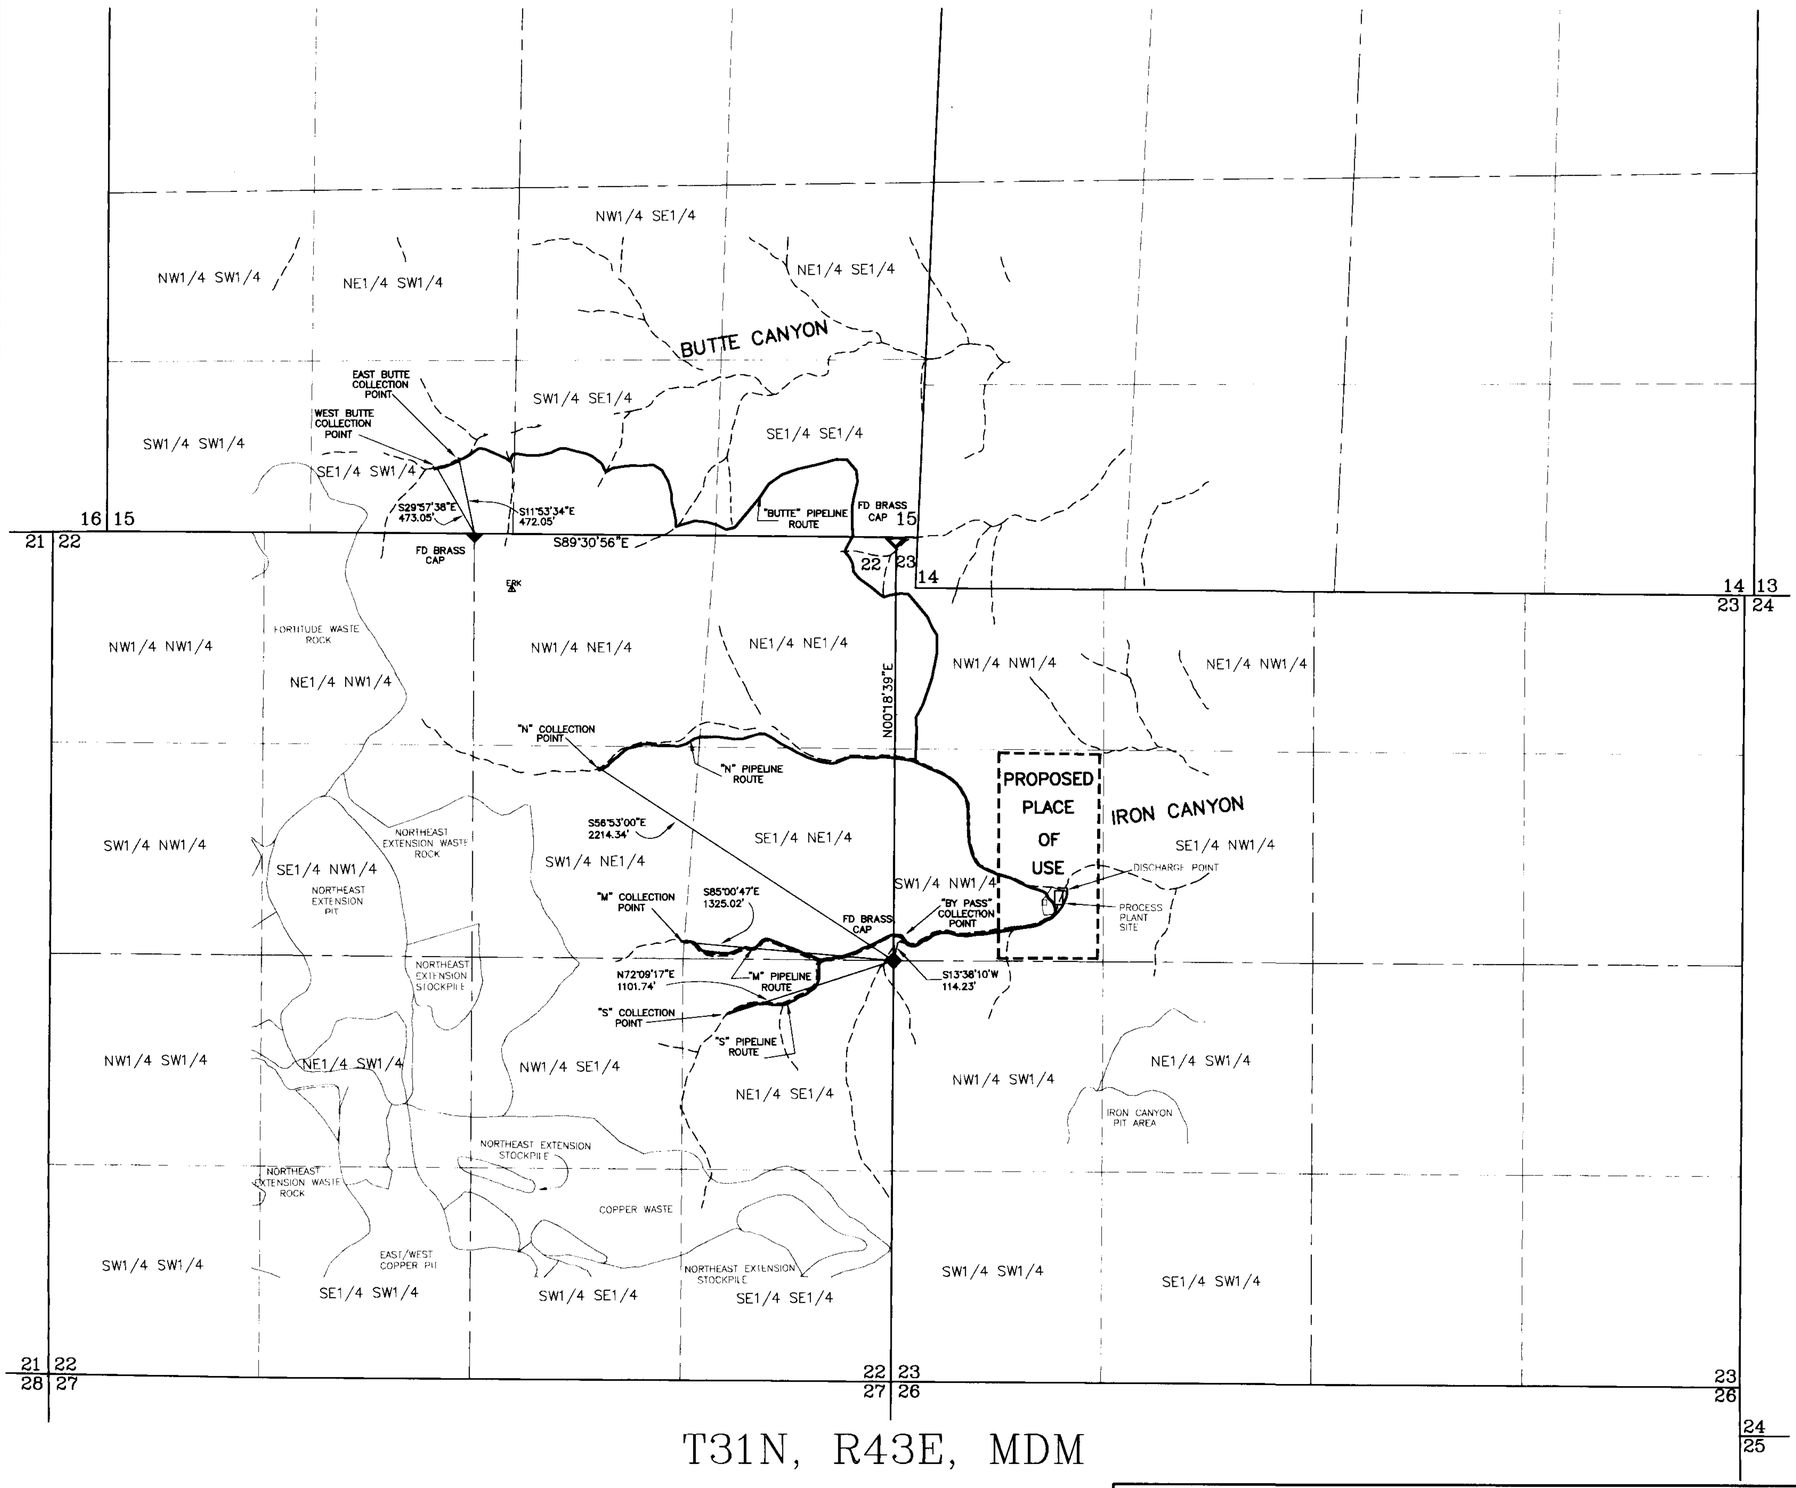

T31N, R43E, MDM

BASIS OF BEARINGS
EXISTING POINT OF DIVERSION

NAD 1927, STATE PLANE COORDINATE SYSTEM,
NEVADA CENTRAL ZONE.
WEST LINE NE 1/4 SEC. 22, T31N, R43E, MDM
BEARING = N00°18'39"E

LEGEND

PIPELINE
DRAINAGE

STATE OF NEVADA

COUNTY OF WASHOE

I, Richard W. Arden, being first duly sworn, depose and say that this map, consisting of one sheet has been correctly drawn to the designated scale, from field notes of a survey made by me, or under my supervision and direction, between the 5th day of June, 1998, and the 22nd day of June, 1998; that it truly and correctly represents the proposed location and extent of the works used to divert water from surface sources in Iron and Butte Canyons in Lander County, Nevada, by Battle Mountain Gold Company. For environmental (surface water cleanup) purposes; that the point of diversion, the location and the size of the diverting channel or other conduit, the place and manner of use, and the location and names of all other works or streams which are crossed by or connected with the said works, are fully and correctly designated hereon.

RICHARD W. ARDEN
STATE WATER RIGHT SURVEYOR NO. 307
PROFESSIONAL LAND SURVEYOR NO. 1643

Subscribed and sworn to before me this 23 day of June, 1998.

Diane L Hubele
NOTARY PUBLIC

My commission expires: 1-14-01

DIANE L. HUBELE
Notary Public - State of Nevada
Appointment Recorded in Washoe County
No: 97-0086-2 - Expires January 14, 2001

GRAPHIC SCALE

500 0 250 500 1000 2000

(IN FEET)
1 inch = 500 ft.

STATE ENGINEER'S USE

64251E
64252E

FILED
JUN 23 1998
STATE ENGINEER'S OFFICE

MAP TO ACCOMPANY APPLICATION
TO APPROPRIATE WATER
FOR ENVIRONMENTAL (SURFACE WATER CLEANUP) USE
BY BATTLE MOUNTAIN GOLD COMPANY
FROM IRON AND BUTTE CANYONS
IN LANDER COUNTY, NEVADA

Stantech Consulting Inc.
950 Industrial Way
Sparks, Nevada 89431 USA
Phone: (702) 358-6931
Fax: (702) 358-6954
JOB No. 261 00133

DWG: P:\SURVEY\61001133\DWG\SMP-WR 6-22-98

64252E 64251E