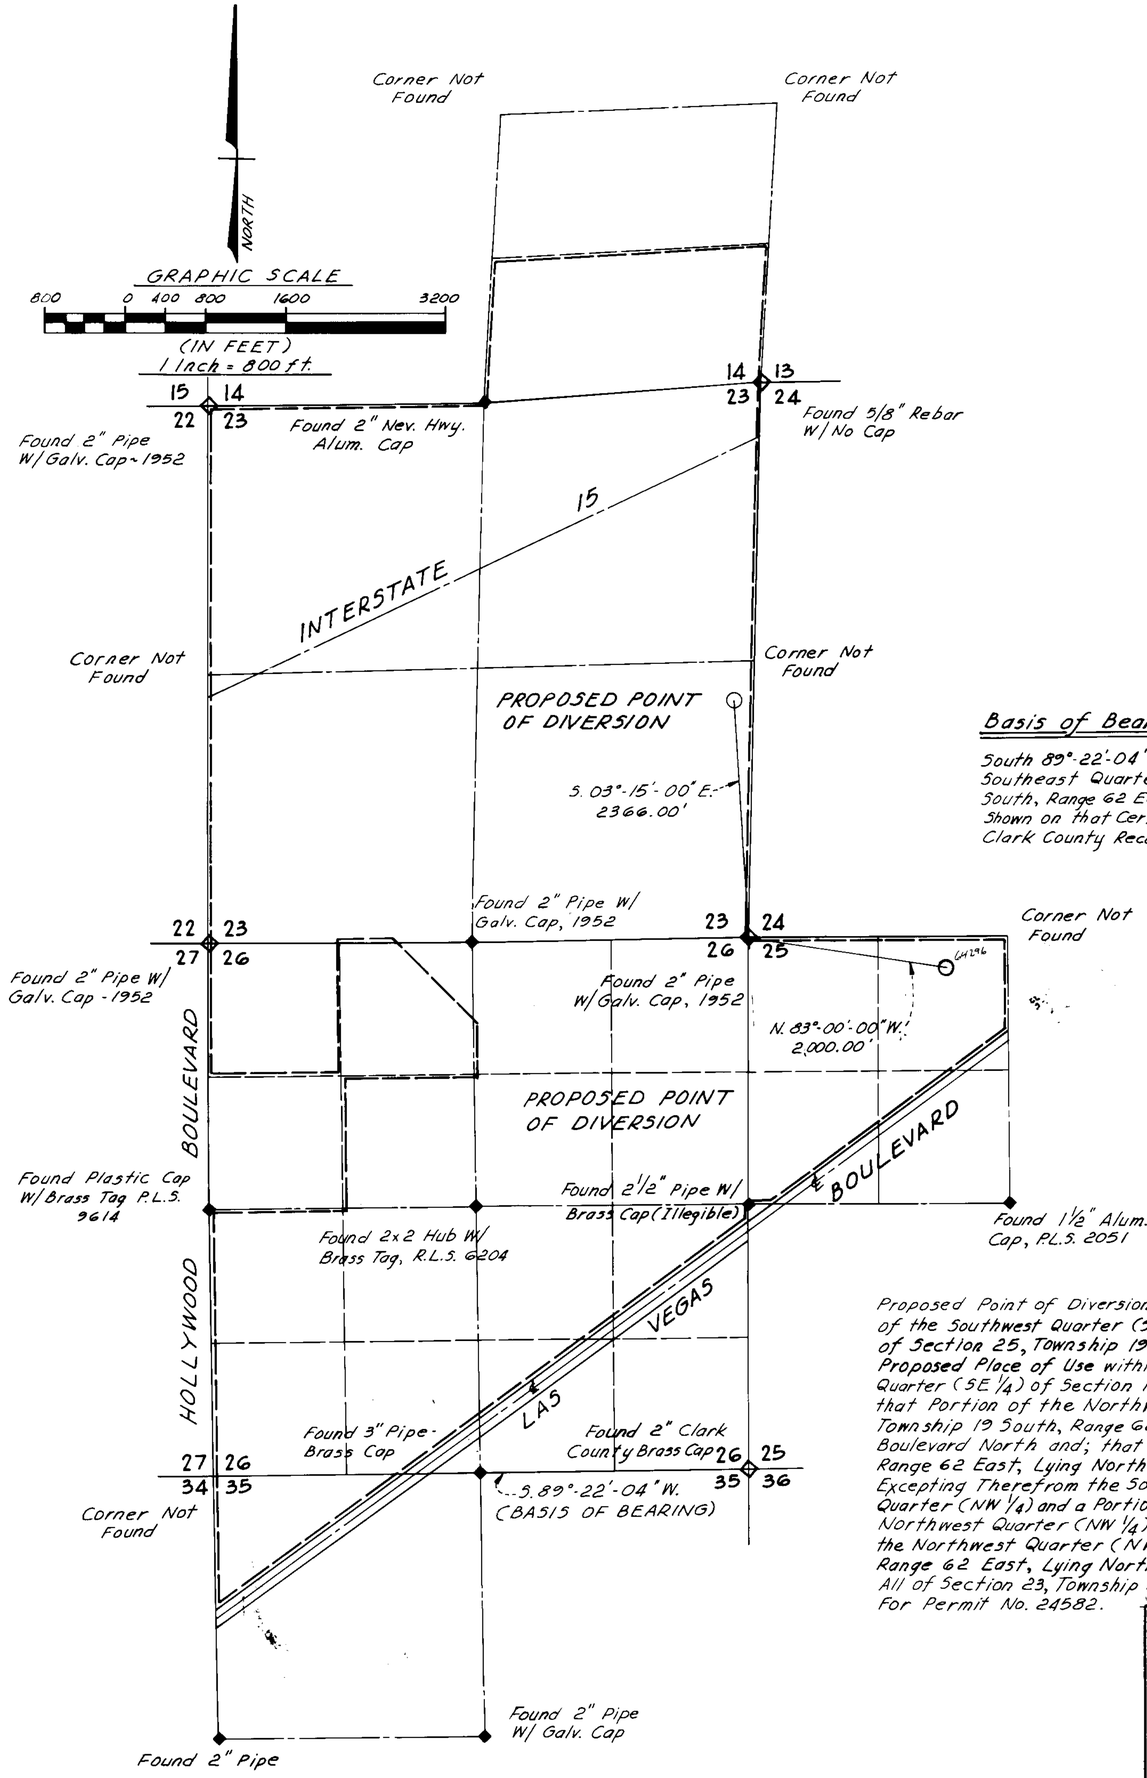

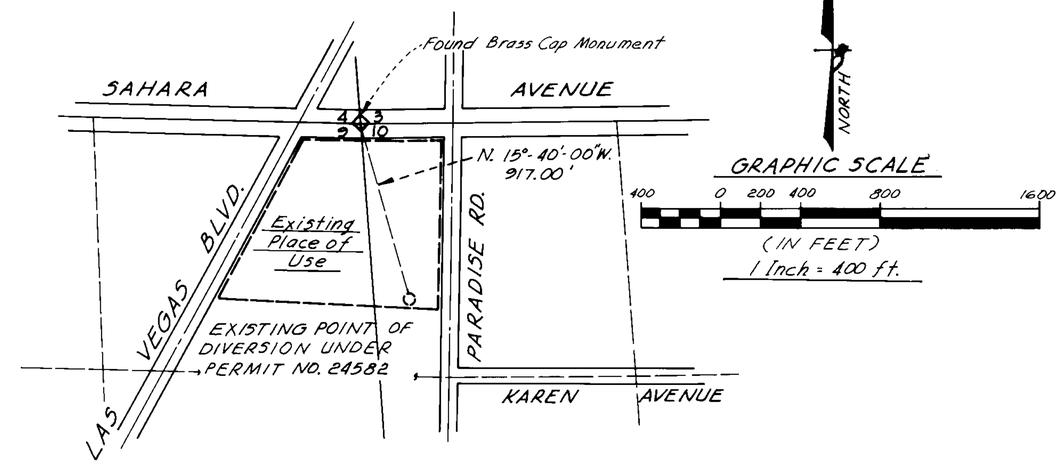

Exist Point of Diversion Within the Northeast Quarter (NE 1/4) of Section 9 and the Northwest Quarter (NW 1/4) of Section 10, Township 21 South, Range 61 East, M.D.M.; Clark County, Nevada.

Basis of Bearings

South 89°-22'-04" West, Being The South Line of The Southeast Quarter (SE 1/4) of Section 26, Township 19 South, Range 62 East, M.D.M., Clark County, Nevada, as Shown on that Certain Record of Survey, on File at the Clark County Recorder's Office in File 77 of Surveys, at Page 42.

Surveyor's Affidavit

State of Nevada }
County of Clark } SS.

I, Robert J. Mc Nutt, Being First Duly Sworn, Depose and Say That This Map Consisting of 1 Sheet, has been Correctly Drawn to The Designated Scale From Field Notes of a Survey Made Under My Supervision and Direction, Between the 1st Day of March and The 15th Day of March, 1998; That it Truly and Correctly Represents the Proposed Location and Extent of the Works Used to Divert Water from an Underground Source in The Las Vegas Artesian Basin, in Clark County, Nevada. By the Las Vegas Motor Speedway Inc., For Quasi-Municipal Purposes.
That The Proposed Point of Diversion, The Approximate Location and Size of The Diverting Channel or other Conduit, The Place and Manner of Use of all other Streams, Which are Crossed by or Connected With the Said Works are Fully and Correctly Designated Thereon.

Robert J. Mc Nutt, P.L.S.
Nevada Certificate No. 1661
Nevada State Water Rights Surveyor
Certificate No. 418

7/1/98

Notary's Acknowledgment

Subscribed And Sworn to Before Me
This 1 Day of July, 1998.

Notary Public In And For Clark County, Nevada.
My Commission Expires Feb 13, 1999.

NOTARY PUBLIC
STATE OF NEVADA
County of Clark
Andrew F. Young
My Appointment Expires Feb. 13, 1999

Proposed Point of Diversion within the Southwest Quarter (SW 1/4) of the Southwest Quarter (SW 1/4) of the Northwest Quarter (NW 1/4) of Section 25, Township 19 South, Range 62 East, M.D.B. & M.
Proposed Place of Use within the South Half (S 1/2) of the Southeast Quarter (SE 1/4) of Section 14, Township 19 South, Range 62 East and; that Portion of the Northwest Quarter (NW 1/4) of Section 25, Township 19 South, Range 62 East, Lying Northwesterly of Las Vegas Boulevard North and; that Portion of Section 26, Township 19 South, Range 62 East, Lying Northwesterly of Las Vegas Boulevard North, Excepting Therefrom the Southwest Quarter (SW 1/4) of the Northwest Quarter (NW 1/4) and a Portion of the Northeast Quarter (NE 1/4) of the Northwest Quarter (NW 1/4) of said Section 26 and; that Portion of the Northwest Quarter (NW 1/4) of Section 35, Township 19 South, Range 62 East, Lying Northwesterly of Las Vegas Boulevard North and; All of Section 23, Township 19 South, Range 62 East, Clark County, Nevada, For Permit No. 24582.

HCS 7/21/98 CHANGE DESCRIPTIVE NARRATIVE, LINES 1 & 2, FROM SW1/4 SW1/4 NW1/4 SEC. 26 TO NE1/4 NE1/4 NW1/4 SEC. 25. FOR P.O.D. 64296.

64296
64297

FILED
JUL 20 1998
STATE ENGINEER'S OFFICE

MAP TO ACCOMPANY APPLICATION TO CHANGE POINT OF DIVERSION AND PLACE OF USE OF GROUNDWATER HERETOFORE APPROPRIATED UNDER PERMIT NO. 24582

Applicant: Las Vegas Motor Speedway Inc.
For: Quasi-Municipal Use
Source: Underground; Las Vegas Artesian Basin
9735 Clark County, Nevada.

64297 64296